



Current

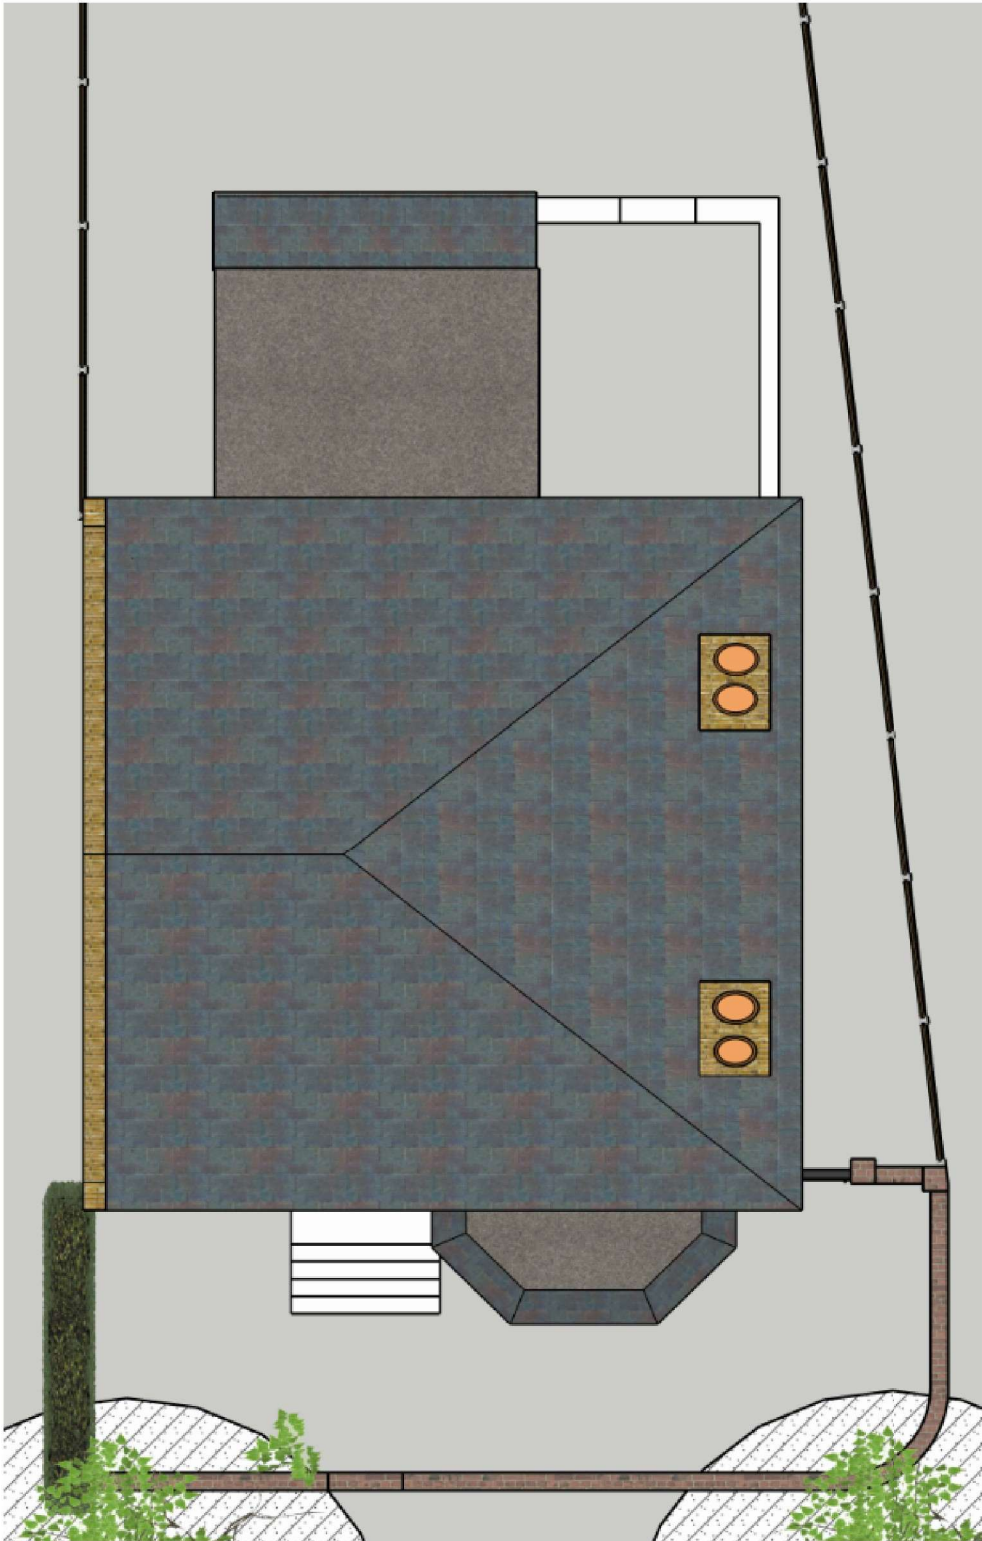

Proposed

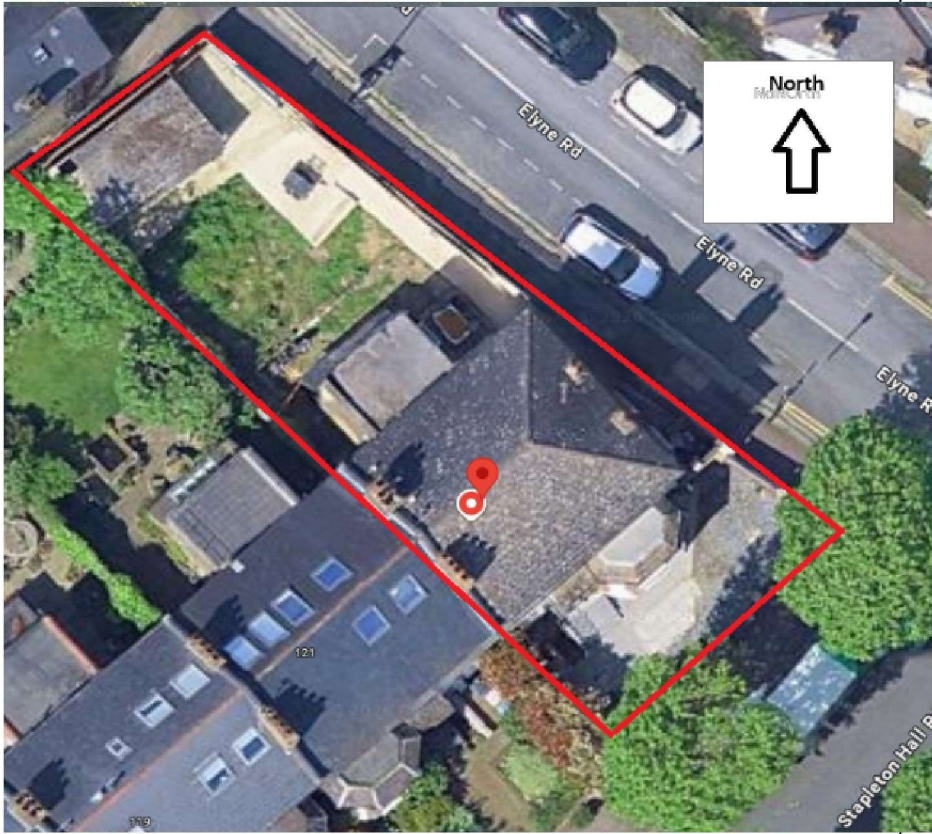

0 1 2 3 4 5m
1/100 @ A3

Bird's Eye View

123 Stapletonhall Rd, N4 4RD

REVISIONS	
MM/DD/YY	REMARKS
1	---
2	---
3	---
4	---
5	---

Existing garden wall - NO CONSTRUCTION TO TAKE PLACE WITHIN ROOT PROTECTION AREA



Coping stones - Once weathered

New Walls - All to be faced with London Stock bricks

Conservation Rooflights - Double glazed units with glazing bars to match traditional Victorian design, fitted flush with the roof (see page AXX for example product).

Pitched Roof - Artificial slate tiles to match surrounding properties

French Doors - Crittal style, high efficiency with aluminium frames (see page AXX for example installation)

Existing fence - To be reinstated

Sash Windows - Conservation sash windows of the same slimline UPVC system already installed in the rest of the property

Materials	123 Staplethonhall Rd, N4 4RD	REVISIONS			07
			MM/DD/YY	REMARKS	
		1	--/--/--	...	
		2	--/--/--	...	
		3	--/--/--	...	
		4	--/--/--	...	
		5	--/--/--	...	
A					

Current



Proposed



Elevations - Front	123 Stapletonhall Rd, N4 4RD	REVISIONS		08
		MM/DD/YY	REMARKS	
		1	---	
		2	---	
		3	---	
		4	---	
		5	---	


Current



Proposed




N.B. Heights are shown from finished garden level. Elyne Rd is sloped and so measurements vary vs. pavement level.

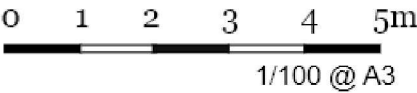


Elevations - Rear	123 Stapletonhall Rd, N4 4RD	REVISIONS		A 09
		MM/DD/YY	REMARKS	
		1	---	
		2	---	
		3	---	
		4	---	

Current

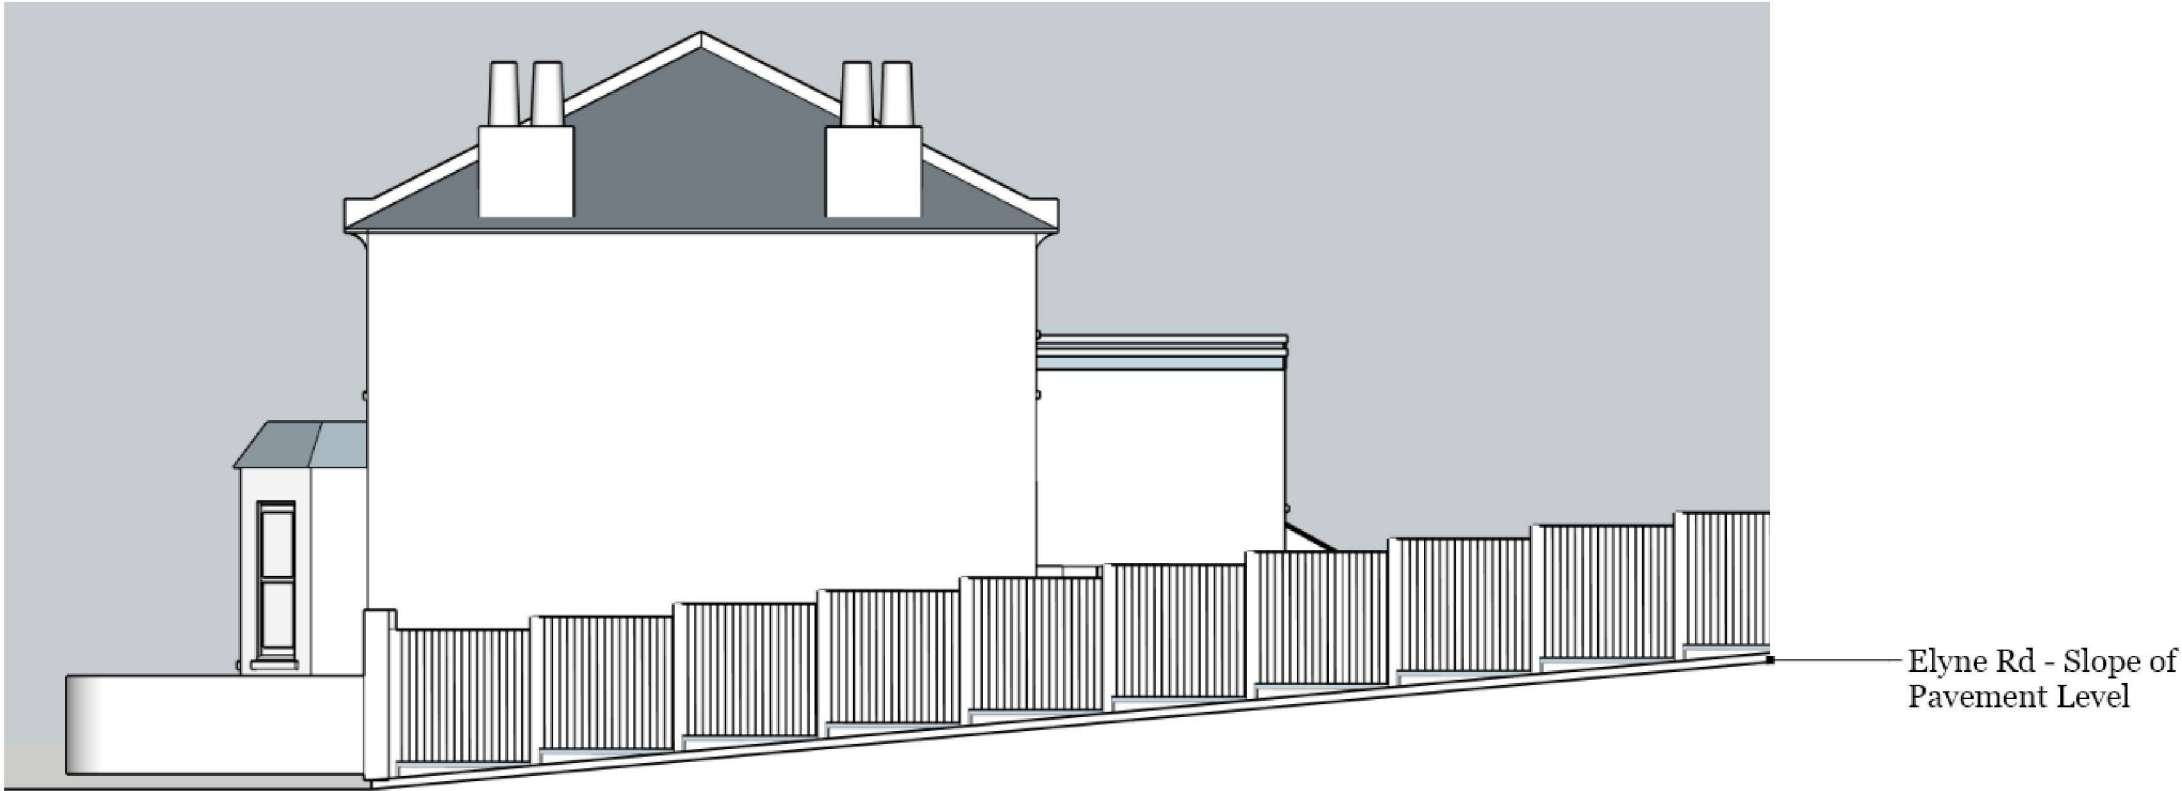


Proposed

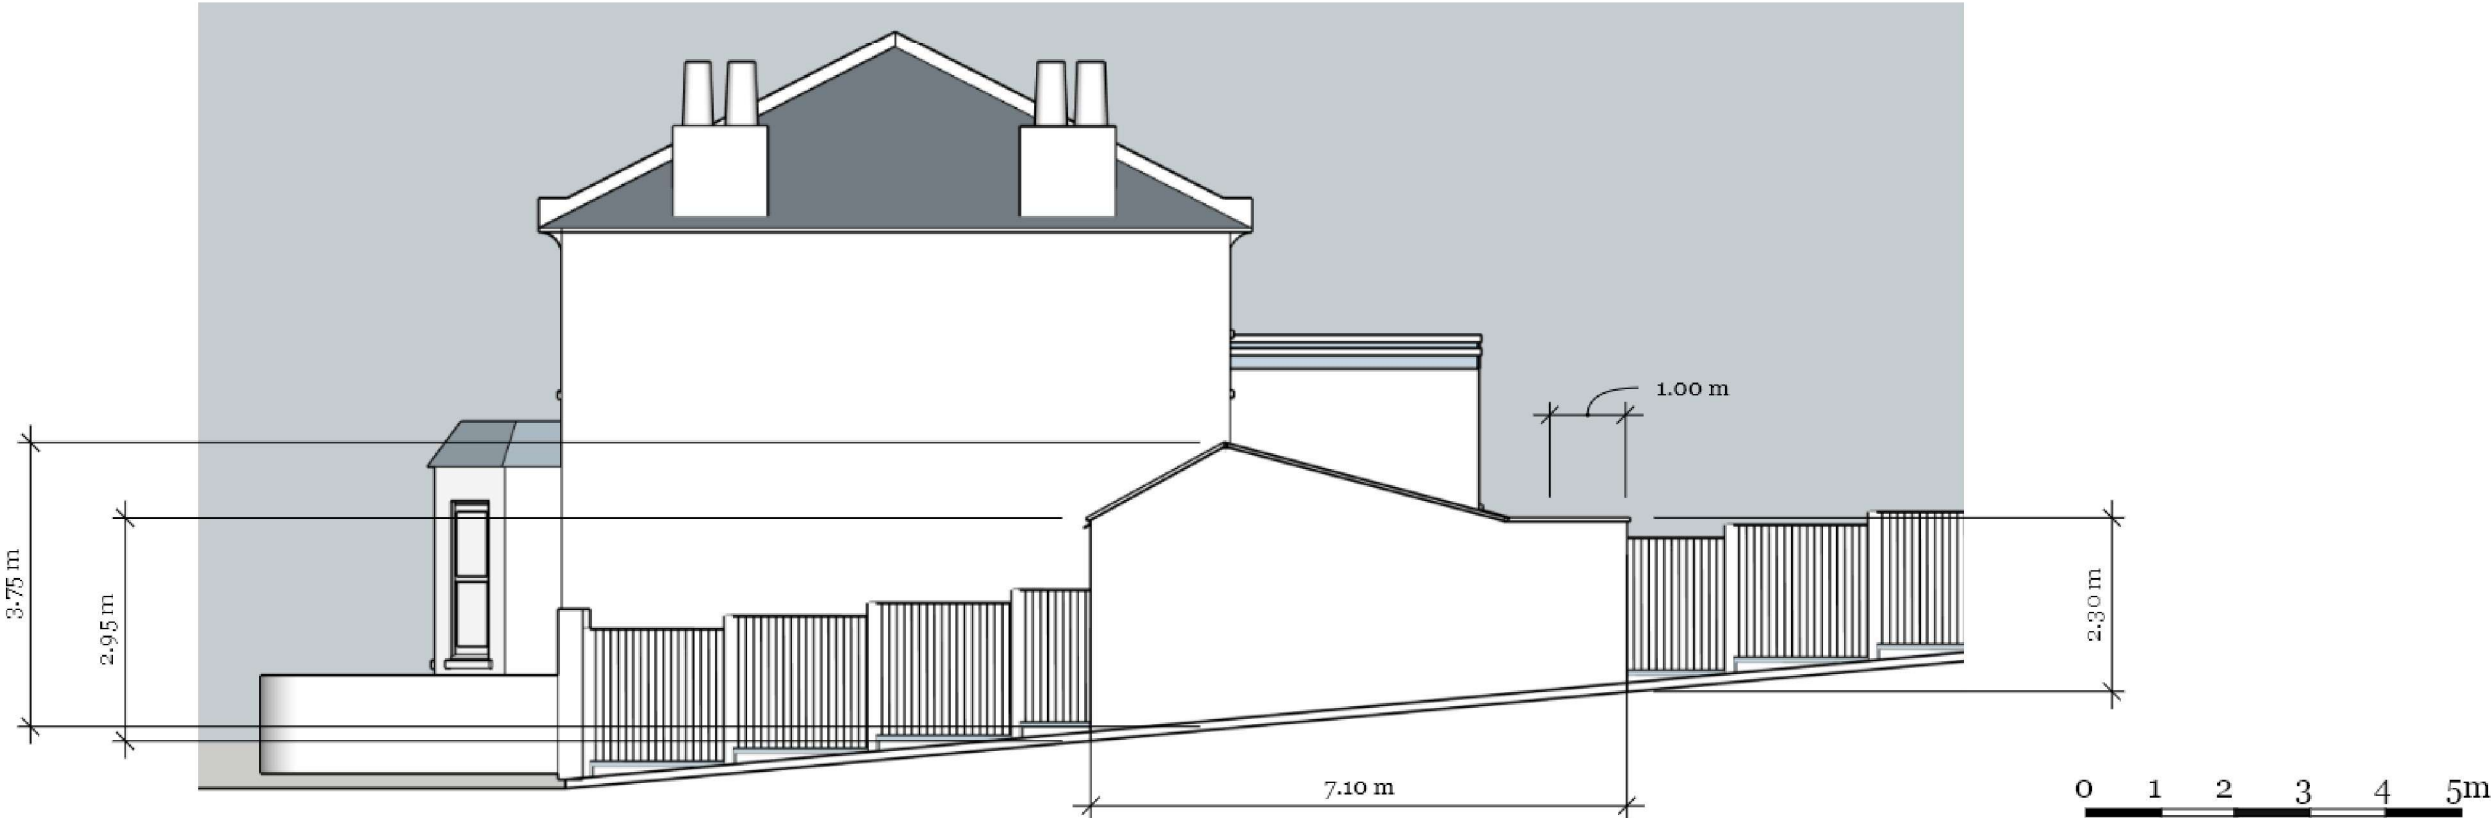



N.B. Elyne Rd is sloped and so measurements vary vs. pavement level.

Elevations - Side (Elyne Rd)	123 Stapletonhall Rd, N4 4RD	REVISIONS		A 10
		MM/DD/YY	REMARKS	
		1	---/---/---	
		2	---/---/---	
		3	---/---/---	
		4	---/---/---	
		5	---/---/---	

Current

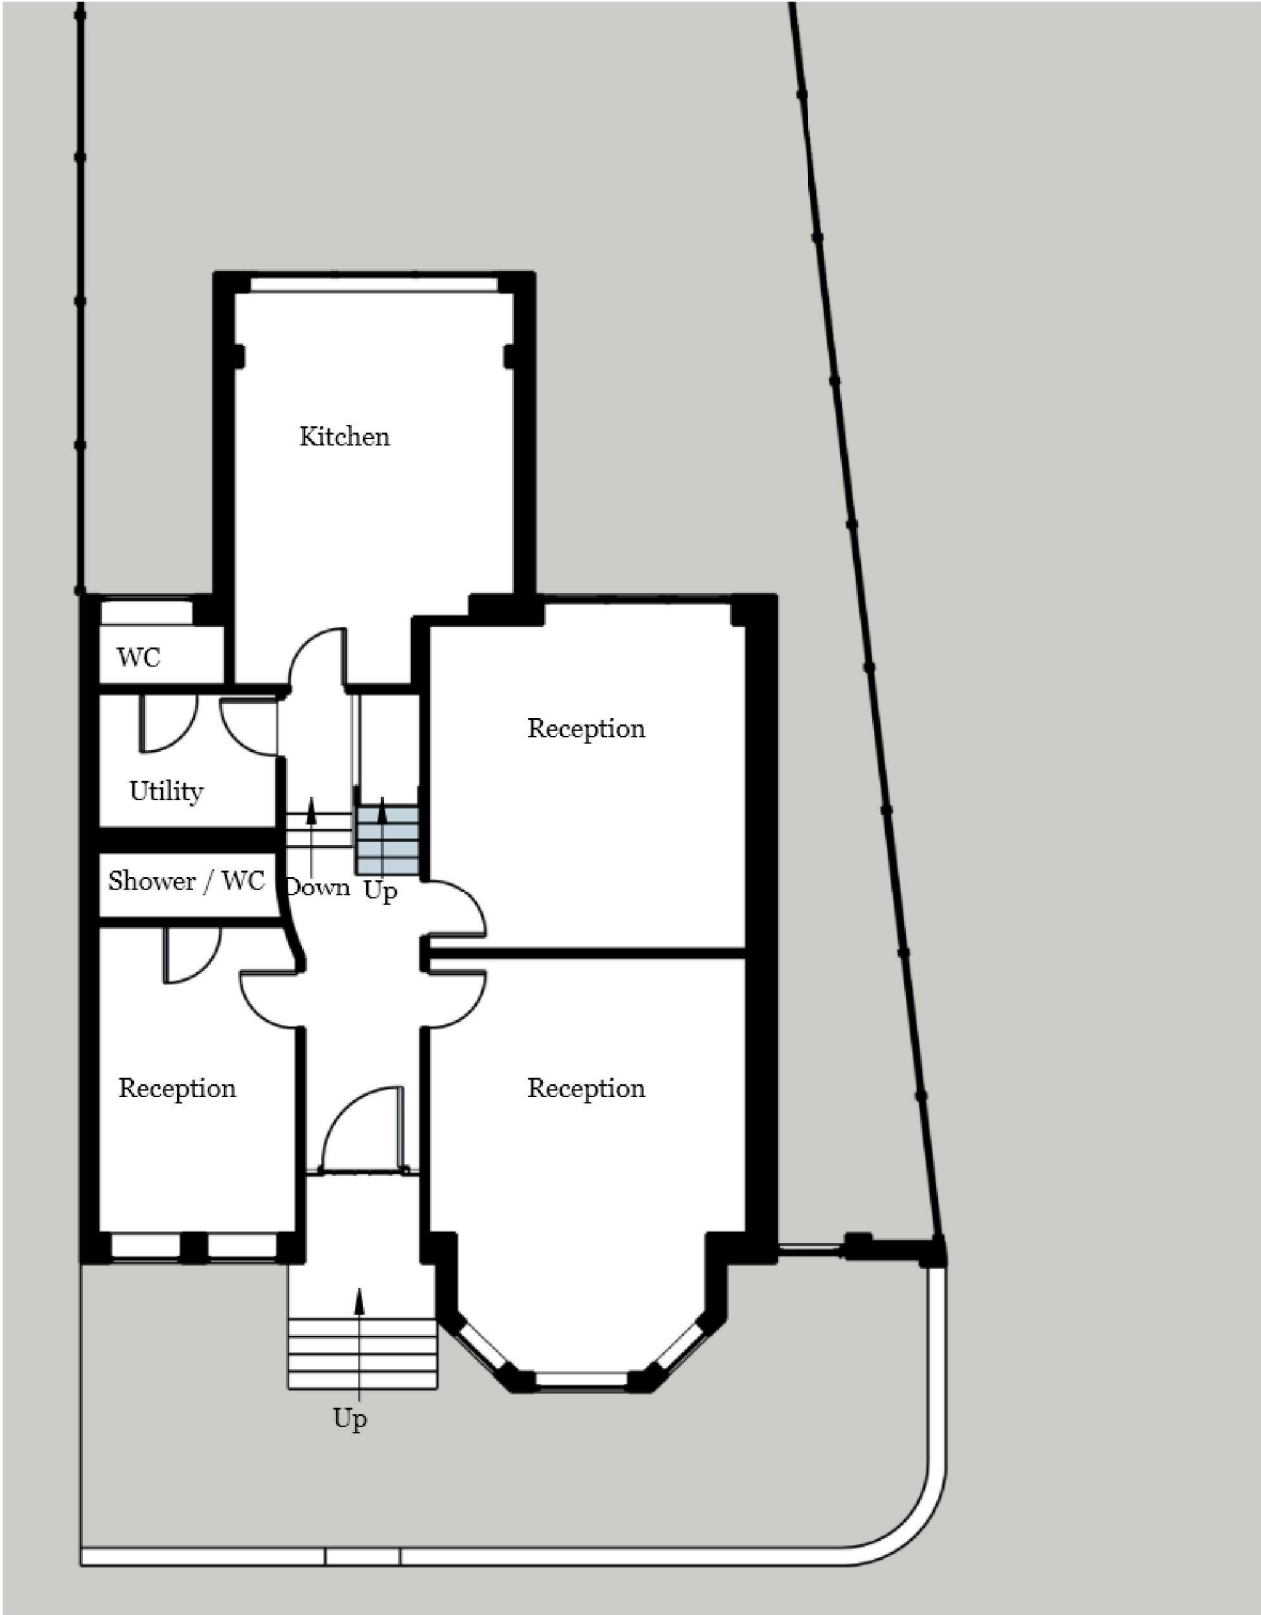

Proposed

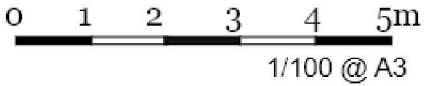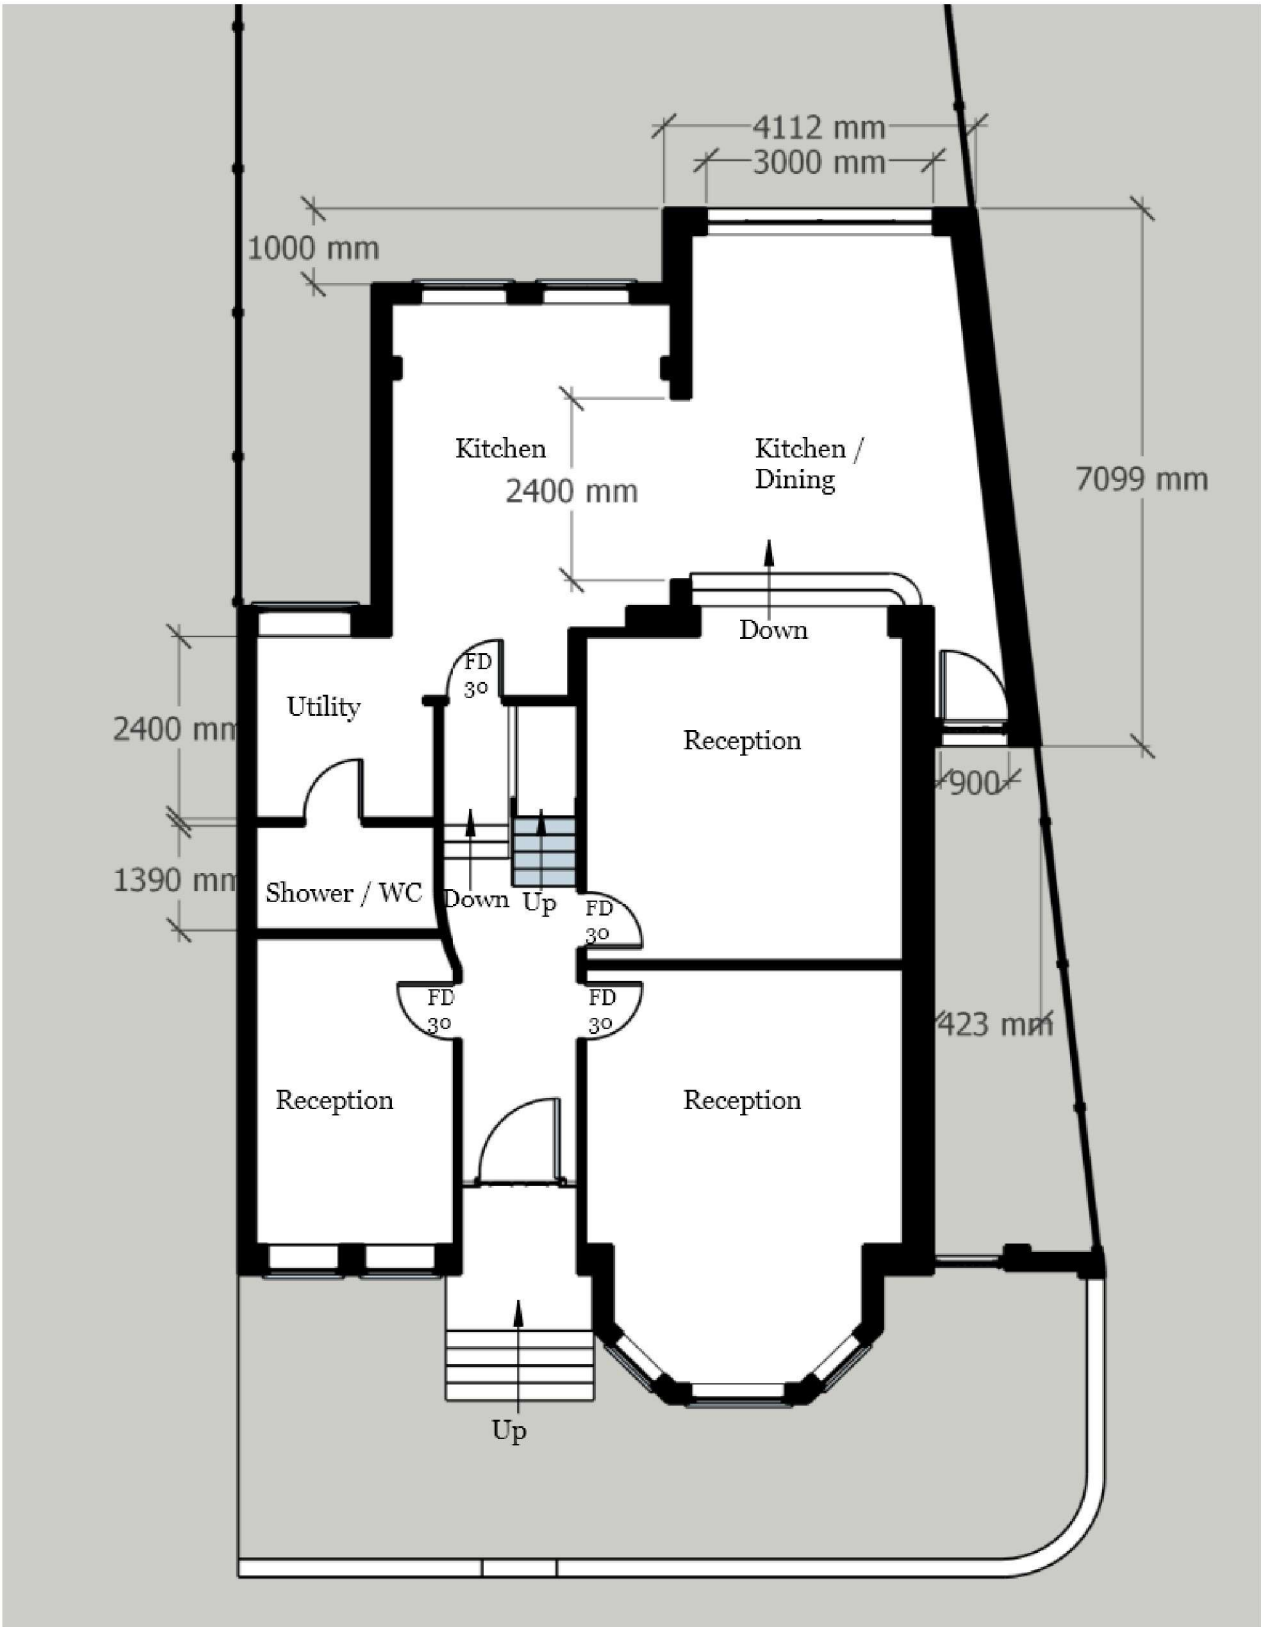

REVISIONS		
	MM/DD/YY	REMARKS
1	___/___/___	...
2	___/___/___	...
3	___/___/___	...
4	___/___/___	...
5	___/___/___	...

2nd Floor

1st Floor



Not to Scale

Floor Plans - 1st & 2nd Floors (No Changes)	123 Stapletonhall Rd, N4 4RD	REVISIONS		A 12
		MM/DD/YY	REMARKS	
		1	___/___/___	
		2	___/___/___	
		3	___/___/___	
		4	___/___/___	
		5	___/___/___	