A1 Original

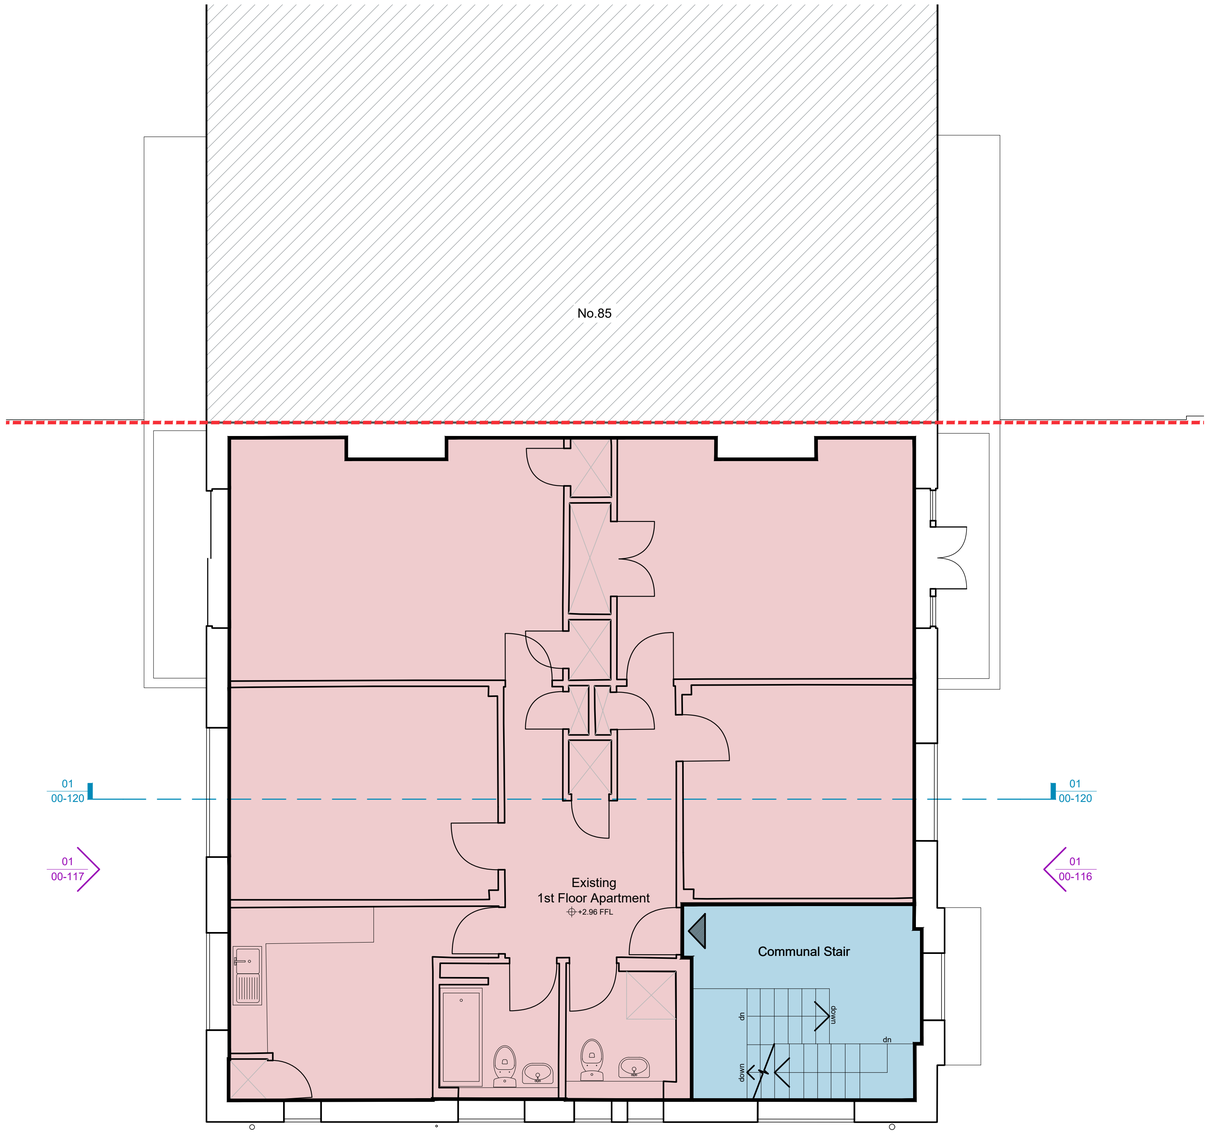

1 Existing First Floor Plan [1:50]

01
00-115

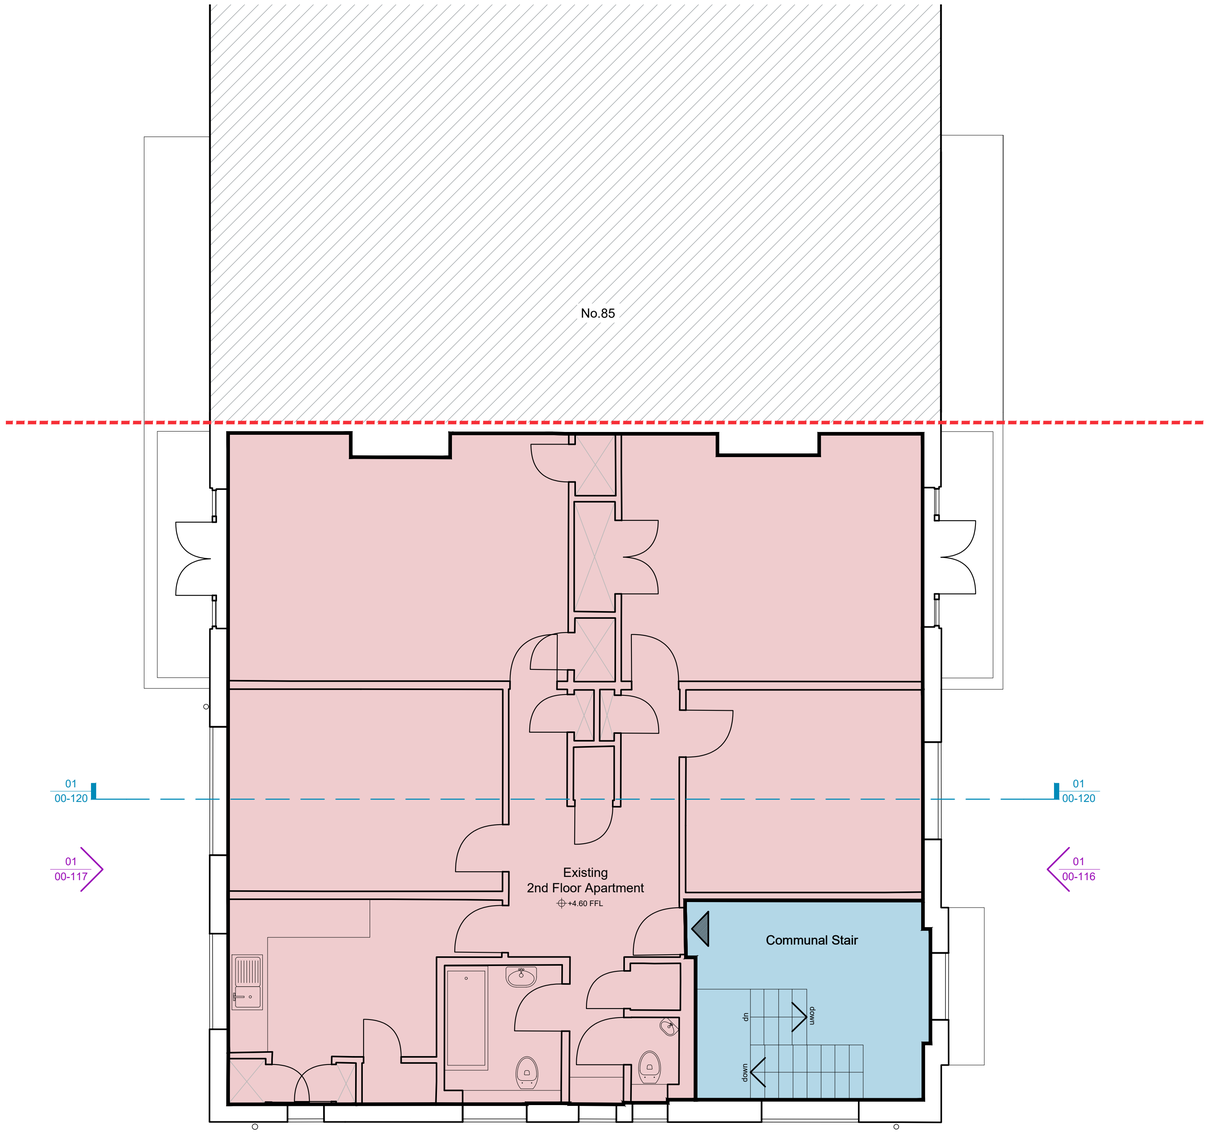

2 Existing Second Floor Plan [1:50]

01
00-115

N

SCALE 1:50@A1
0 0.5 1 2 5m

Notes

Drawings are general arrangement and intended for the use as specified only.

Site plan boundary co-ordinates taken from OS plan.

This drawing is not to be used for construction.

No drawing shall be reproduced in any form without prior written permission of Marjoram Architects.

Key

xx.xxx FFL — Denotes existing floor level (levels taken from OS map data)

Denotes property boundary

Denotes boundary fence line

Denotes communal staircase

Denotes existing apartment

Marjoram Architects Limited

Studio F16
Parkhall Business Centre
40 Martell Road
London
SE21 8EN

e - info@marjoram-architects.co.uk

www.marjoram-architects.co.uk

Revision(s)

		Date
P00	Issued for Planning	22/12/2025

Project/Drawing No

432-B-00-101

Revision

P00

83 Priory Road

Existing Floor Plans - Sheet 2

Status PLANNING

Scale 1:50@ A1 / 1:100@ A3

Date 13/11/25

Size A1

Do Not Scale

All dimensions to be checked on site

A1 Original