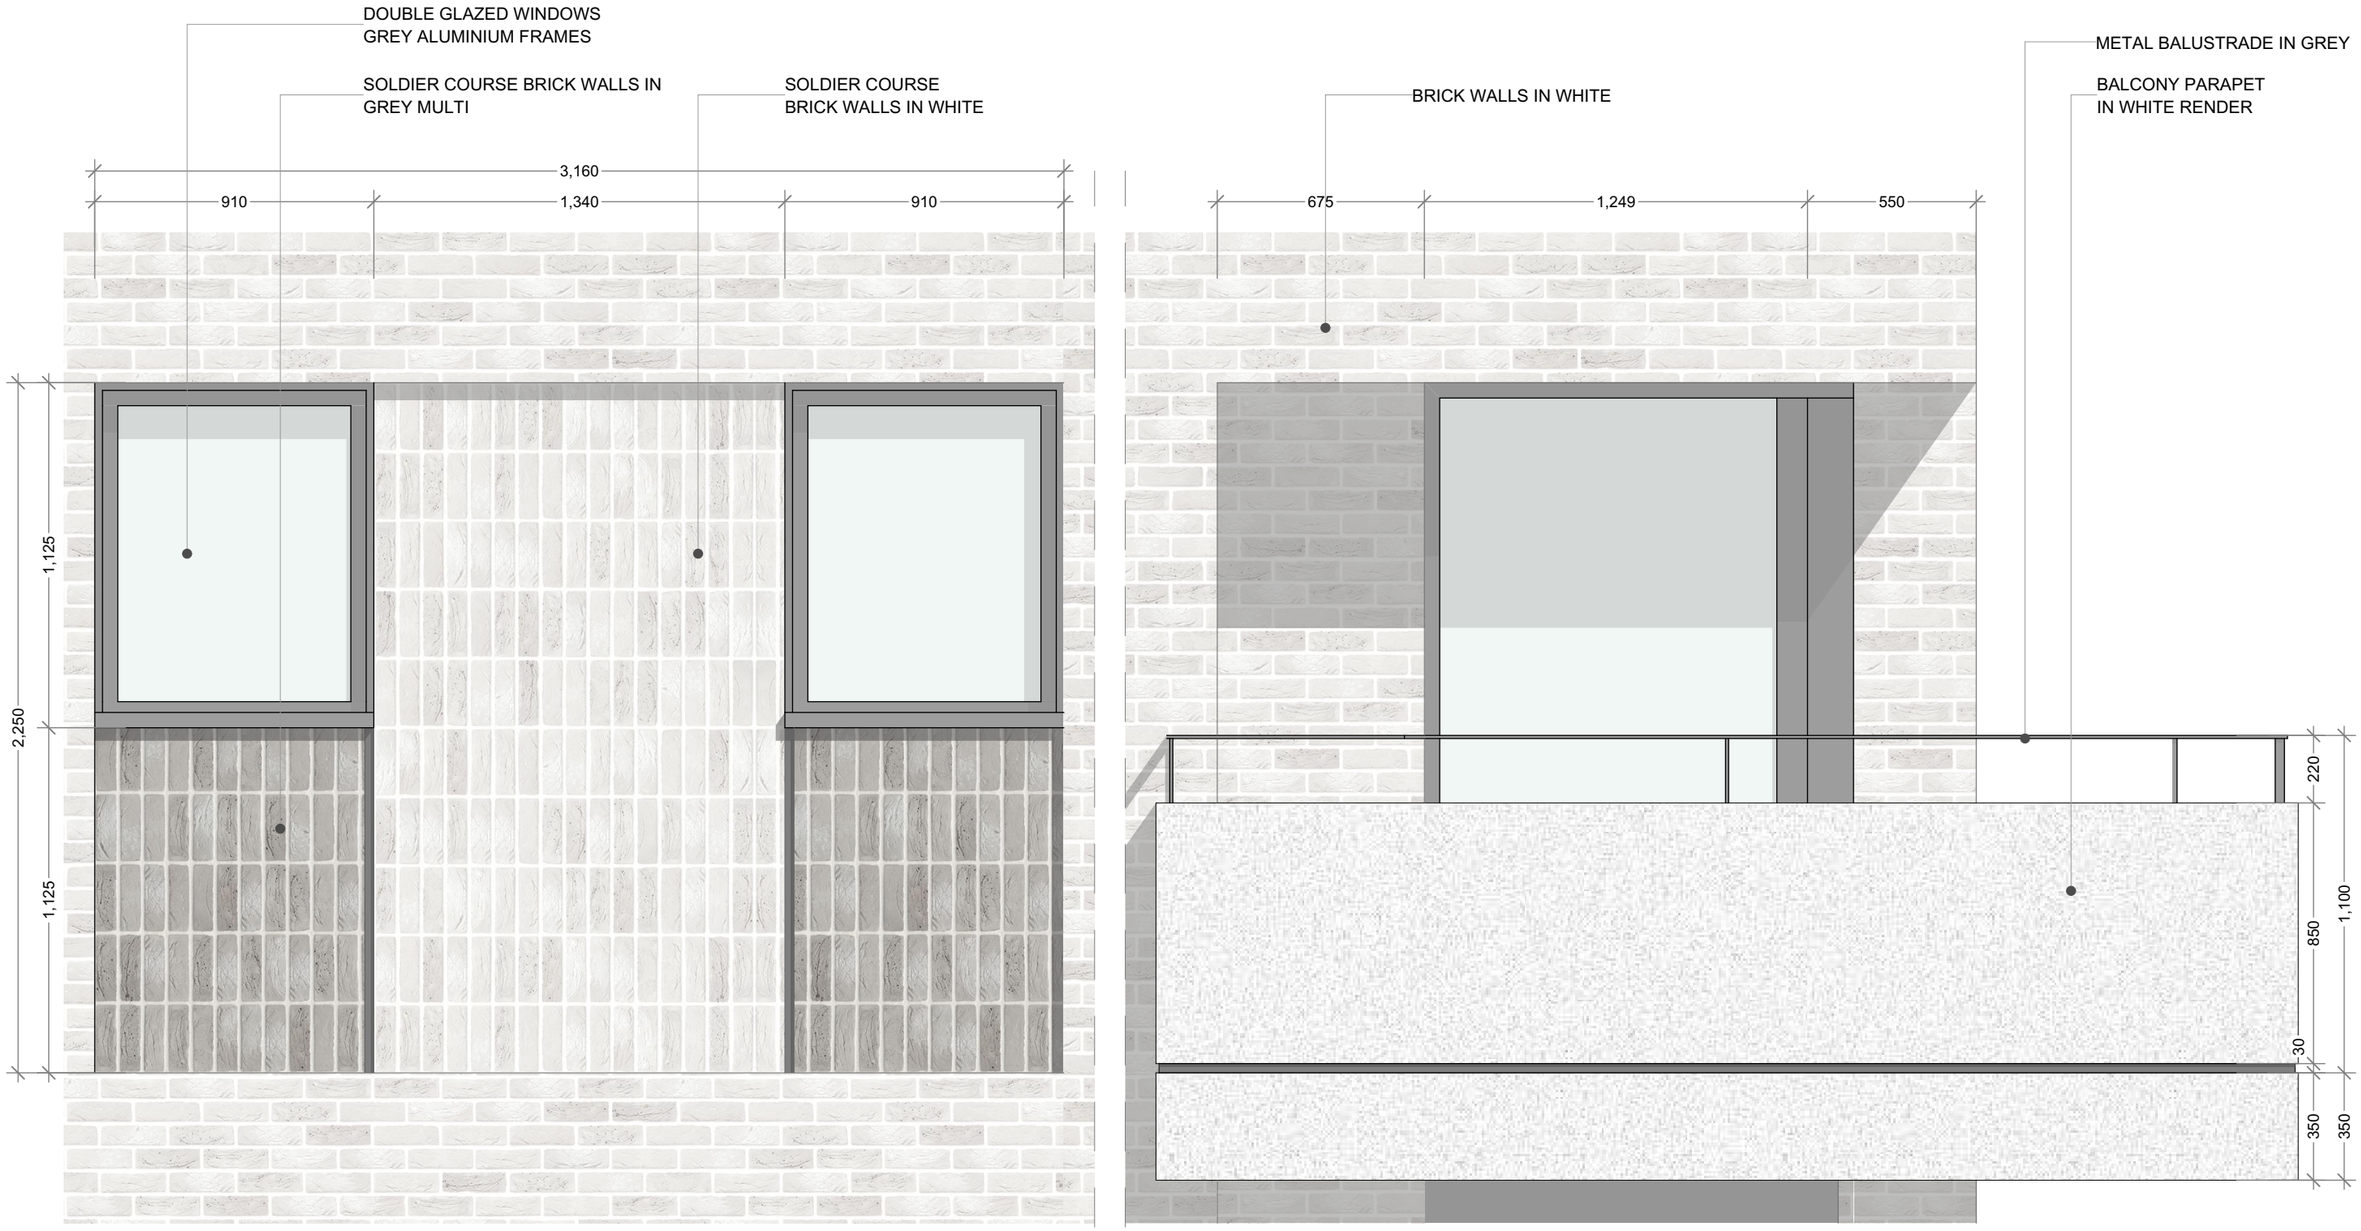

SCALE 1:20

0 0.4 0.8 1.2 1.6 2m

PLANNING

© Architects at Studio LTD. Do not reproduce the drawing without written permission.

REV	DATE	DESCRIPTION	BY
P1	17/06/26	Planning	OF

ARCHITECTS AT STUDIO

Concorde House
Grenville Place
London NW7 3SA

+44 (0)20 3062 9409
admin@aatstudio.co.uk
www.aatstudio.co.uk

PROJECT
Cleopatra House
Pembroke Road London N8 7RQ

CLIENT
Mr Barouch Saar

SCALE	DATE	DRAWN BY	APPROVED BY
1:20 @ A3	17/06/26	OF	EM

DRAWING
Elevation Detail

Purpose:

PROJECT NO / DRAWING NO
32604/P011

REVISION
P1

© Architects at Studio LTD. Do not reproduce the drawing without written permission.