




Existing Details

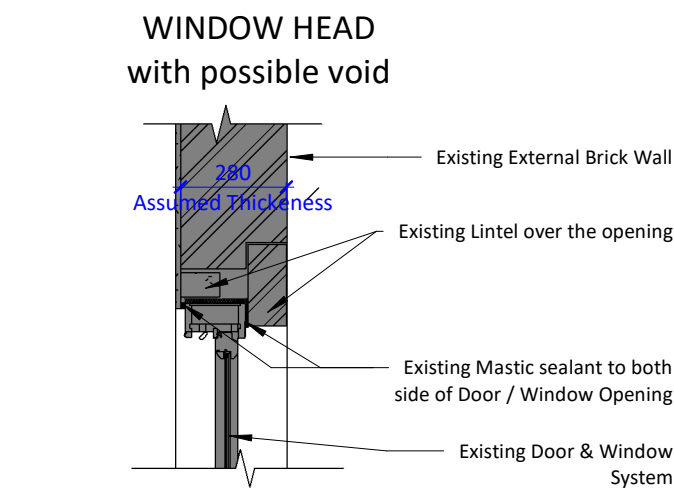

1 Existing Window Head Detail
1 : 20

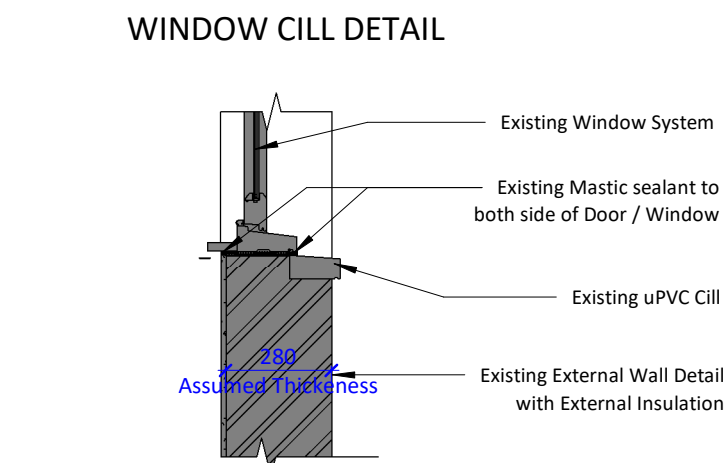

2 Existing Window Cill Detail
1 : 20

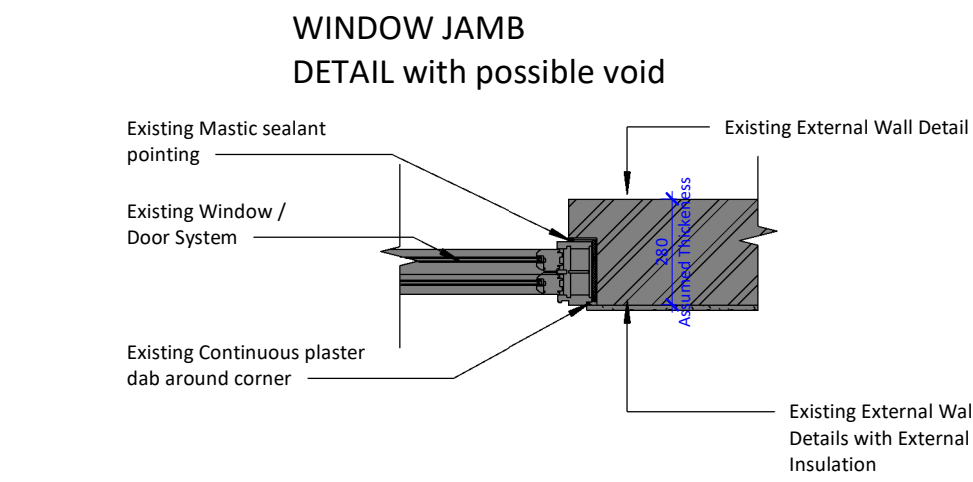



3 Existing Window Jamb Detail
1 : 20

General Notes:


Installer/Manufacturer to carryout a full site survey and undertake their own measurements prior to manufacture. Measurements shown are from drone or terrestrial scanner with +- 20mm accuracy are not to be used for manufacturing purposes.

Bathrooms/WC's/Shower Rooms to be fitted with obscure glazing

Section details assumed as no internal survey undertaken by Bluelime. Details to be verified/amended on site by window installer

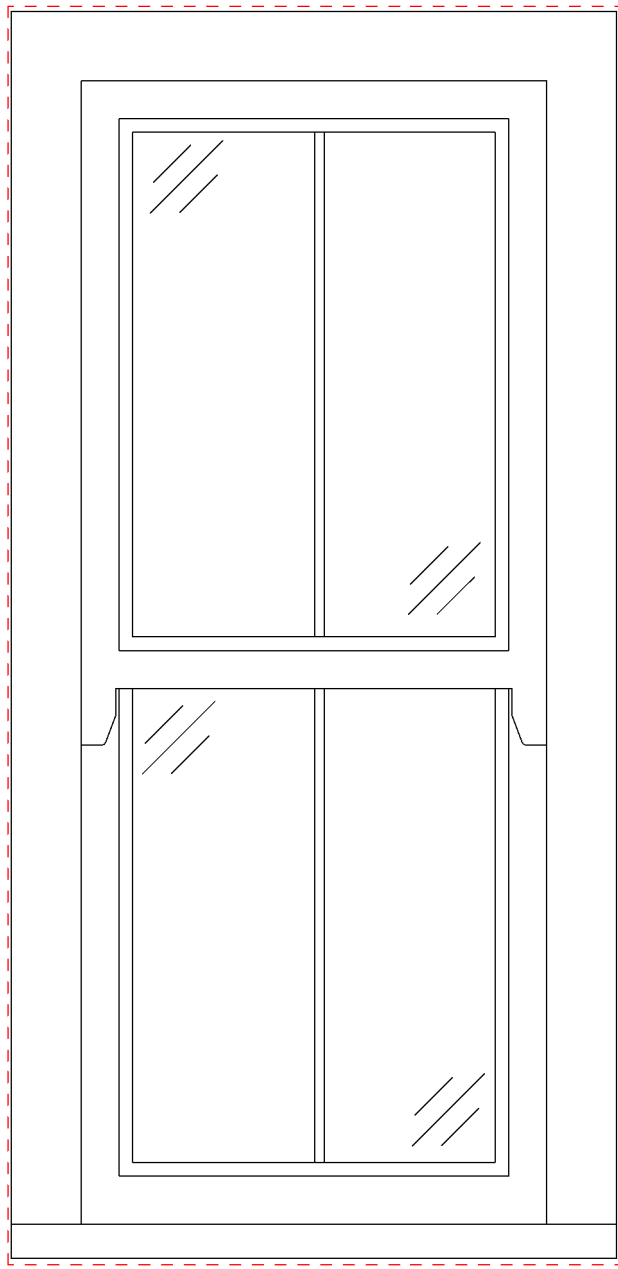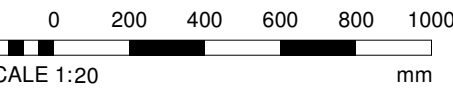


4 Existing Window Elevation with Cottage Bar
1 : 10

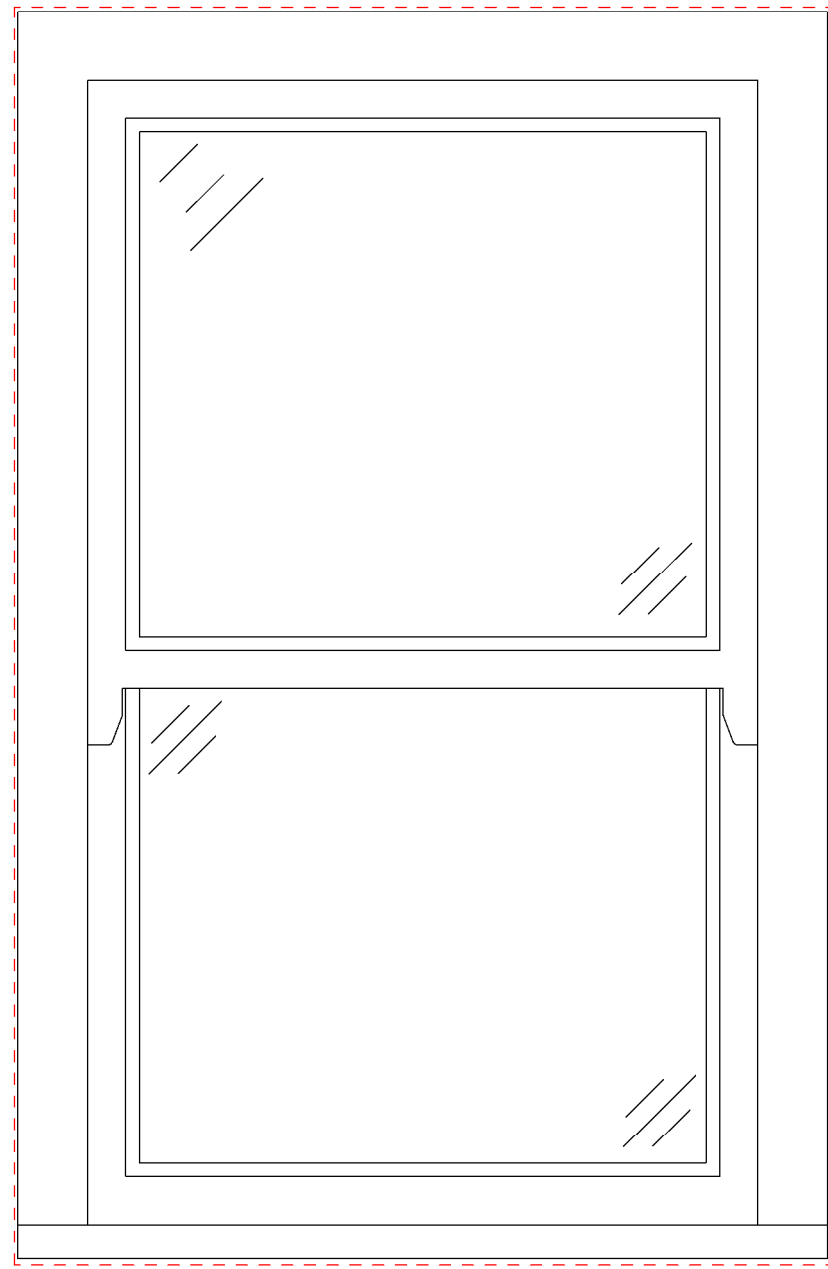


9 Existing Window Elevation
1 : 10


Proposed Details

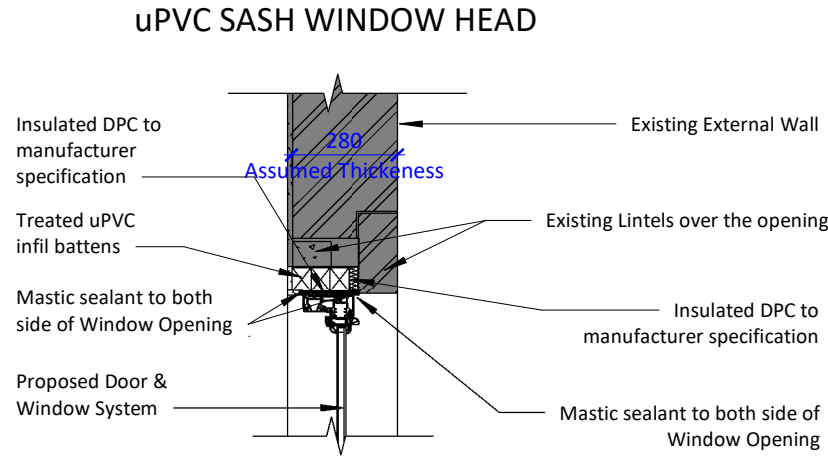



5 Proposed Window Head Detail
1 : 20

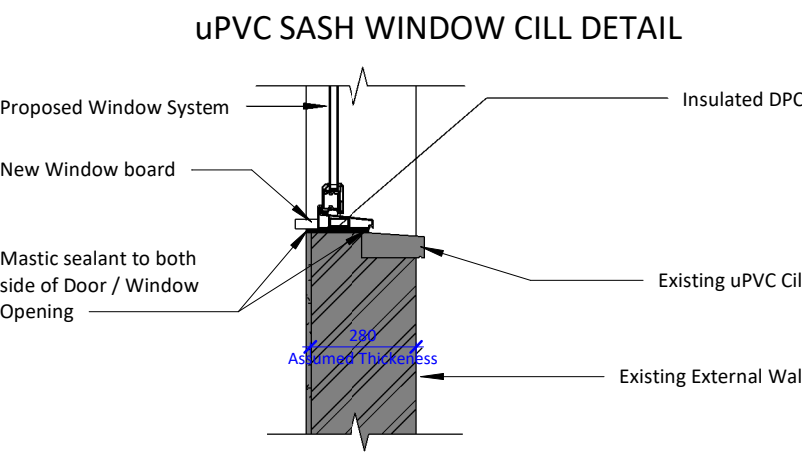



6 Proposed Window Cill Detail
1 : 20

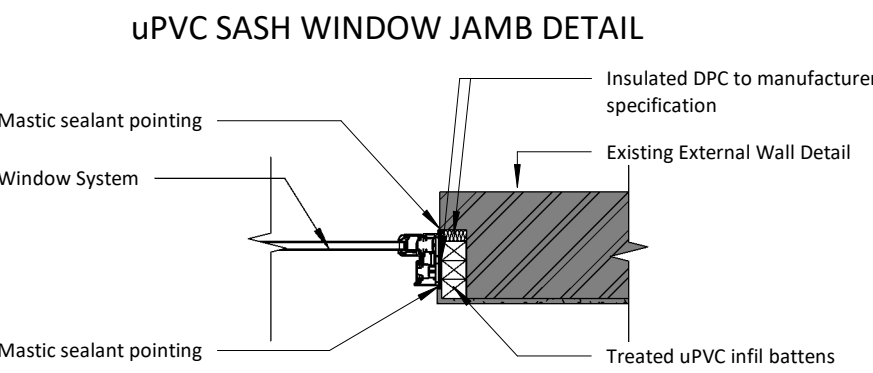

7 Proposed Window Jamb Detail
1 : 20

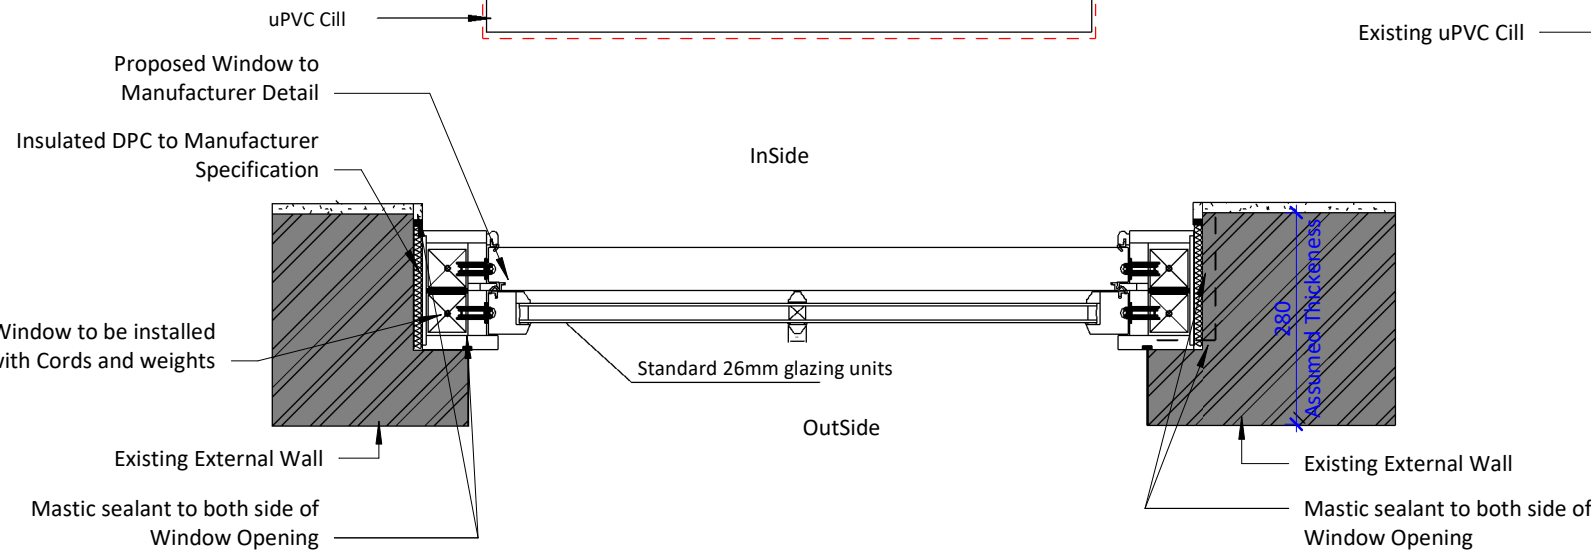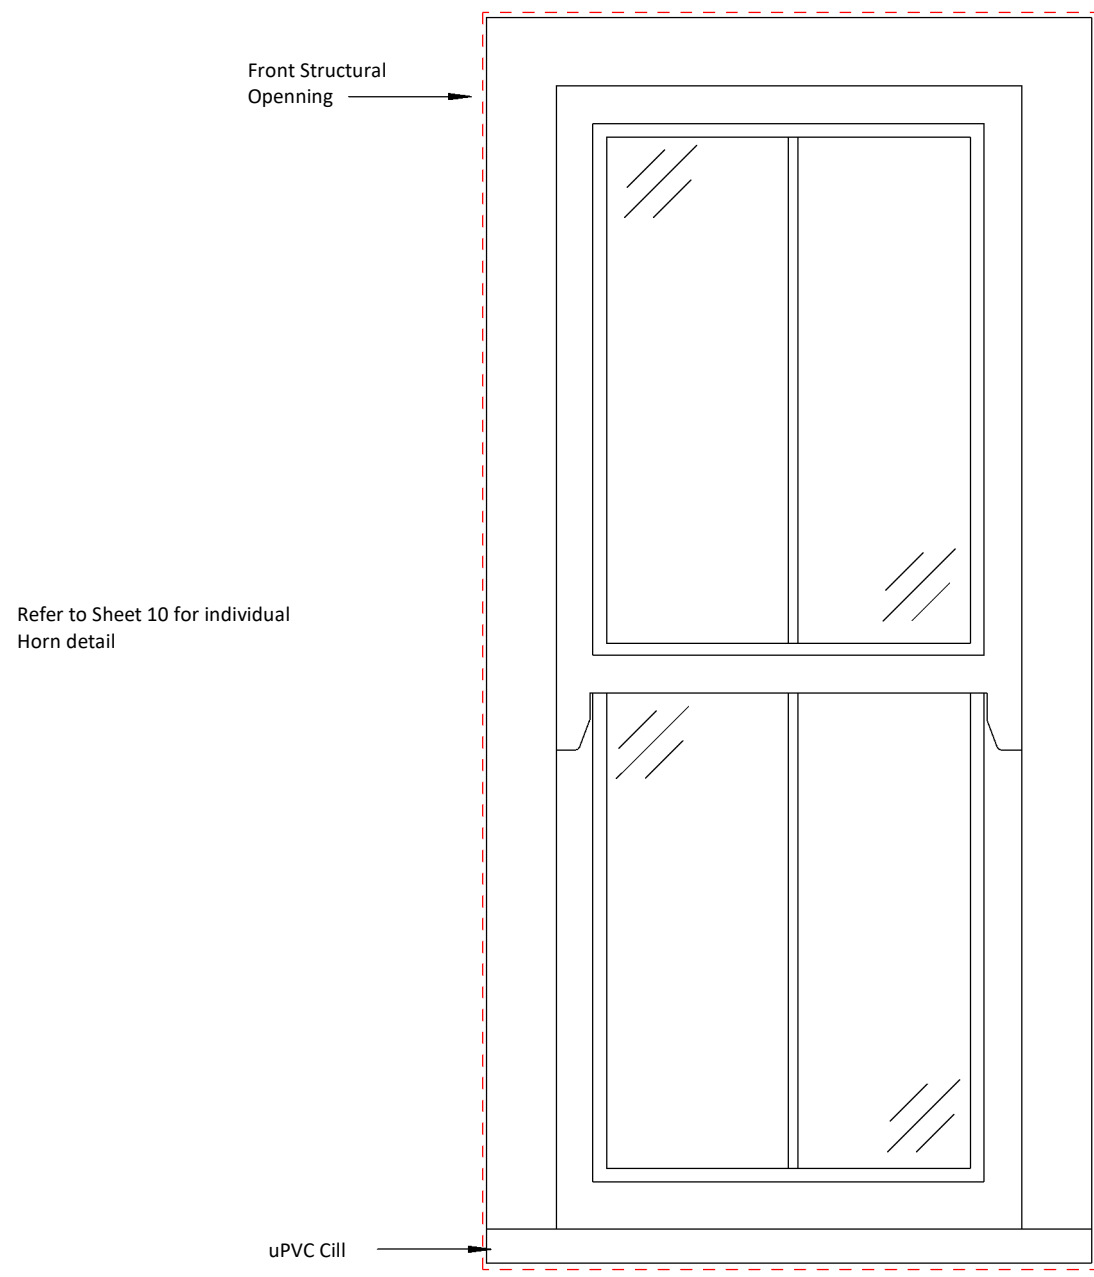


8 Sash Proposed Window uPVC Sash Elevation
1 : 10

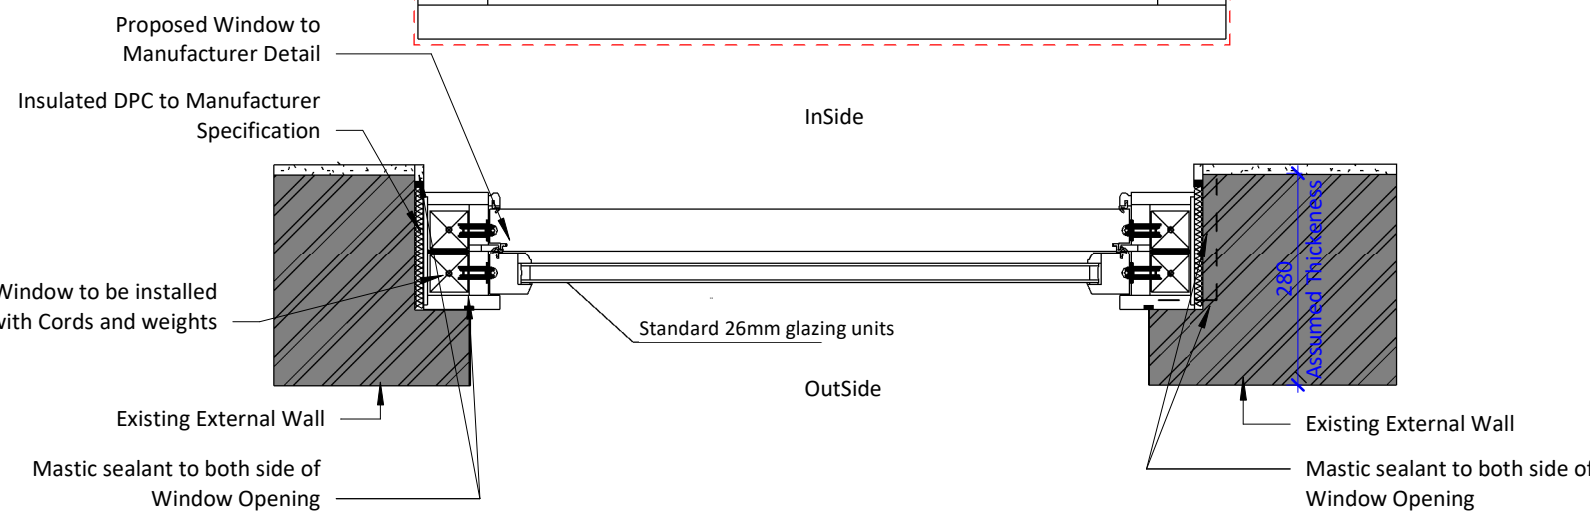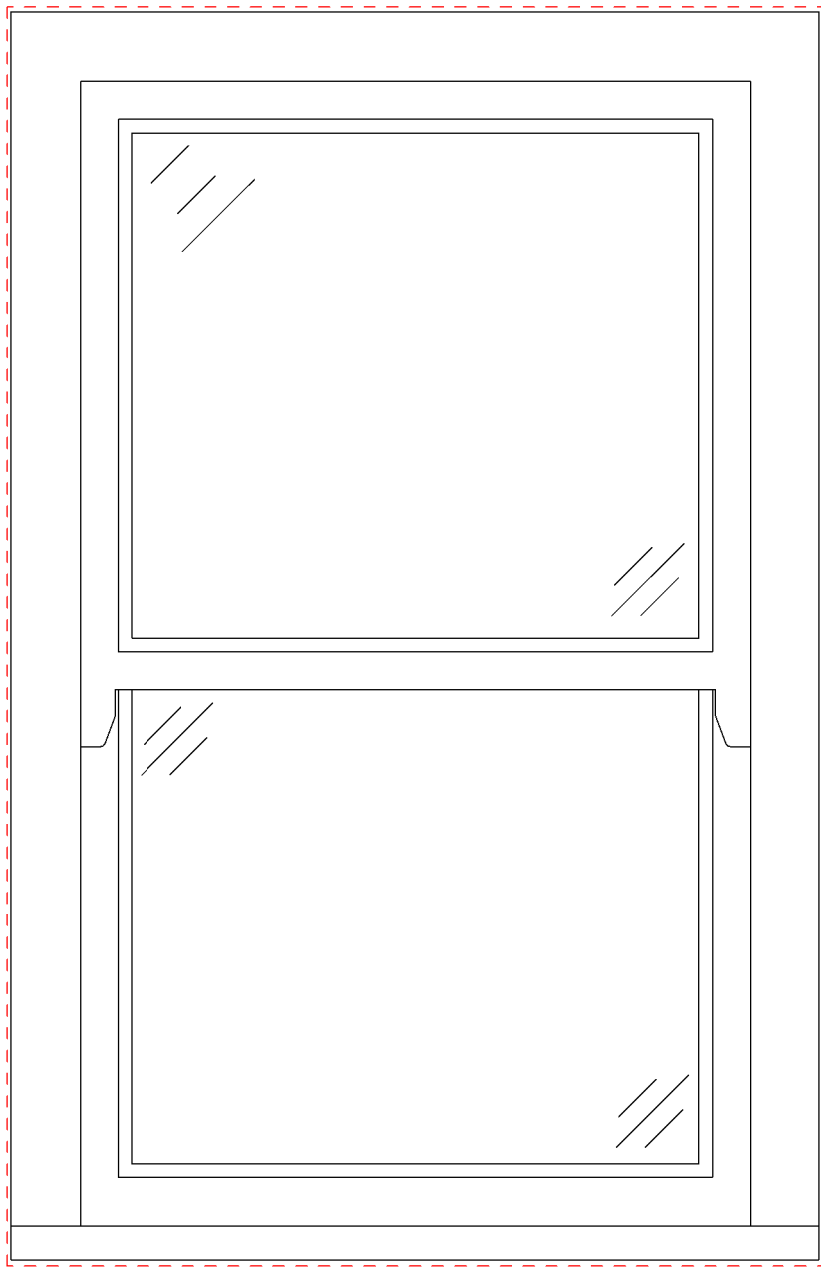

10 Proposed uPVC Window Elevation
1 : 10

© This drawing is the property of Bluelime Retail Ltd who retain the sole copyright of its contents & it may not be reproduced in part or in whole without written permission

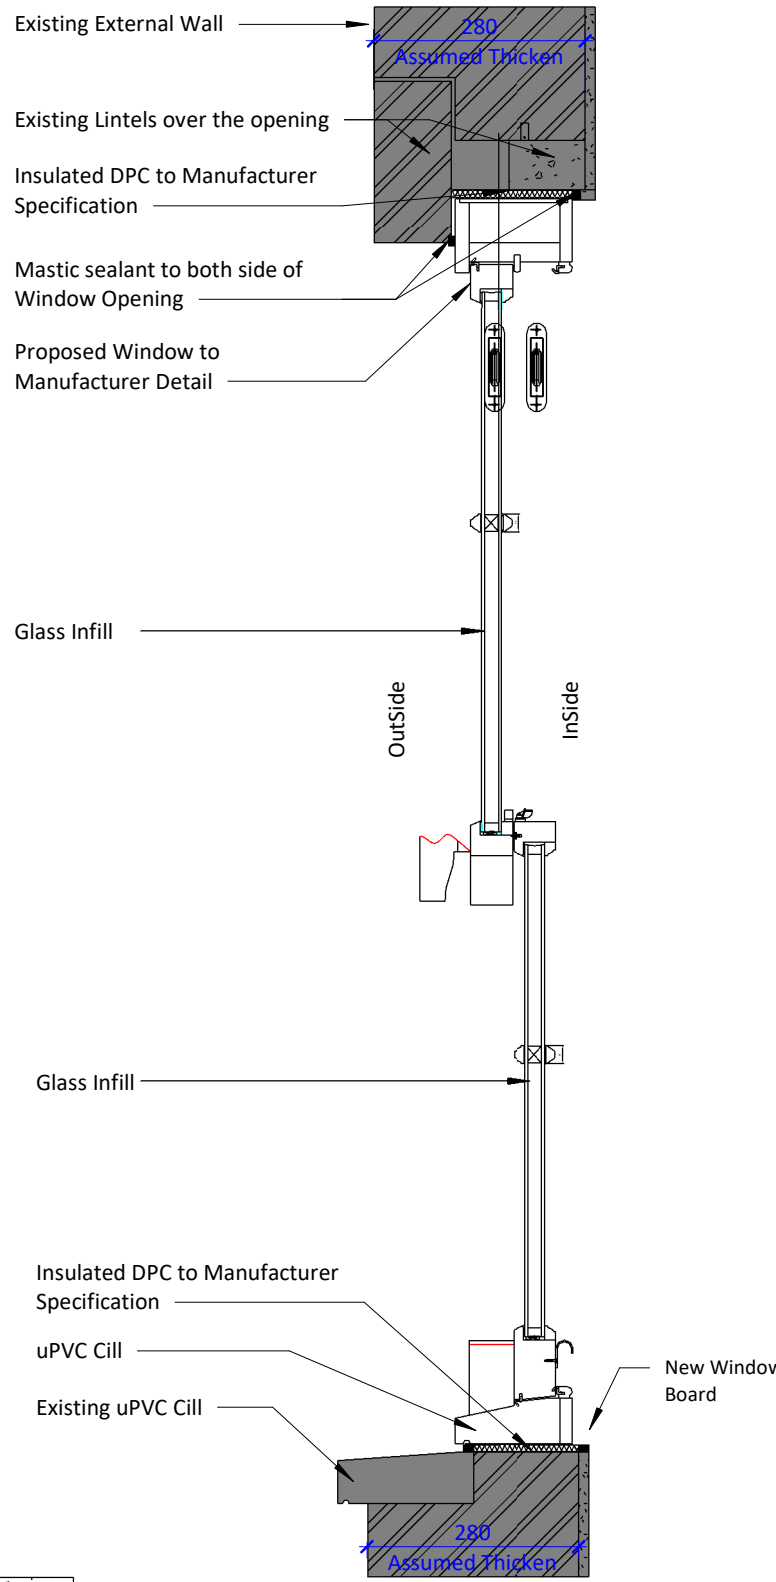

Amendments :			
Rev	Disc	Date	Description
A	JA	14.05.2025	Drawing Updated

Project :

330 Holloway Road N7 6NJ

Title :
Existing _ Proposed uPVC Sash Windows Details

The Architects Of London
(0203 903 9093)
Bluelime Architecture
(01322 521026)

THE ARCHITECTS
A TRADING NAME OF LONDON OF BLUELIME
blue lime®

330 Holloway Road N7 6NJ

Drawn by : EG Scale : As indicated Date : 14/06/2026

Drawing number : BL/DRG/4142/330HR/ 11 Rev : A

Do not scale from this drawing. Dimensions to be checked on site.

13/07/2026 15:50:33