

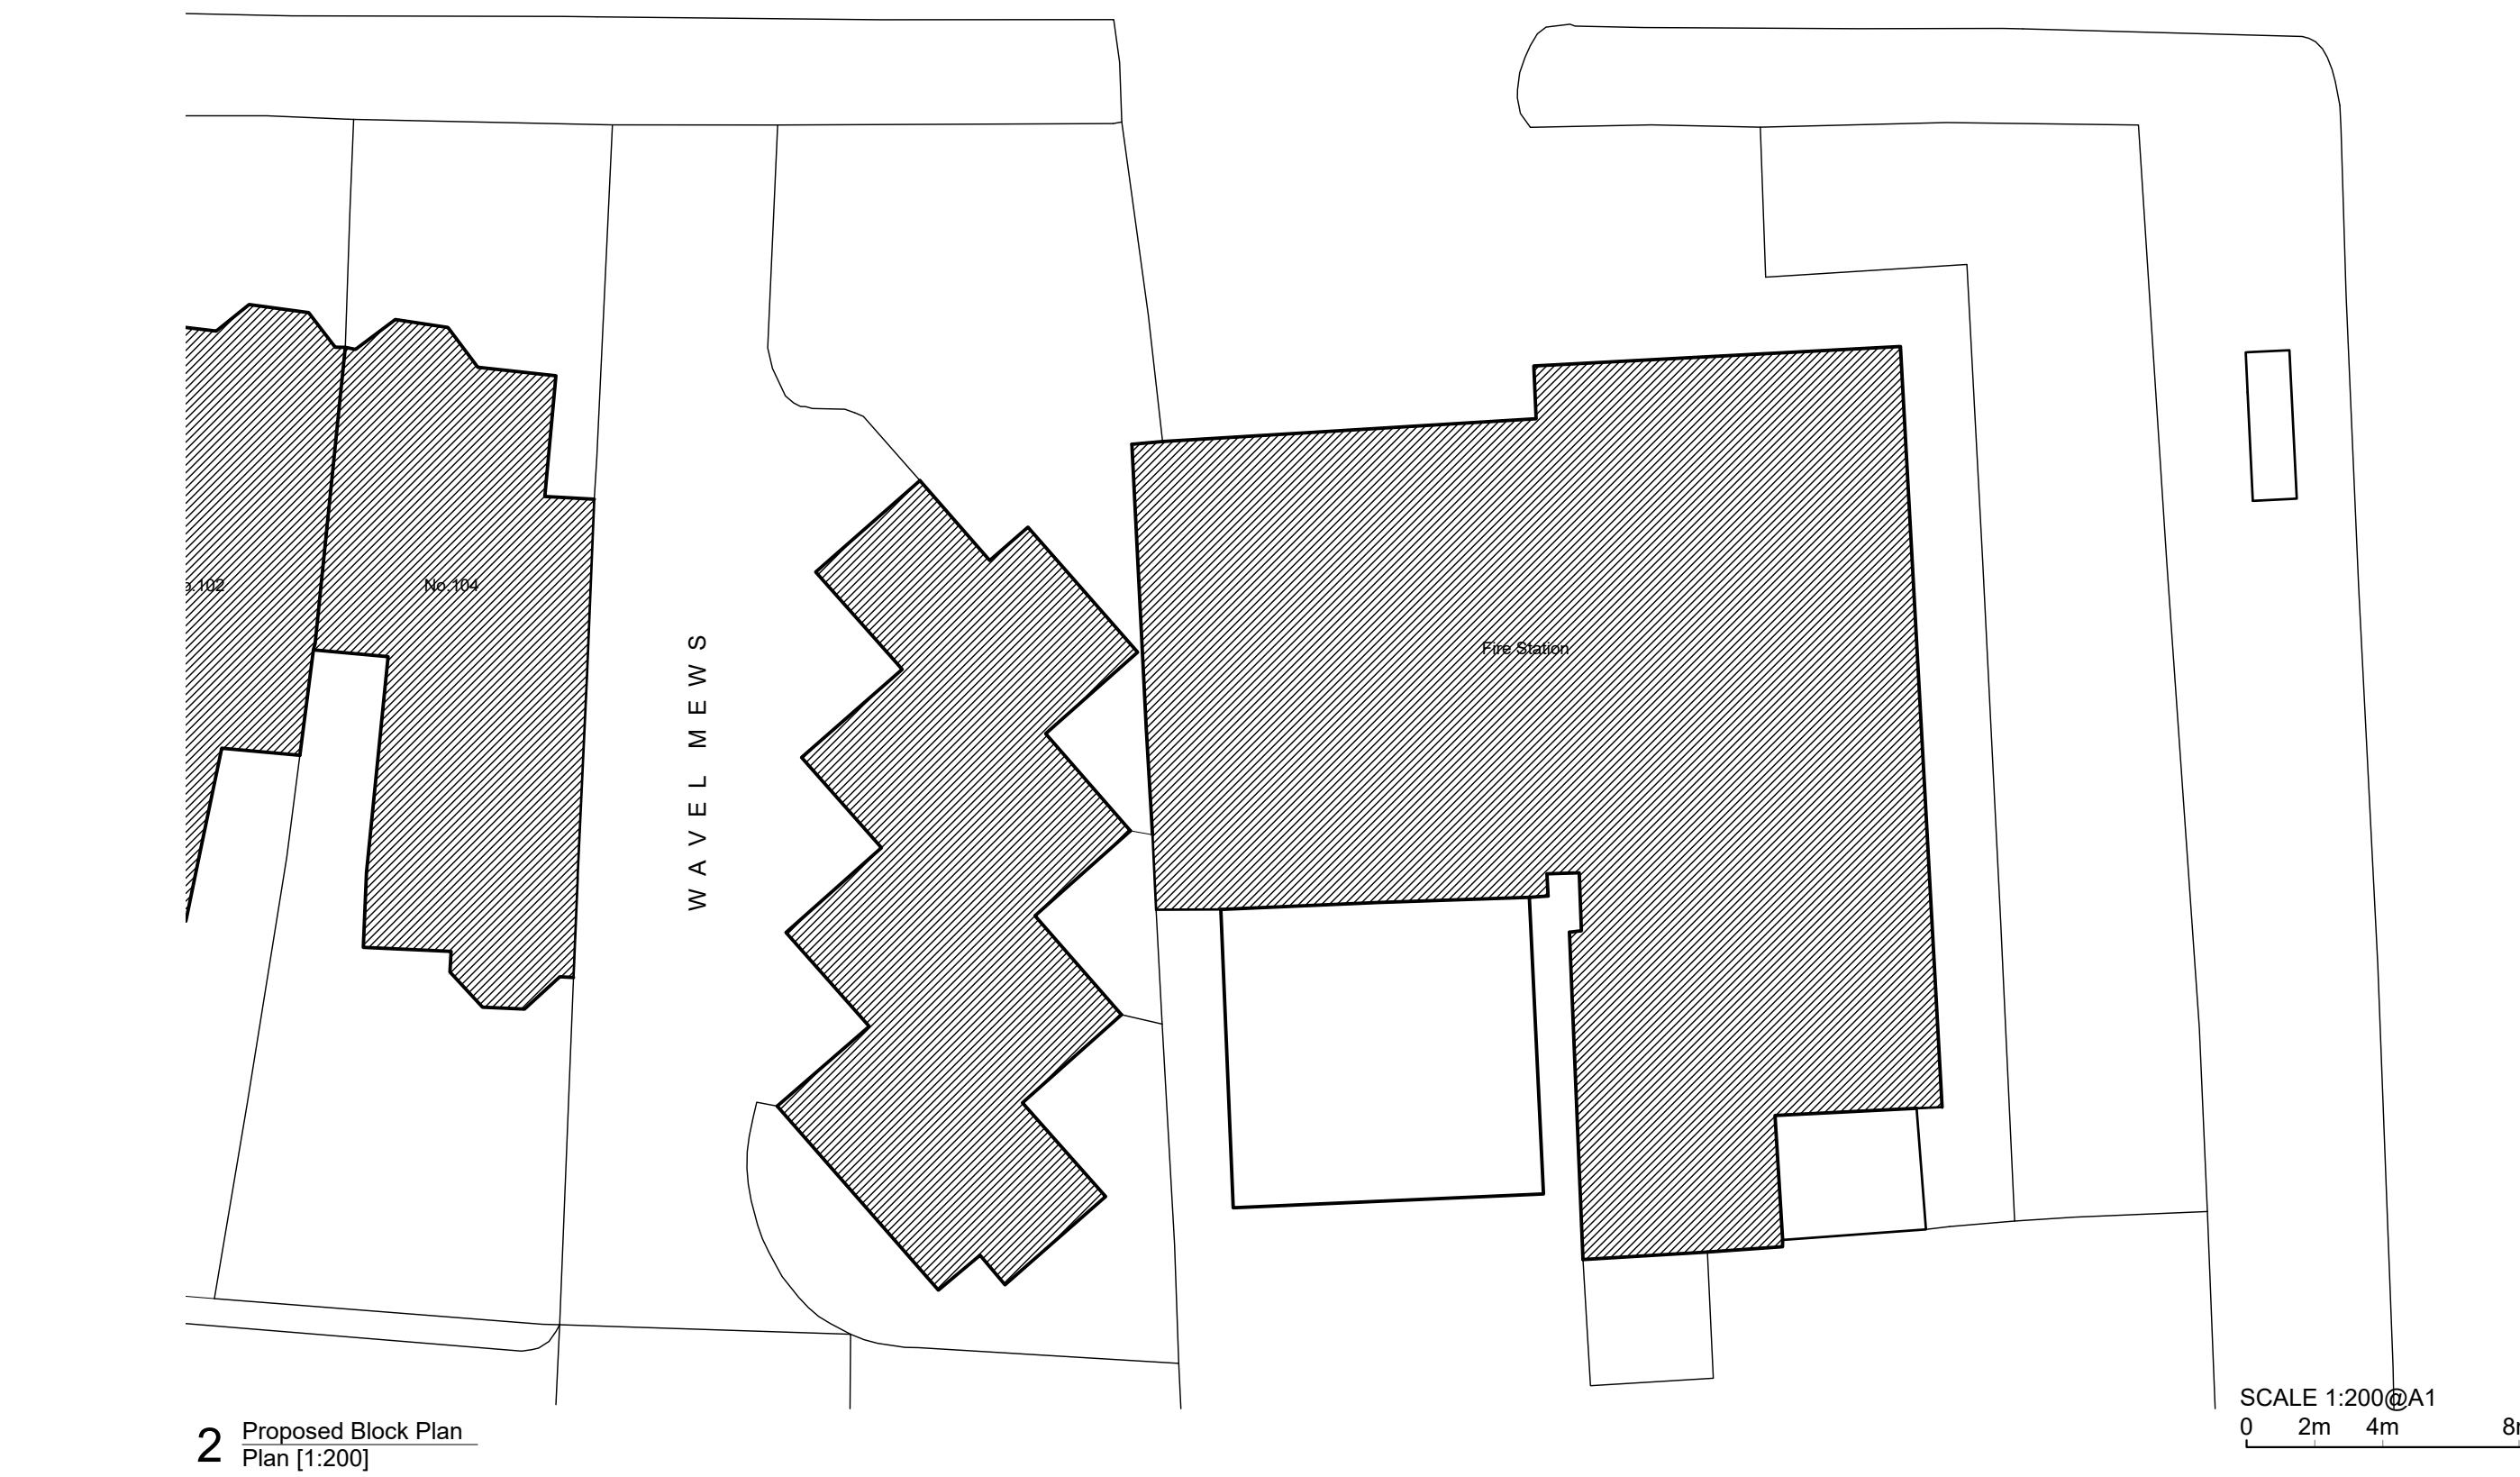
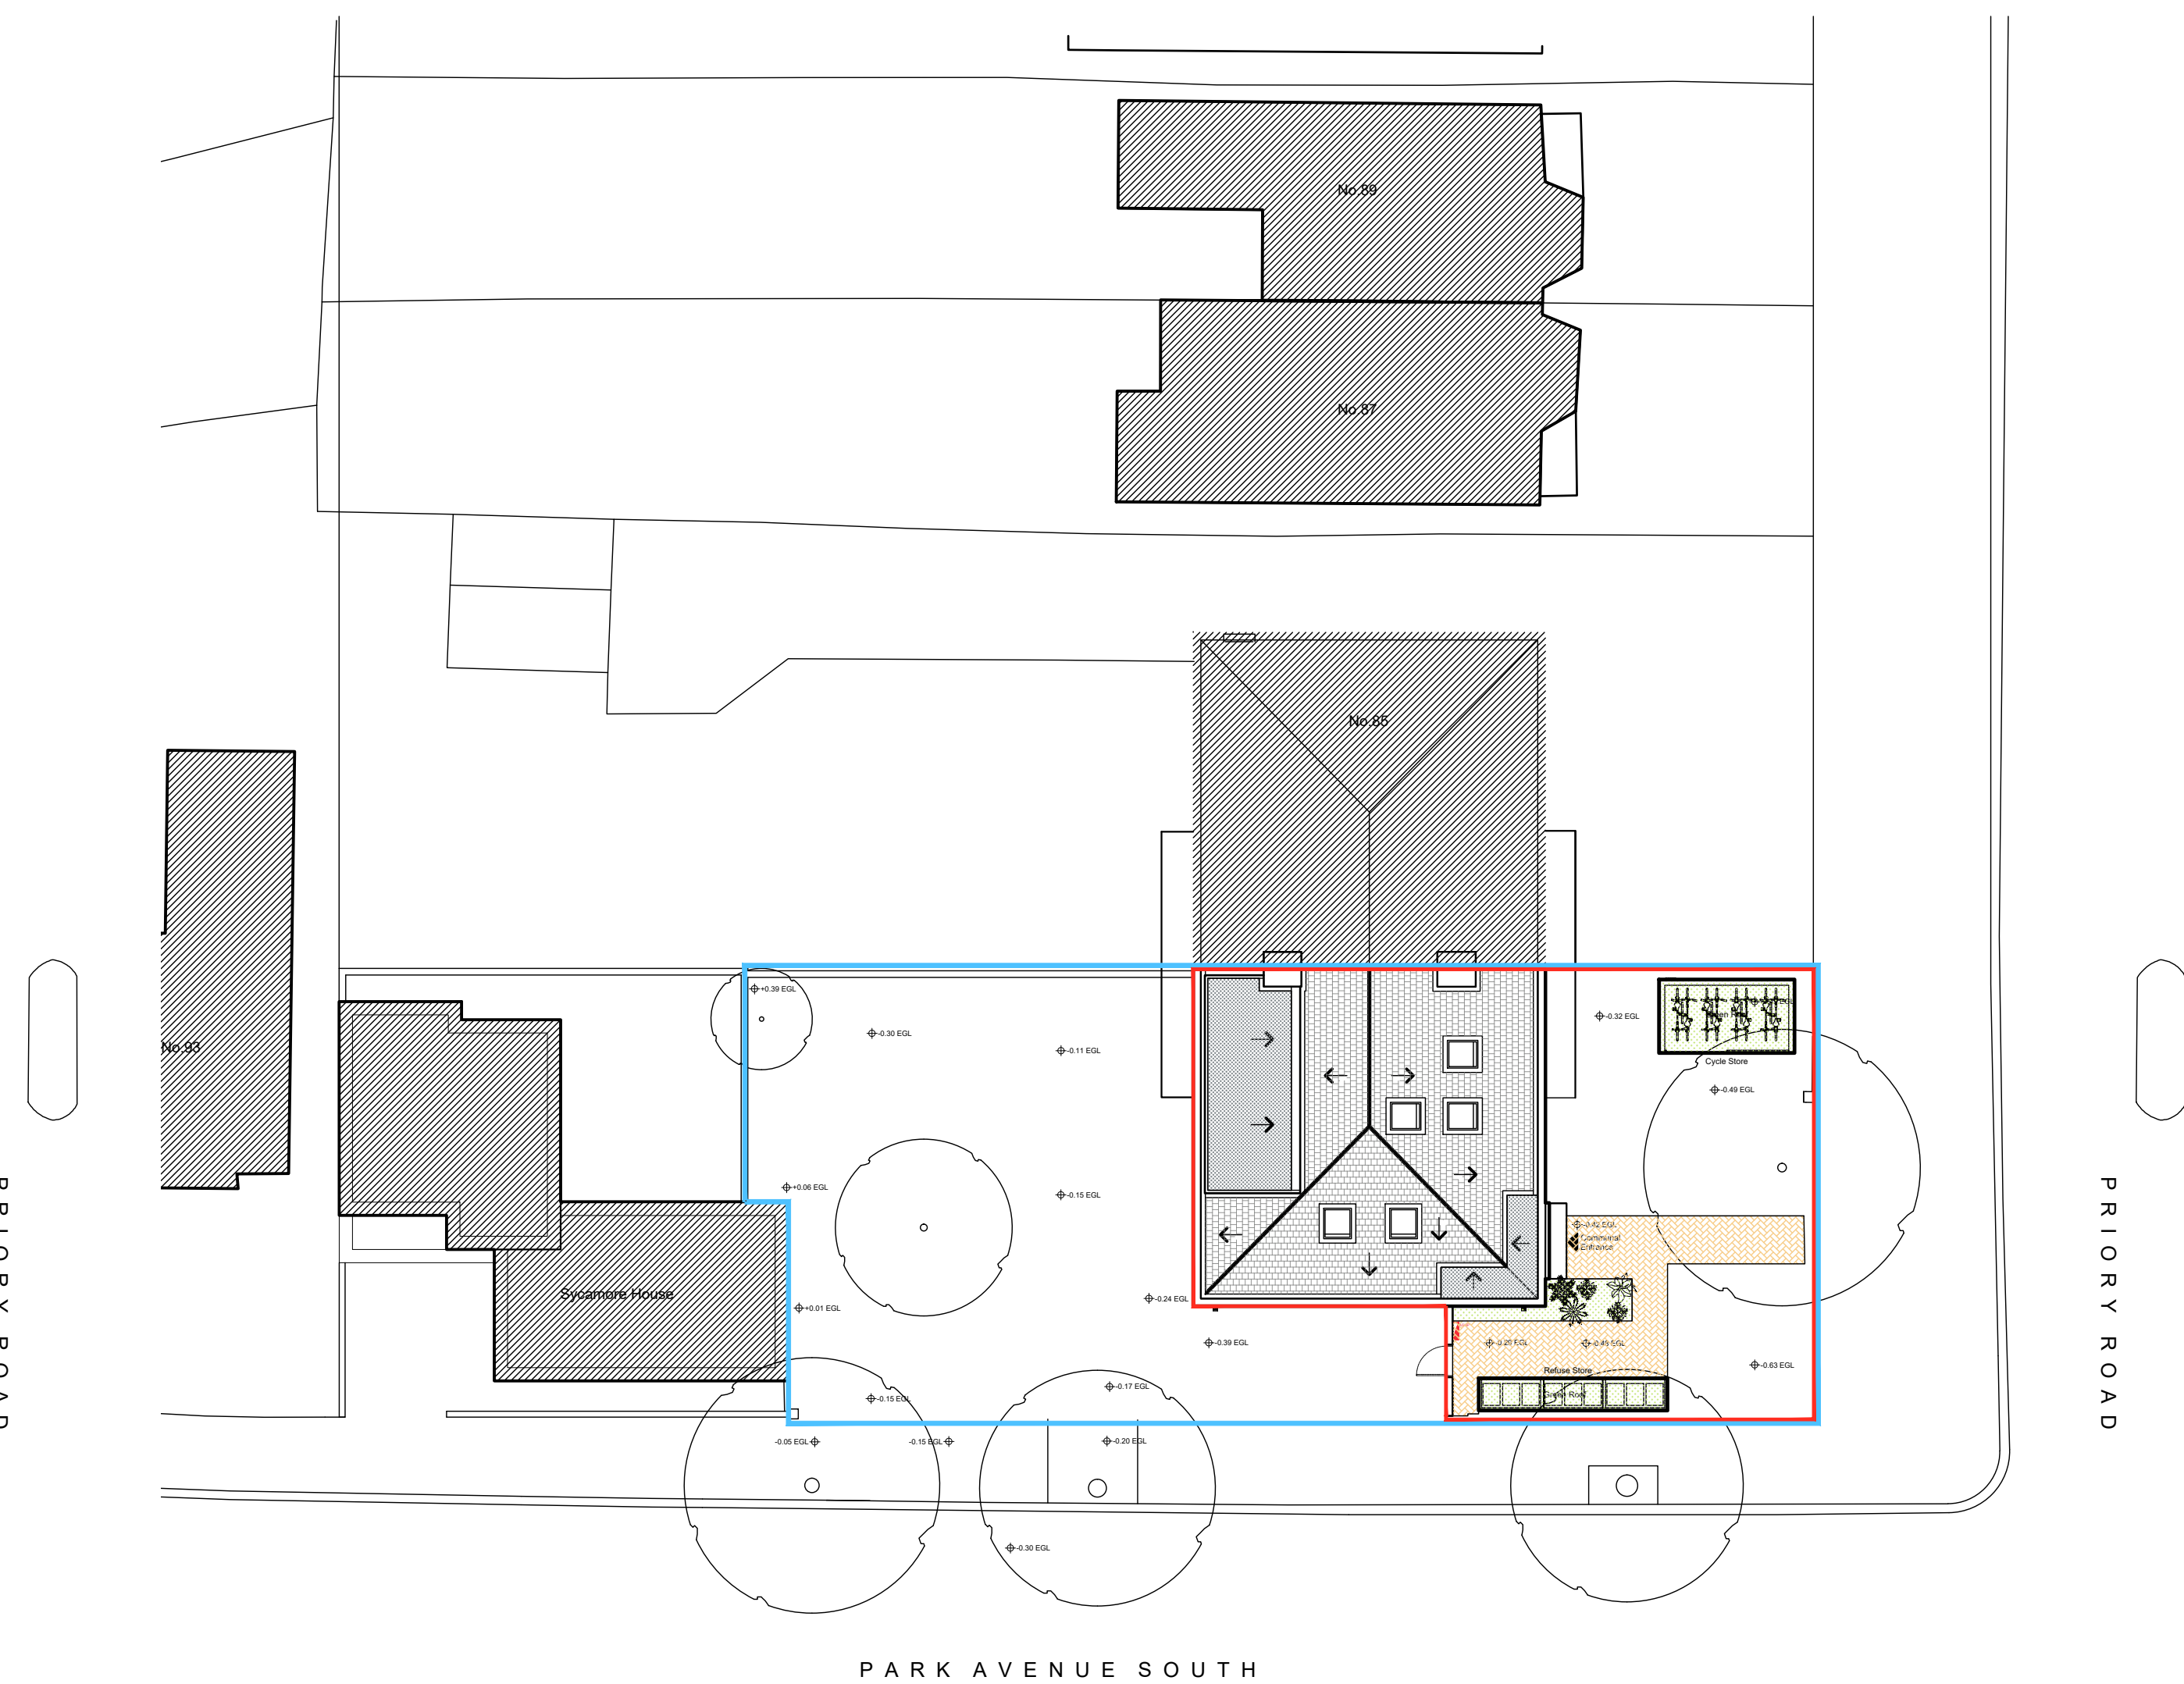


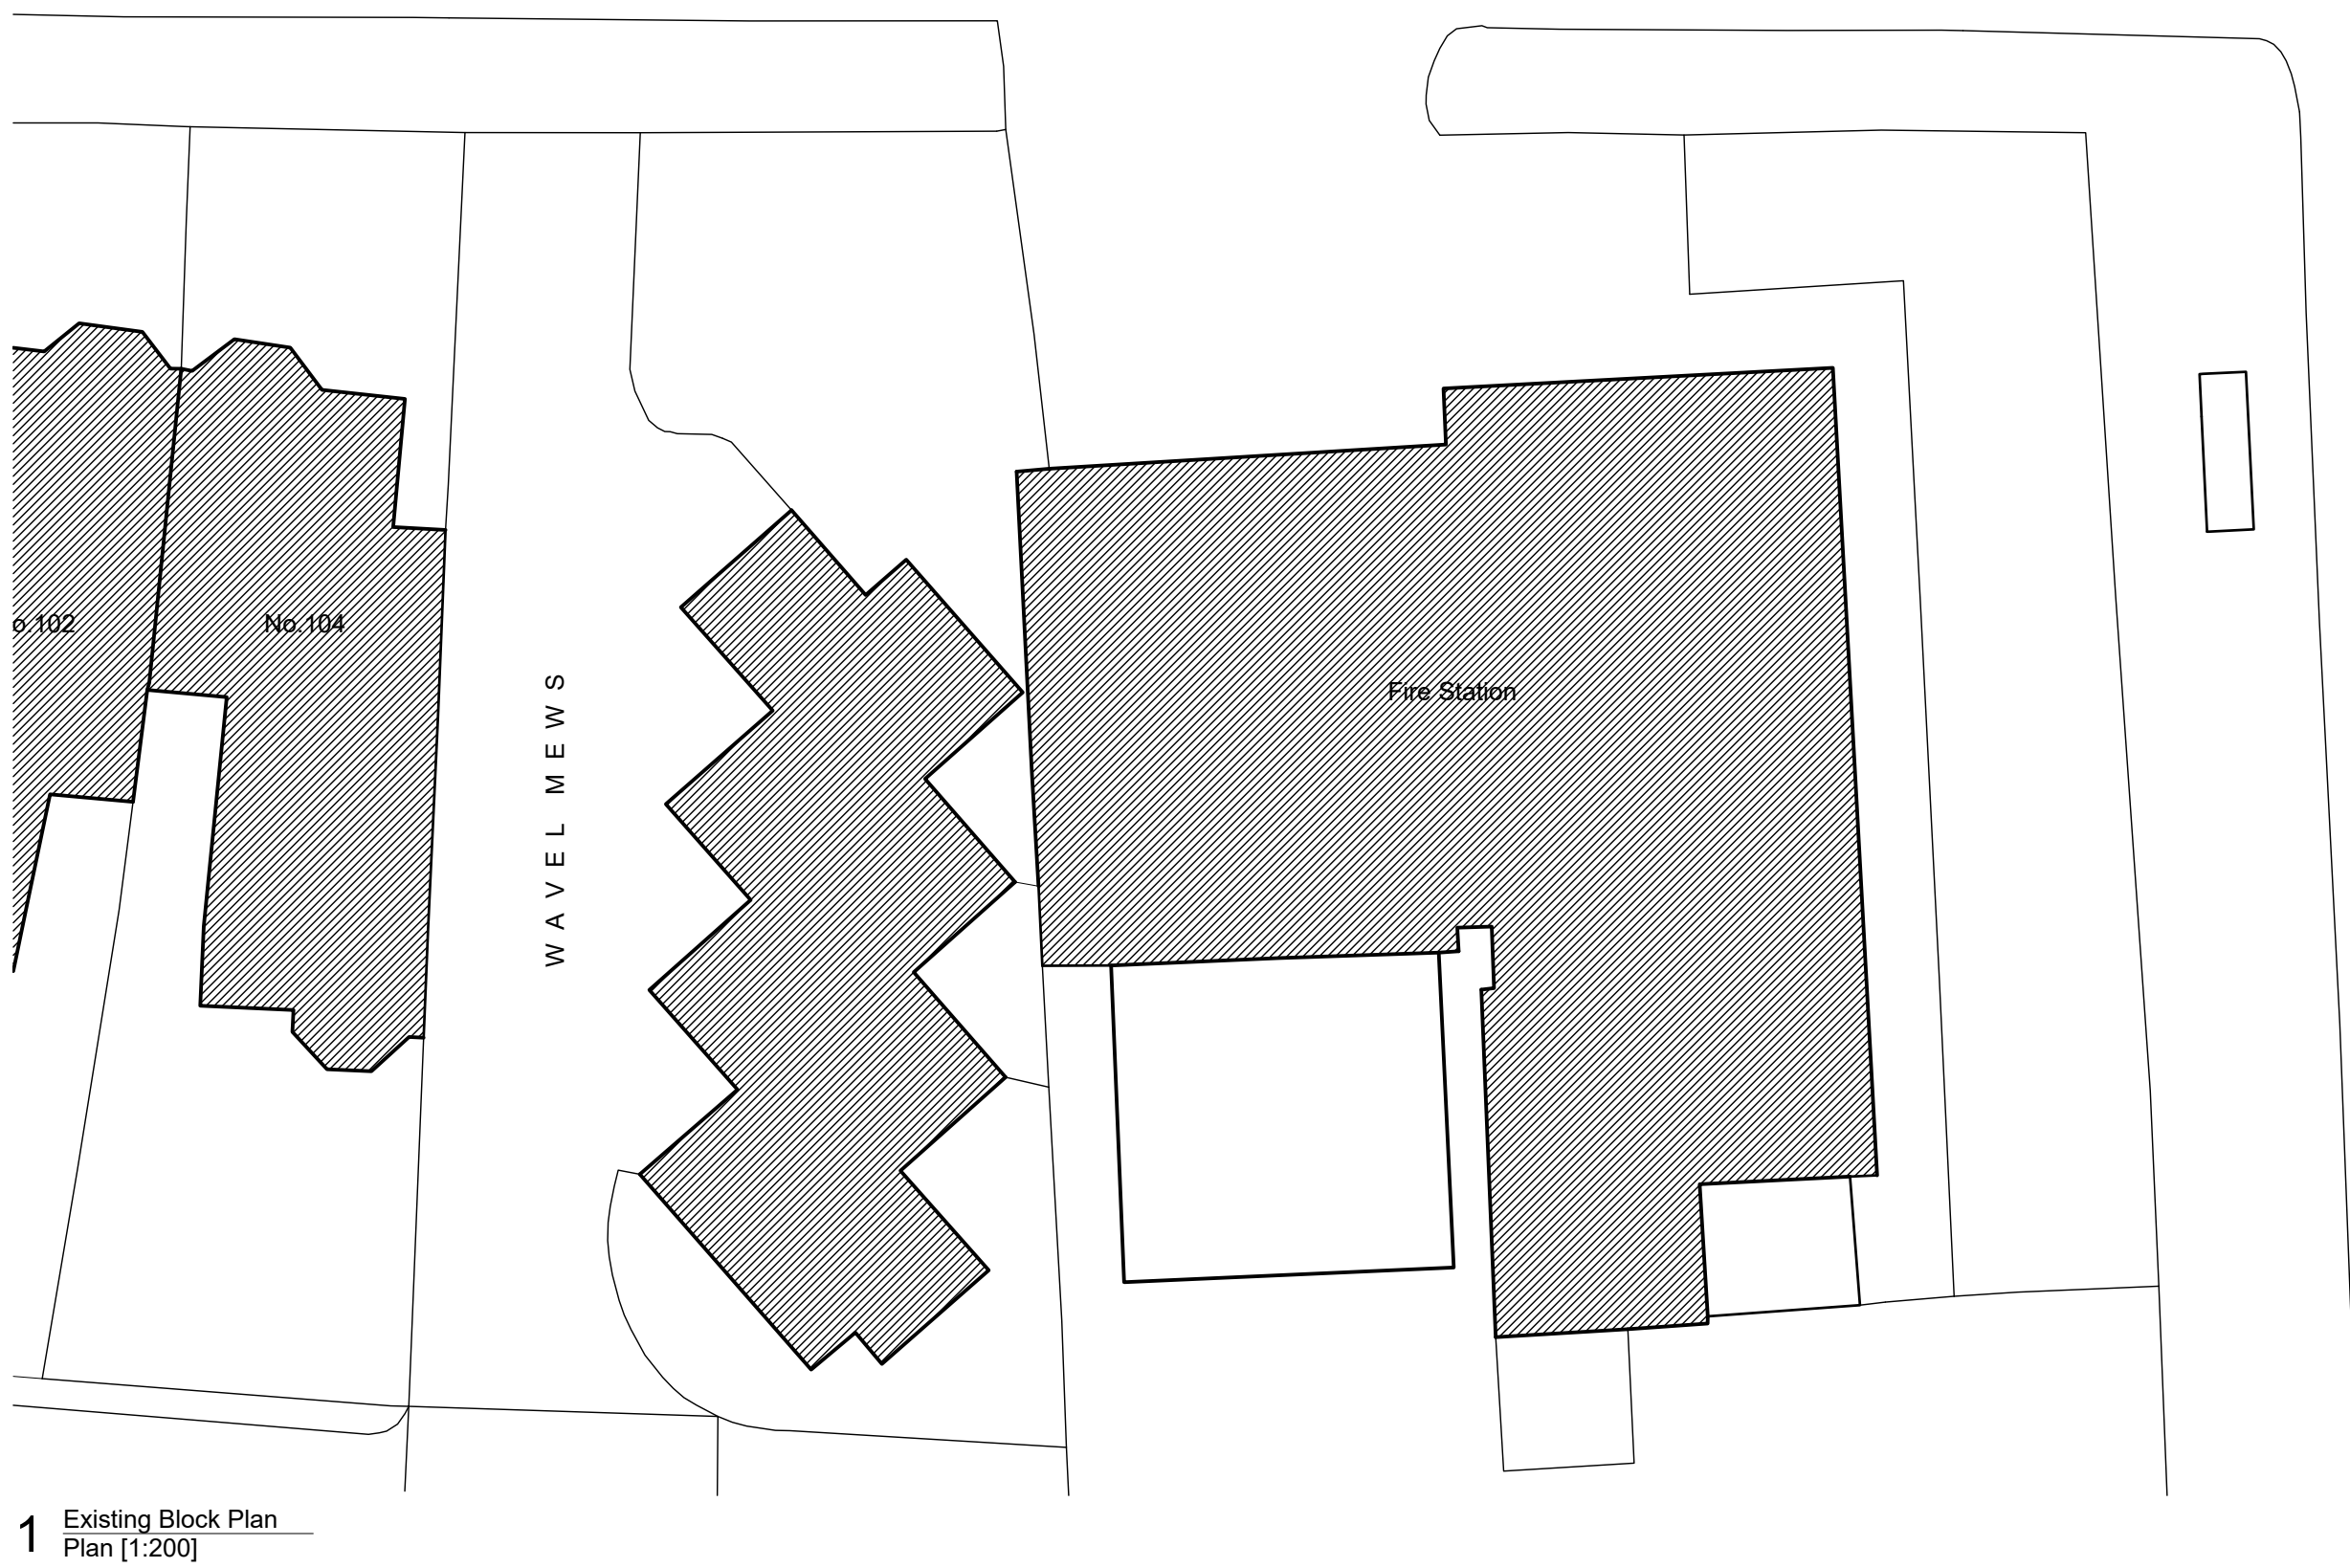

Marjoram Architects Limited

Studio F16
Parkhall Business Centre
40 Martell Road
London
SE21 8EN
e - info@marjoram-architects.co.uk

www.marjoram-architects.co.uk

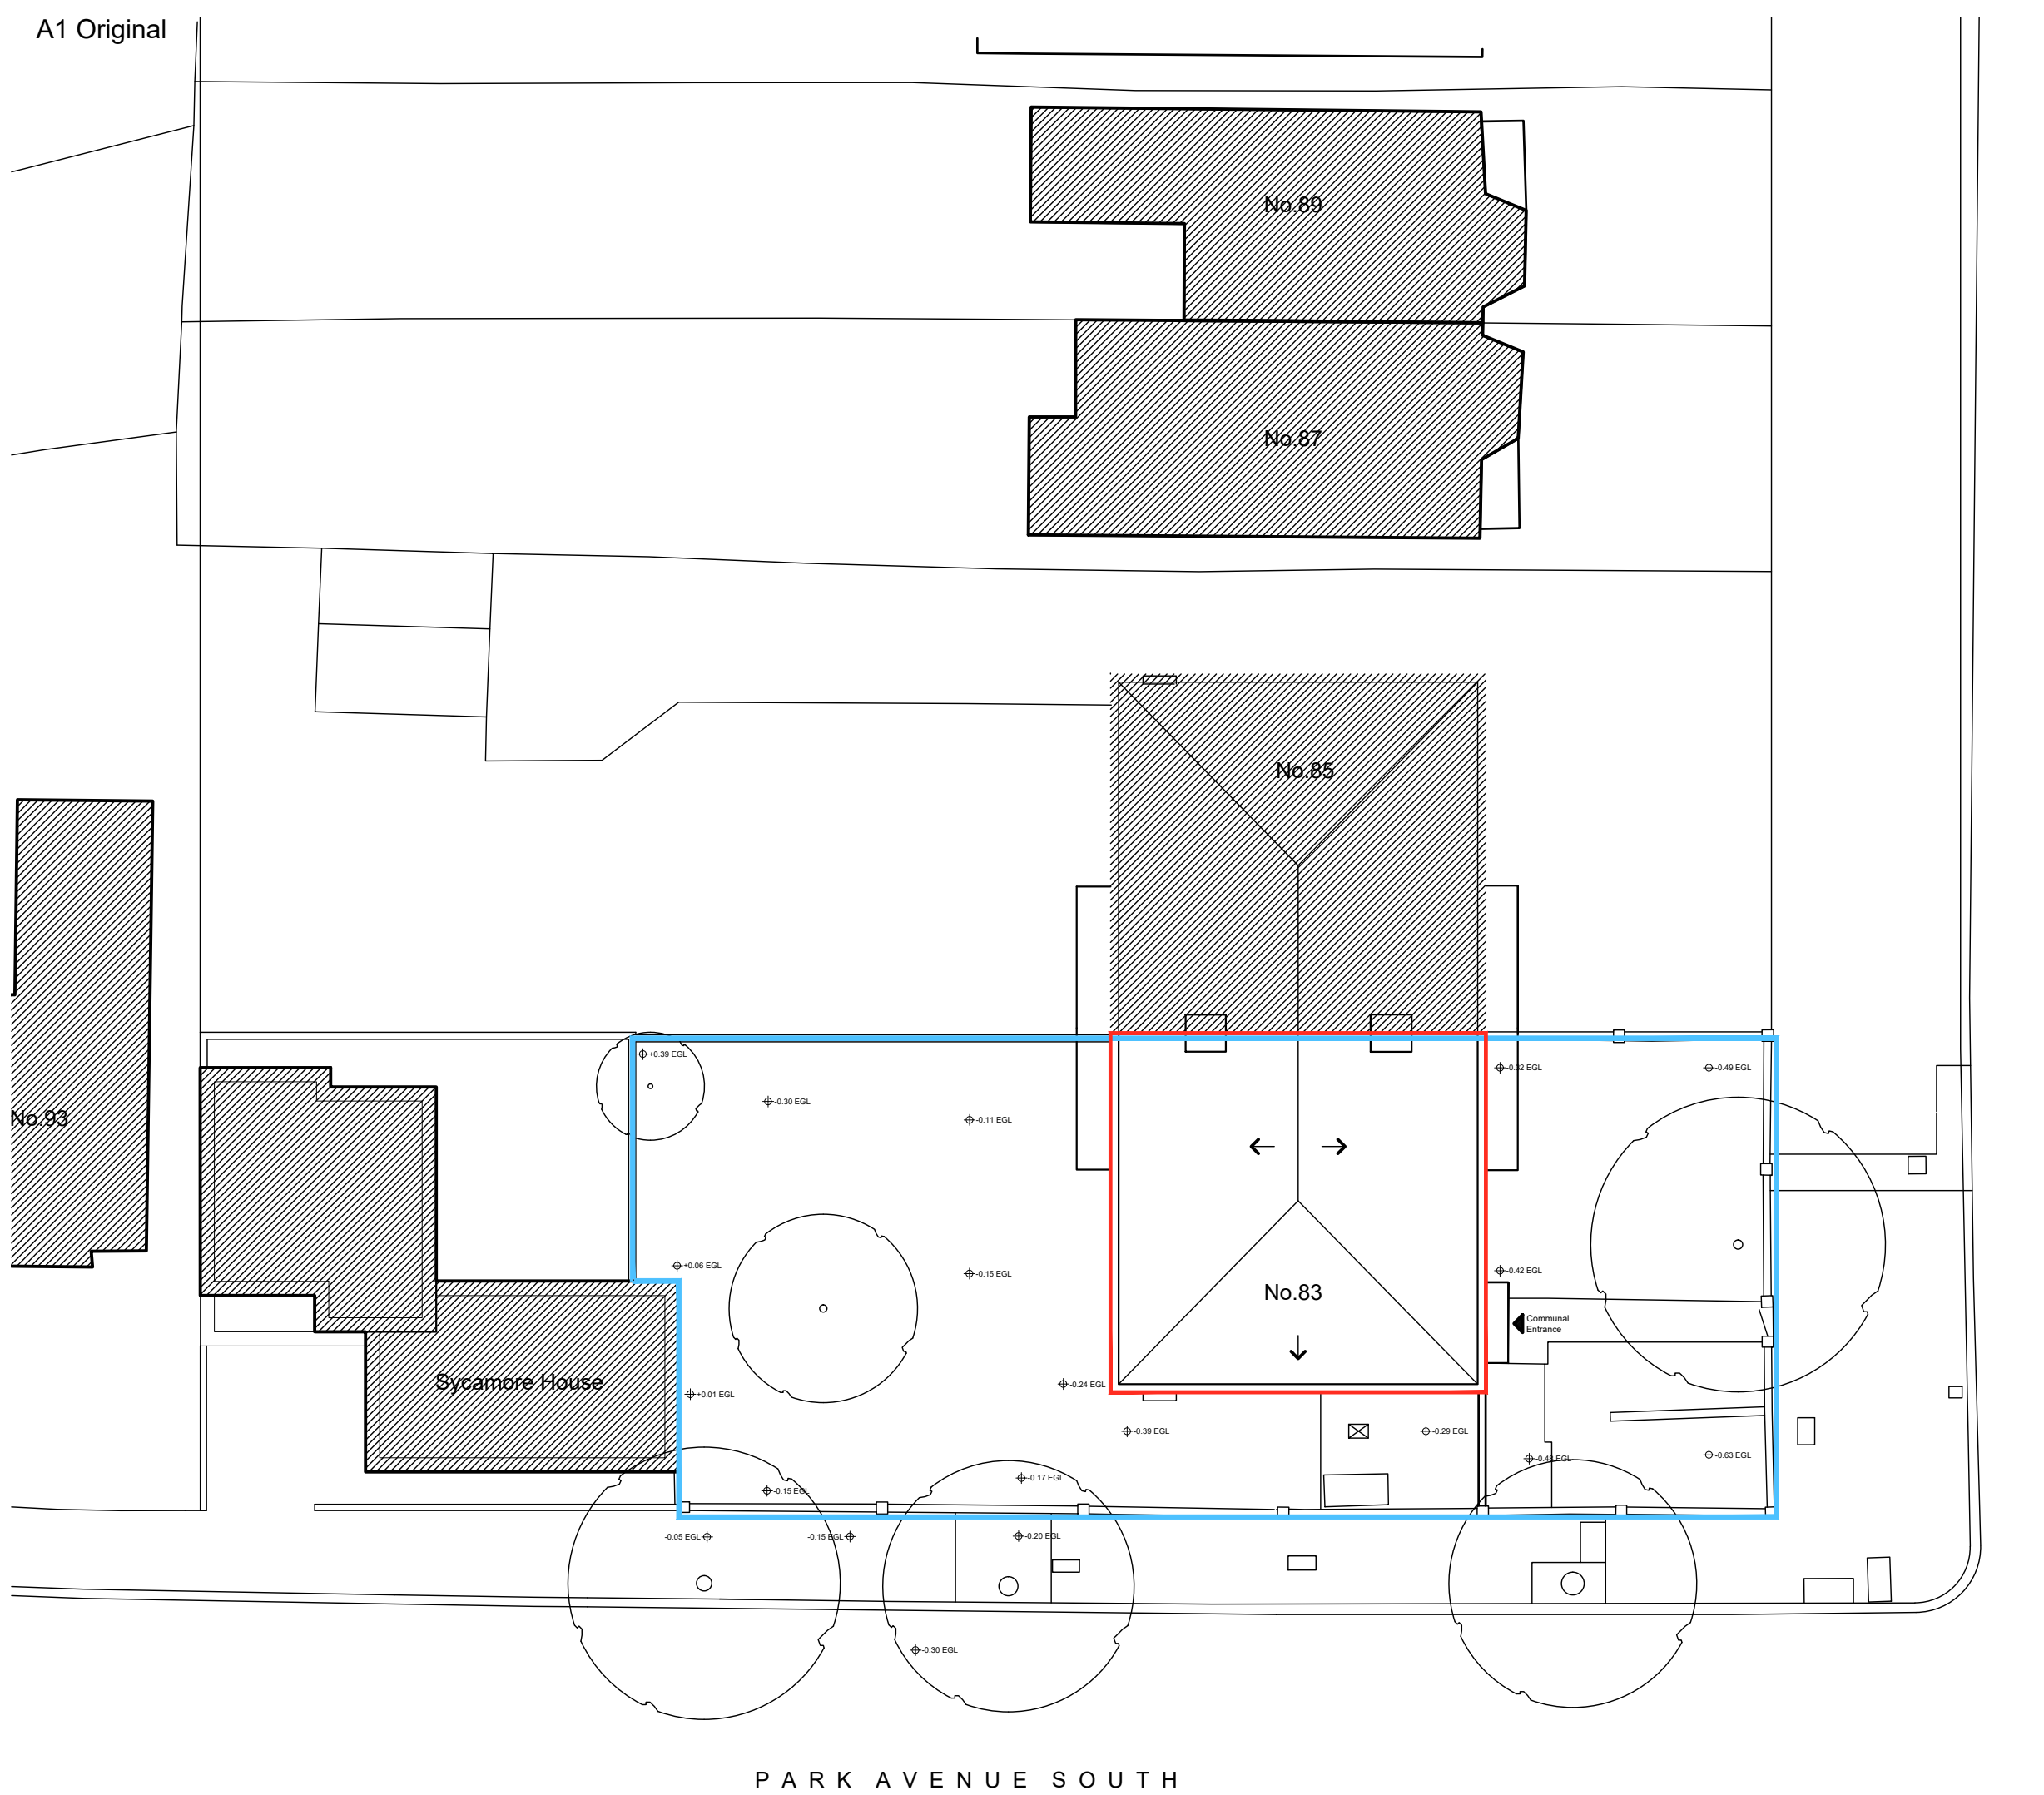

Revision(s)

P00 Issued for Planning
P01 Revised Planning Submission

Date
22/12/2025
31/07/2026

Project/Drawing No

432-B-00-050

83 Priory Road

Existing and Proposed Block / Location Plan

Status PLANNING

Scale 1:200@ A1 / 1:400@ A3
Date 08/10/2025
Size A1

Revision

P01

Do Not Scale

All dimensions to be checked on site