© Architects at Studio LTD. Do not reproduce the drawing without written permission.

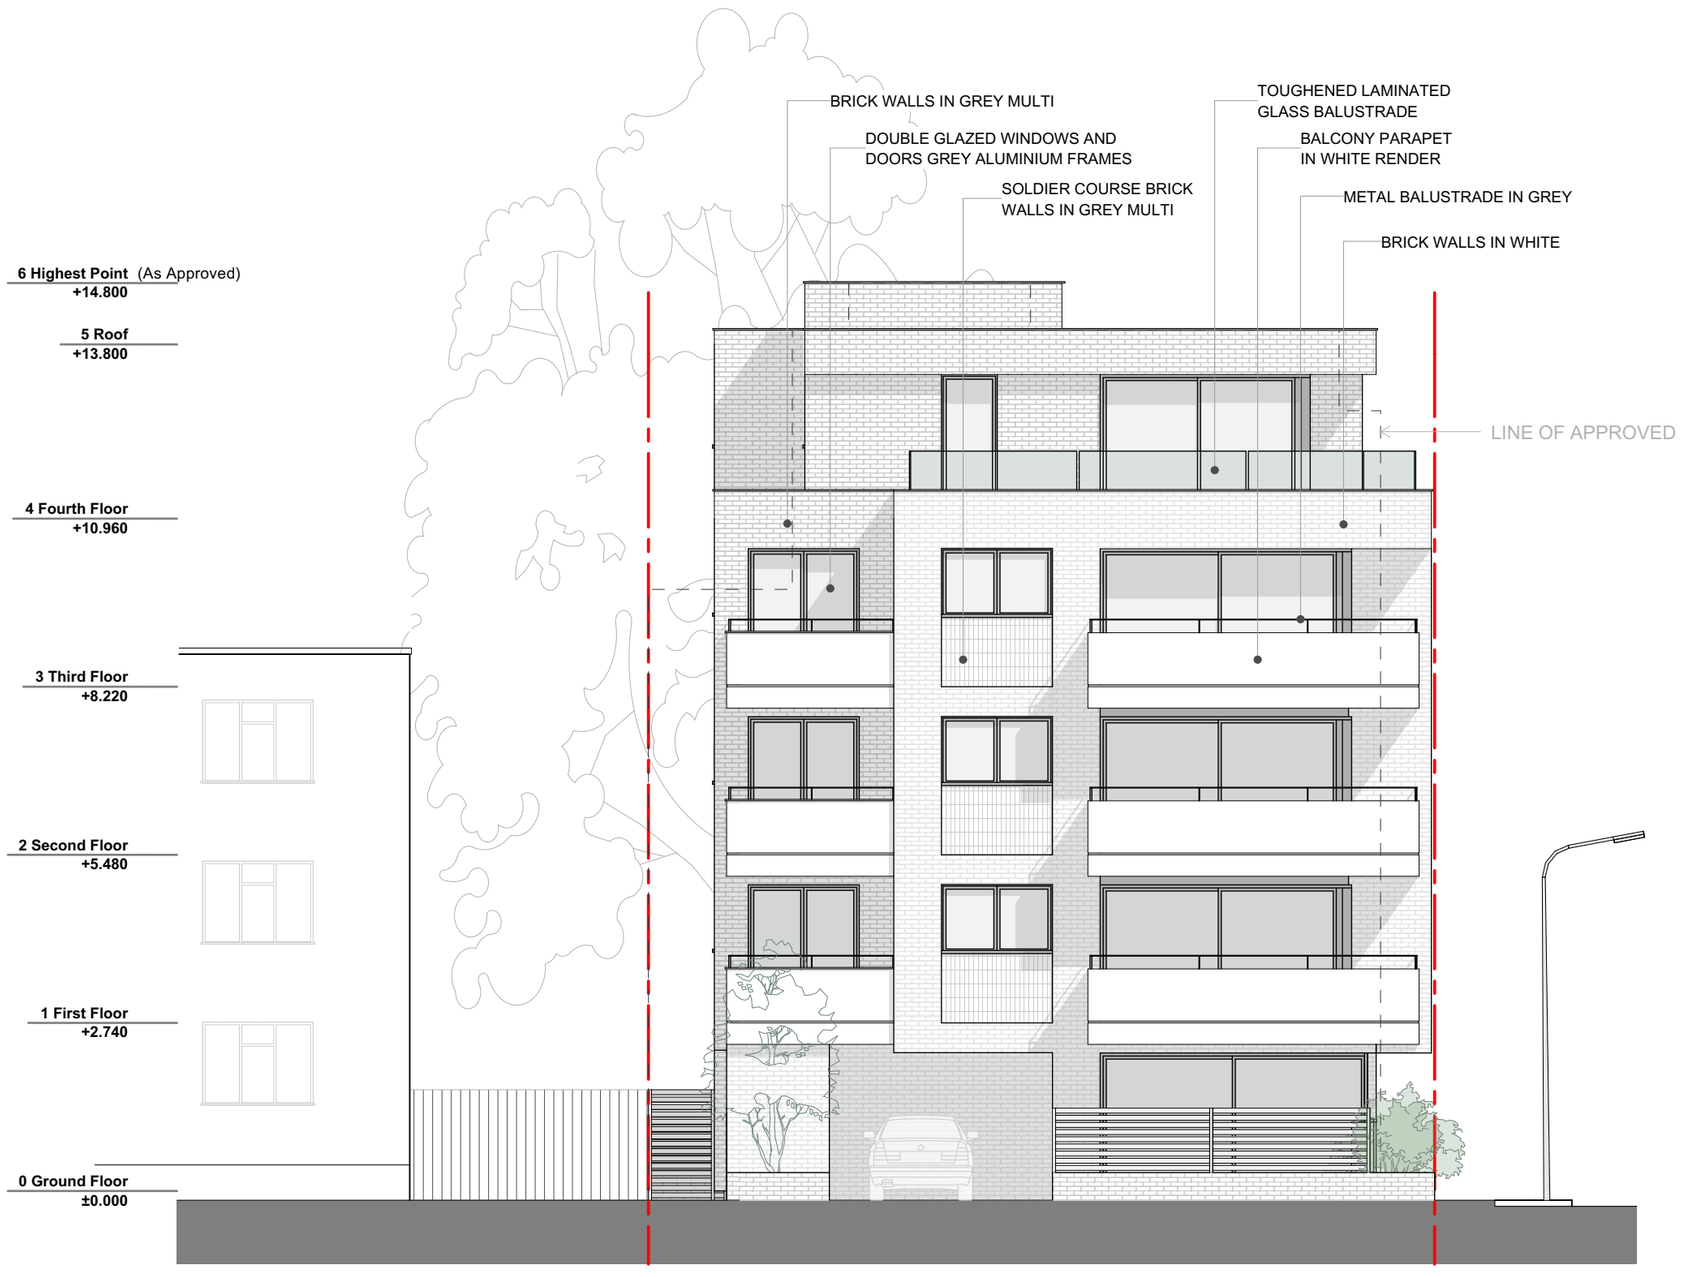

SCALE 1:100

0 2 4 6 8 10m

© Architects at Studio LTD. Do not reproduce the drawing without written permission.

REV	DATE	DESCRIPTION	BY
P1	17/06/26	Planning issued for Planning.	OF
P1	23/03/26	Pre-Planning	OF

PLANNING

ARCHITECTS AT STUDIO

Concorde House
Grenville Place
London NW7 3SA

+44 (0)20 3062 9409
admin@aatstudio.co.uk
www.aatstudio.co.uk

PROJECT
Cleopatra House
Pembroke Road London N8 7RQ

CLIENT
Mr Barouch Saar

SCALE	DATE	DRAWN BY	APPROVED BY
1:100 @ A3	23/03/26	OF	EM

DRAWING
Proposed Side (West) Elevation

Purpose:

PROJECT NO / DRAWING NO
32604/P007

REVISION
P1