SCALE 1:1250

0 25 50 75 100 125m

PROJECT NORTH

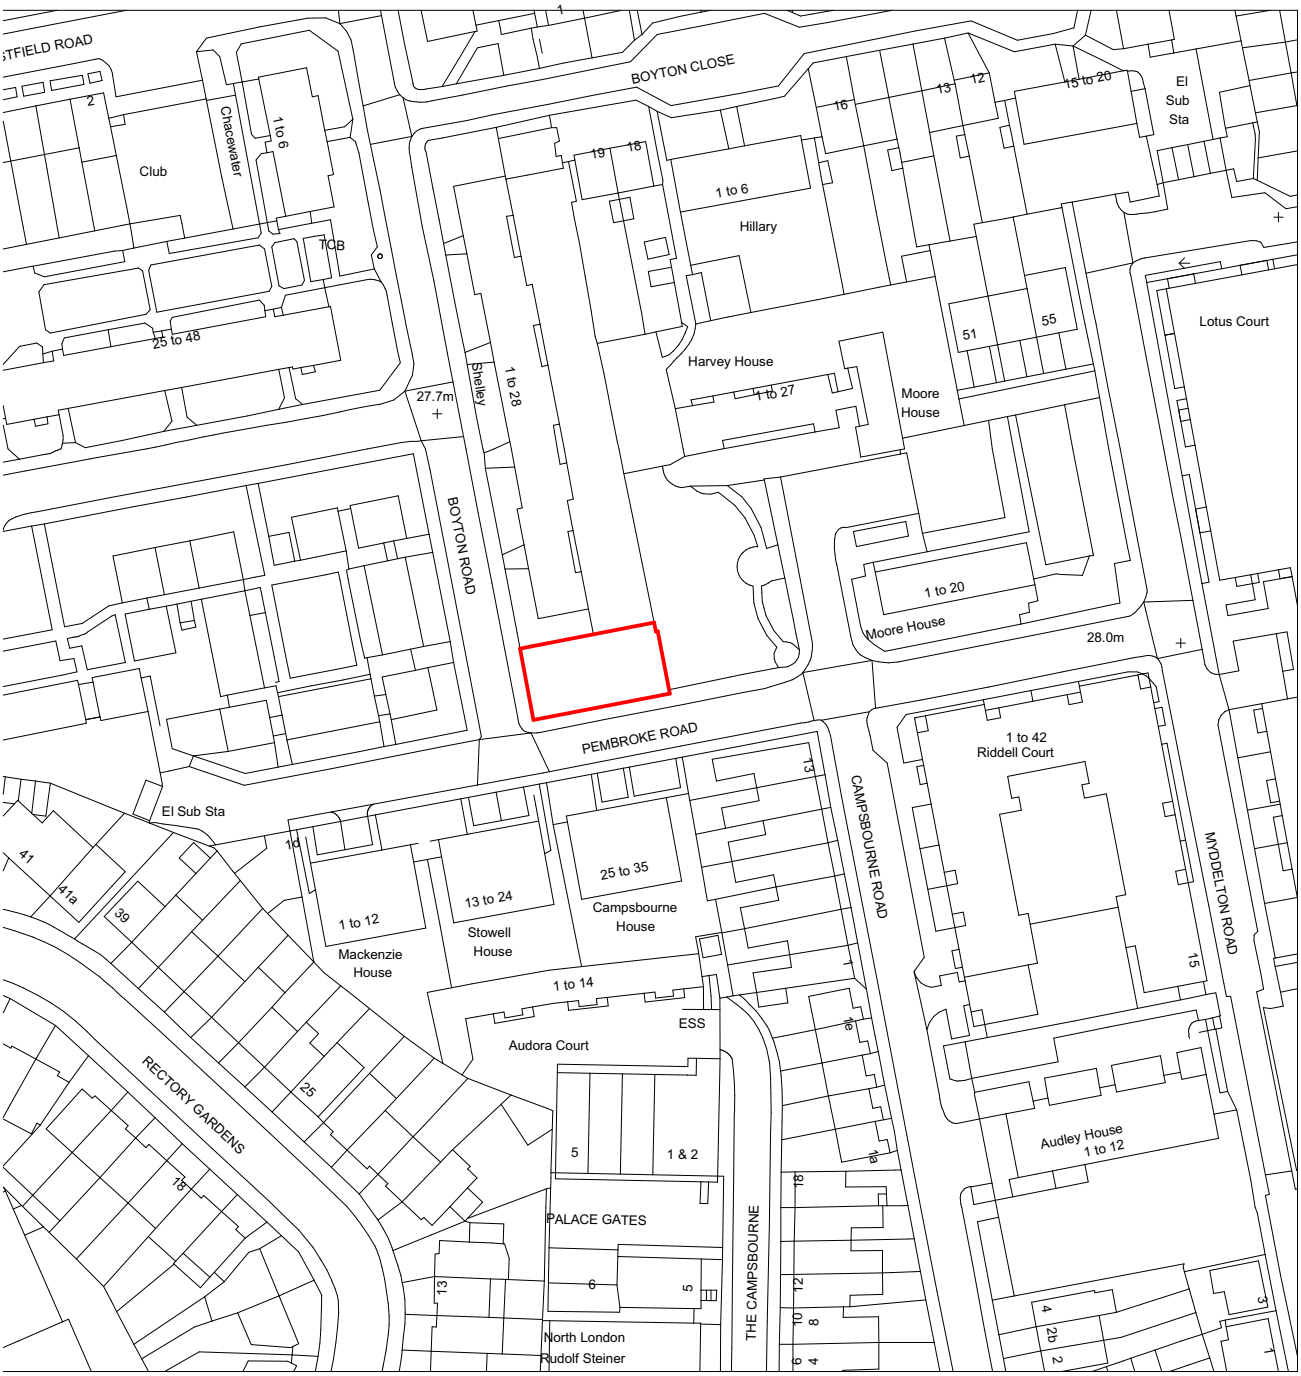

REV	DATE	DESCRIPTION	BY
P1	17/06/26	Planning issued for Planning.	OF
P1	23/03/26	Pre-Planning	OF

ARCHITECTS AT STUDIO

Concorde House
Grenville Place
London NW7 3SA

+44 (0)20 3062 9409
admin@aatstudio.co.uk
www.aatstudio.co.uk

PROJECT
Cleopatra House

DRAWING
Ordnance Survey Map

SCALE 1:1250 @ A4

DRAWN BY OF

PROJECT NO / DRAWING NO
32604/P001

REVISION
P1

© Architects at Studio LTD. Do not reproduce the drawing without written permission.