


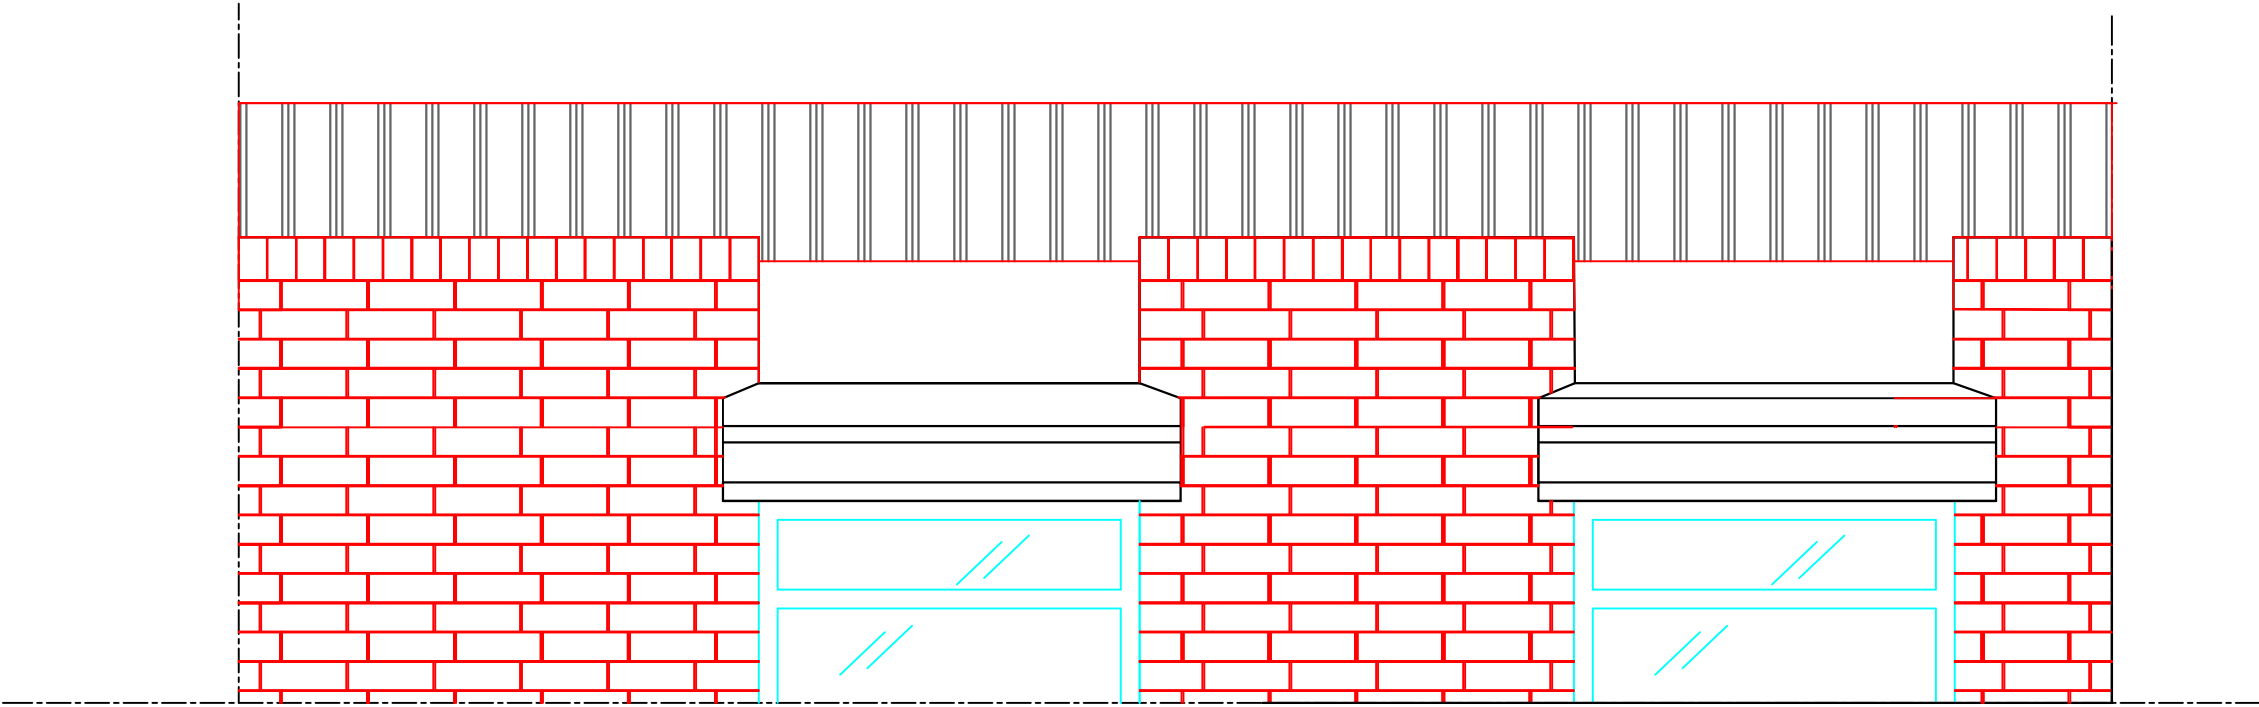


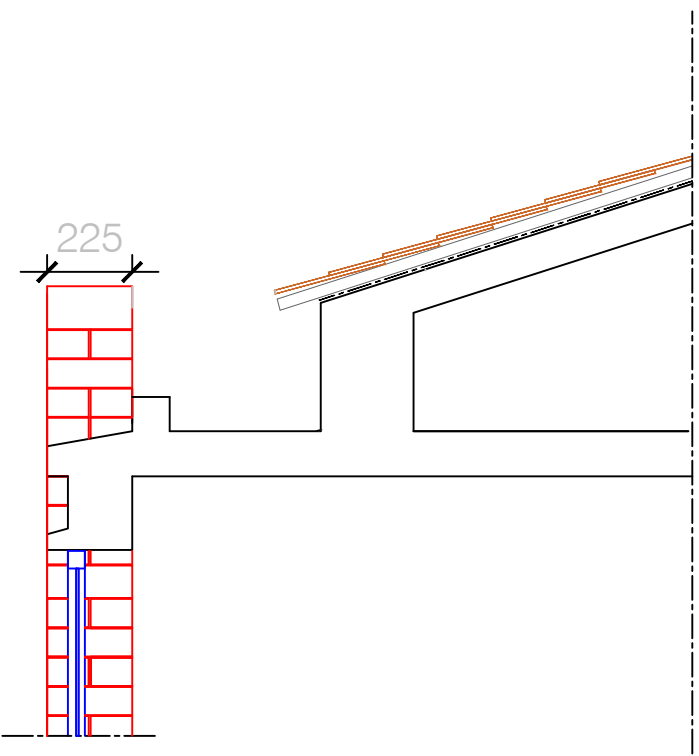

EXISTING ROOF GUTTER AND ELEVATION



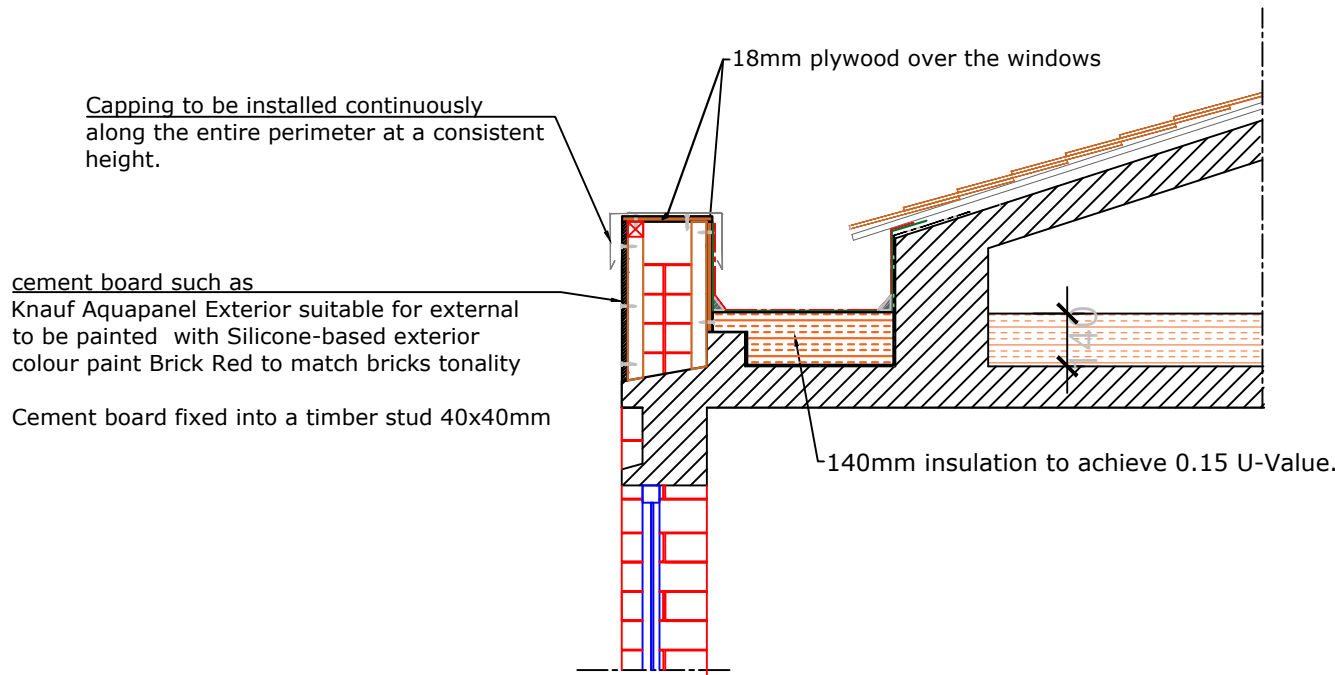


SECTION A -A

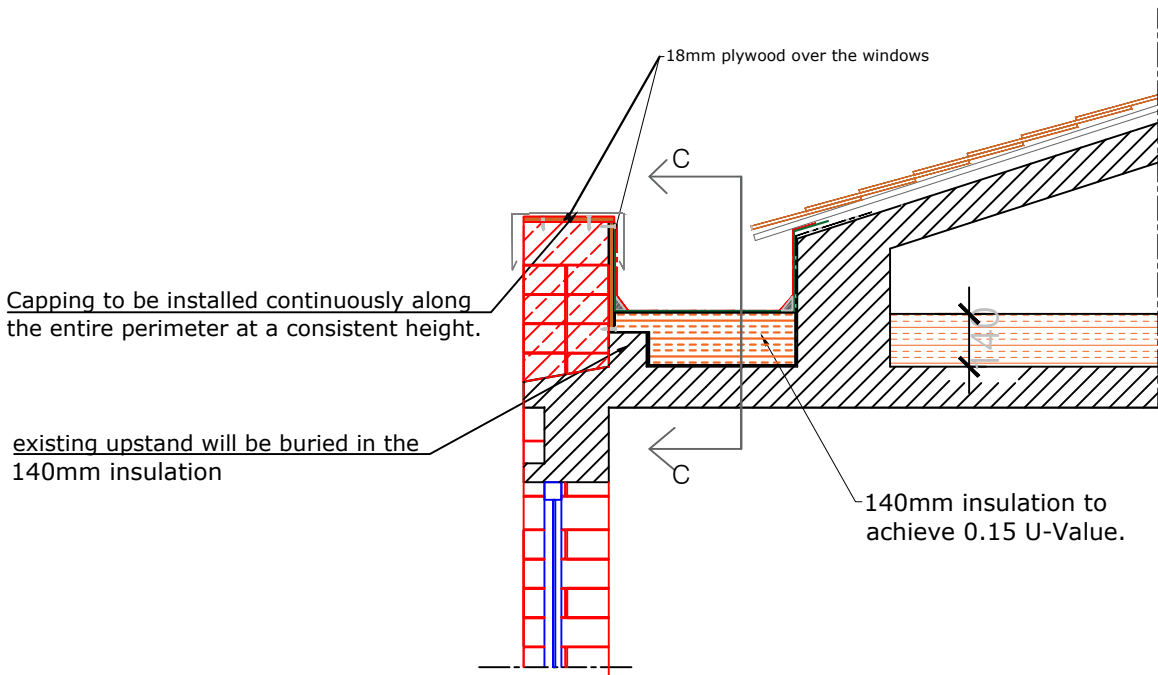

SECTION B -B

COPING PROPOSAL

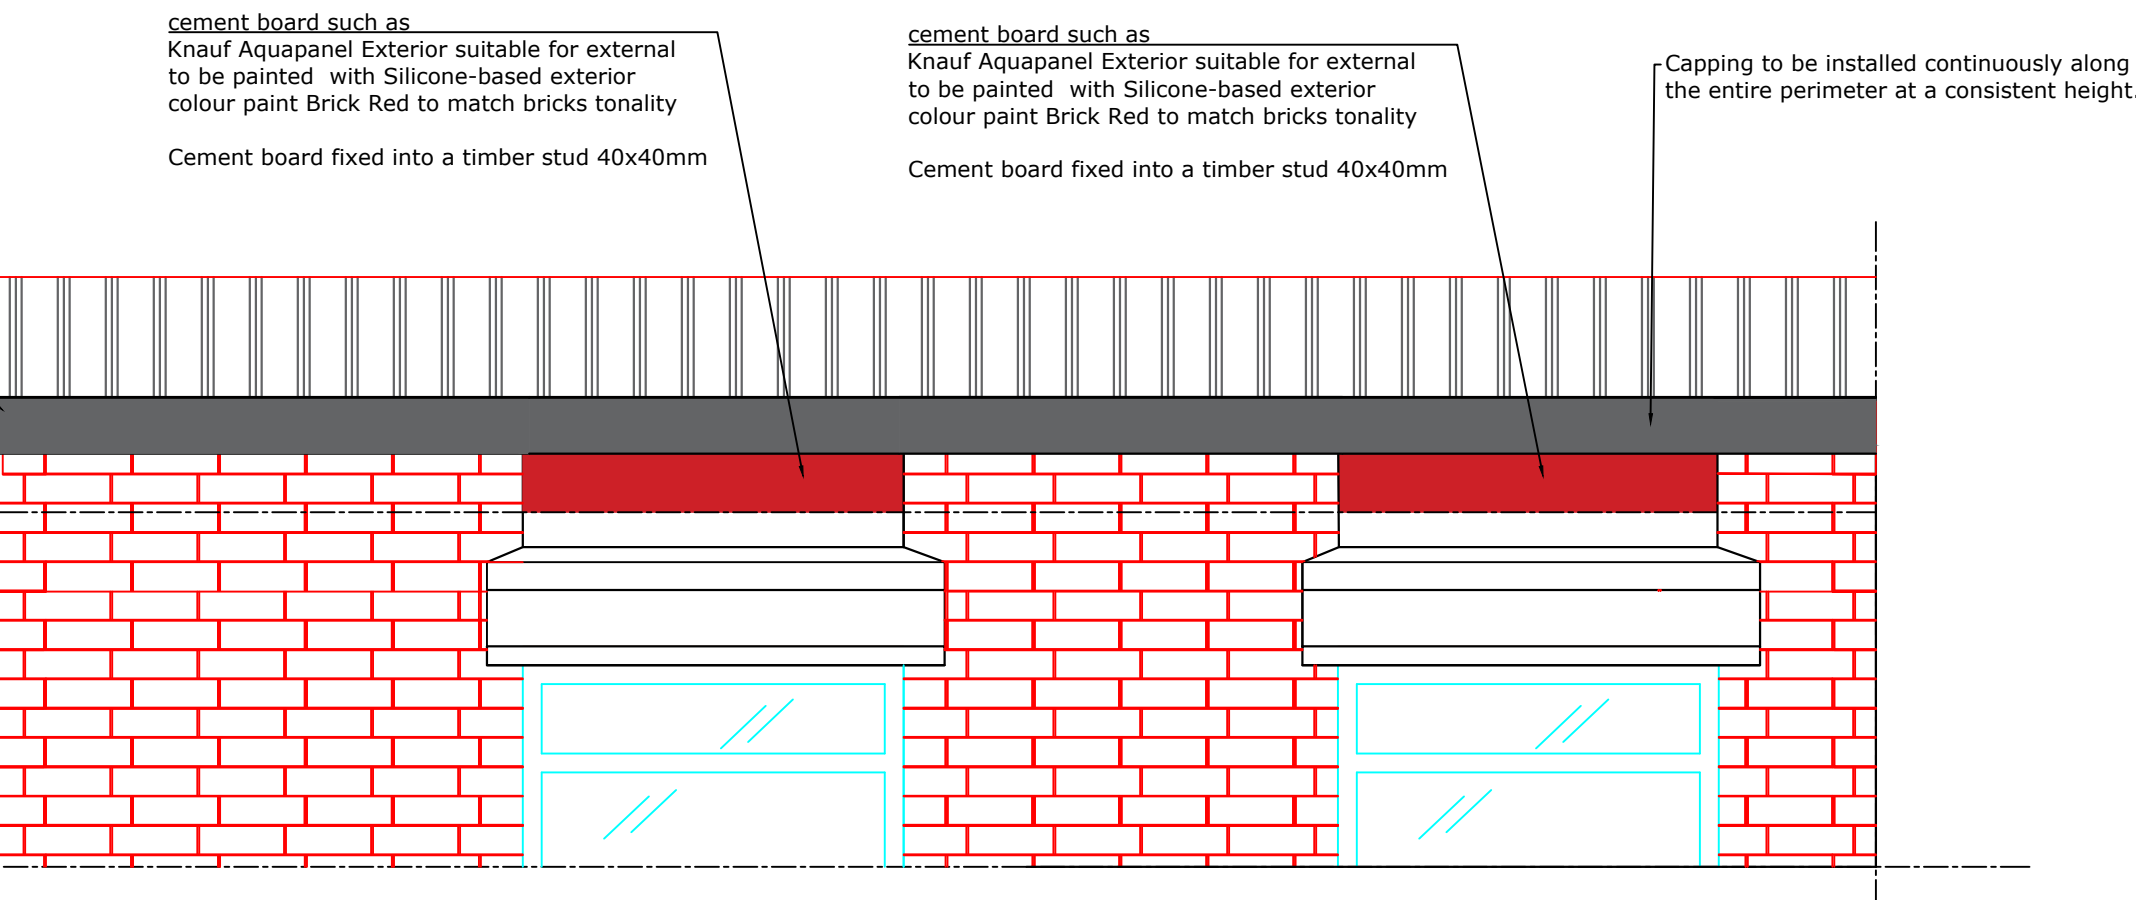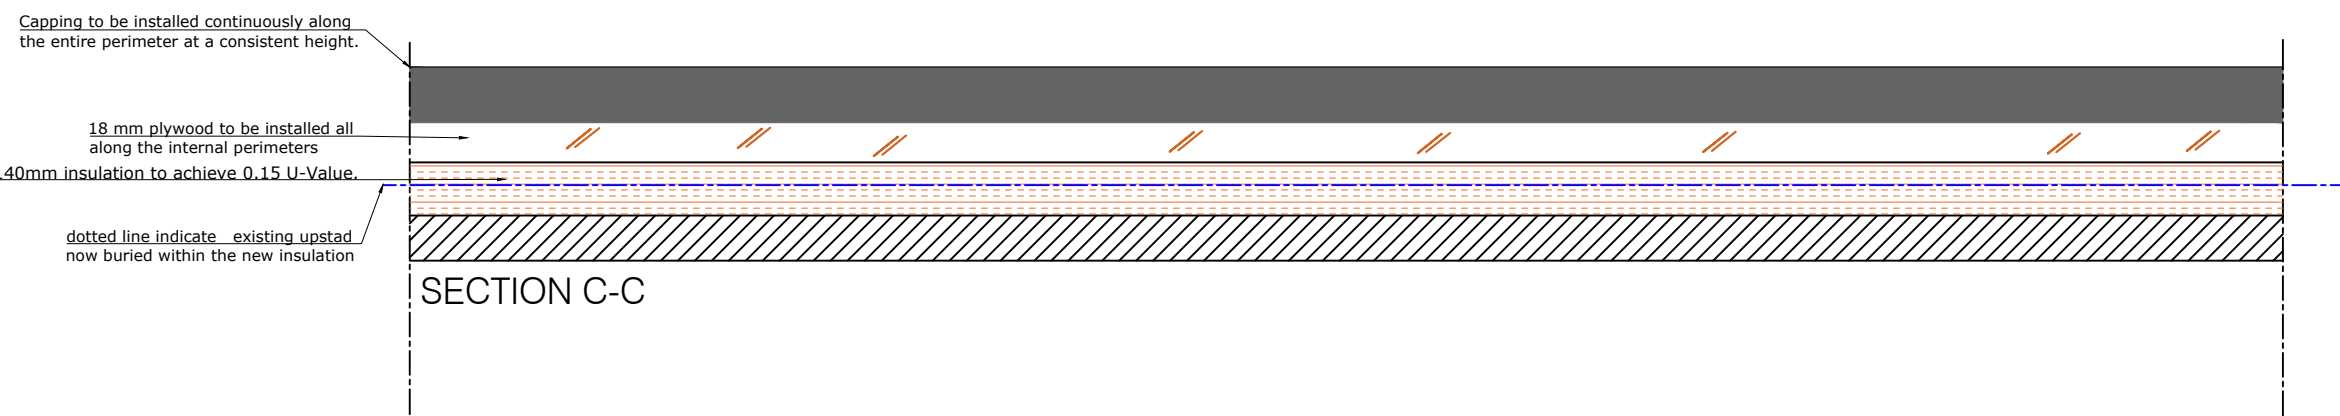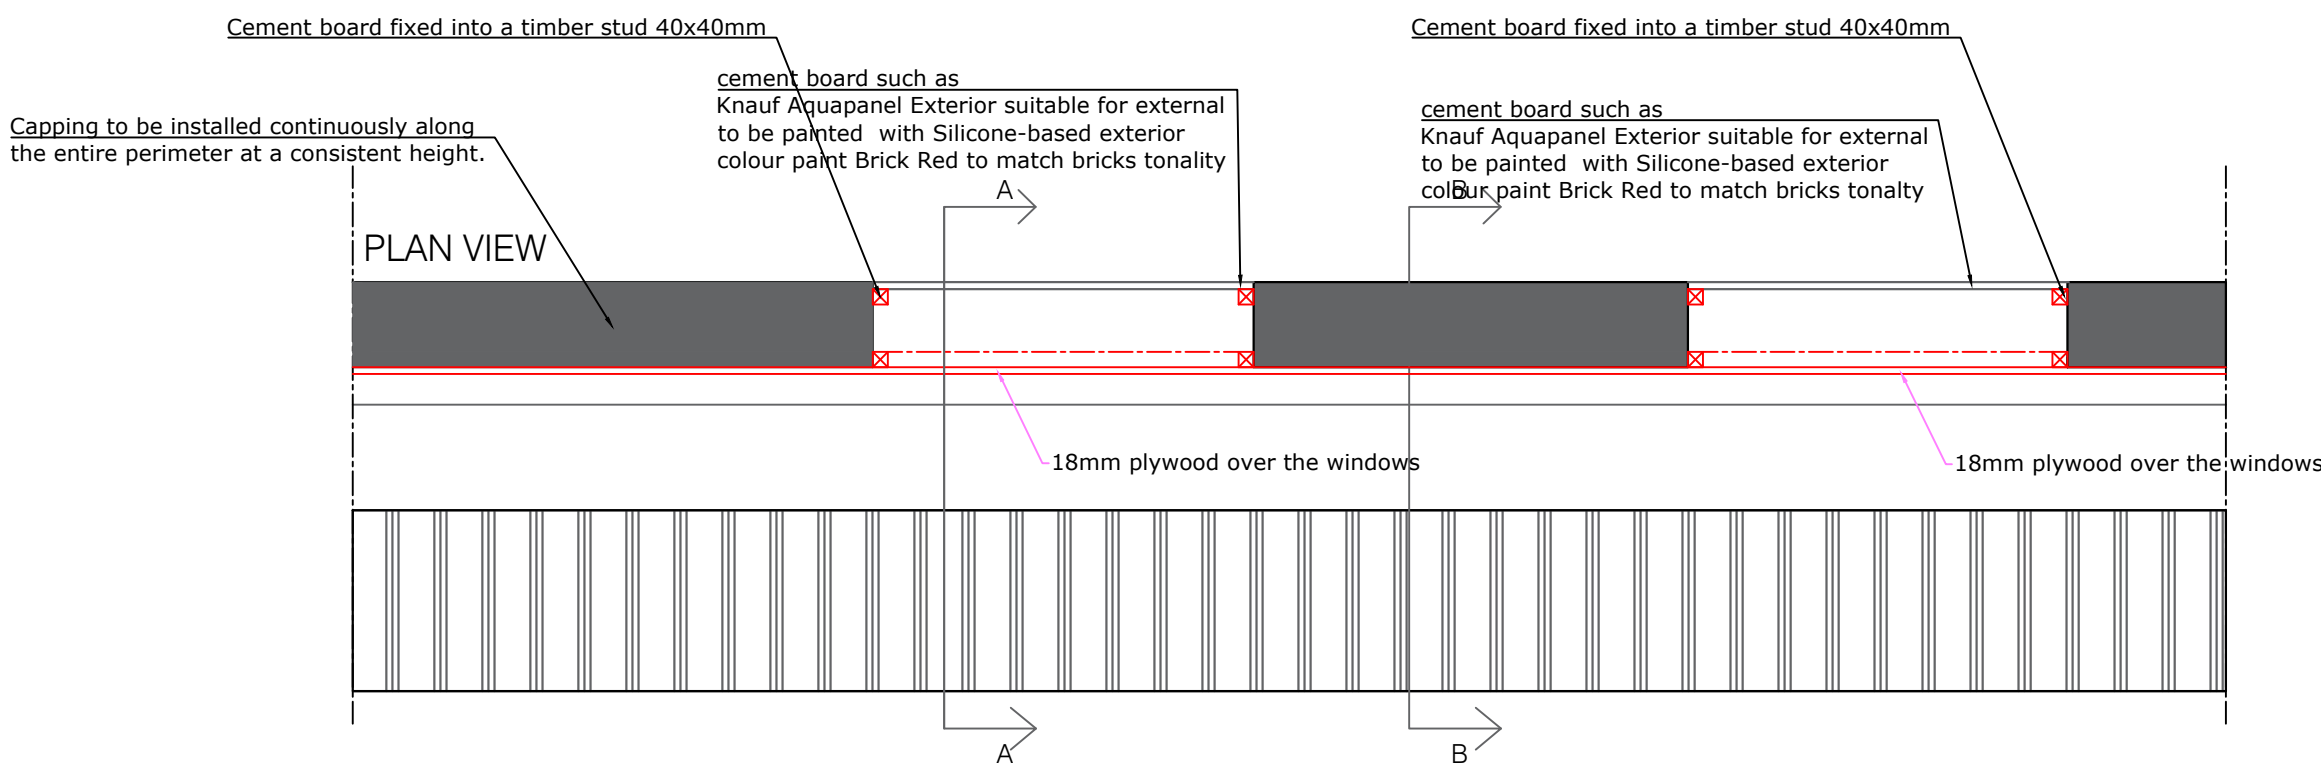

PROPOSED ROOF GUTTER AND ELEVATION

Please note this is for layout purposes only.
This is not a survey drawing.

Notes	Revision	Date	Drawn By	Checked	Client:	Haringey	Date:	29/06/26
					Project:	The Grove roof gutter design	Drawn:	
					Title:	CD/H461	Check:	
					Dwg No.	CD/H461-100	Scale:	1:20 @ A1 Revision: D