





1 BLOCK PLAN
PL001 1:200 @ A3

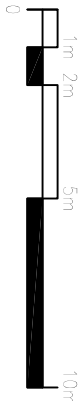


THIS DRAWING IS PROVIDED AS A GUIDE ONLY AND IS NOT A CONTRACT DOCUMENT. IT IS THE RESPONSIBILITY OF THE CLIENT TO ENSURE THAT THE INFORMATION PROVIDED IS ACCURATE AND COMPLETE. THE DRAWING IS NOT TO BE USED FOR CONSTRUCTION PURPOSES AND SHOULD NOT BE USED FOR ANY OTHER PURPOSE.

REV PLAN

NOTES

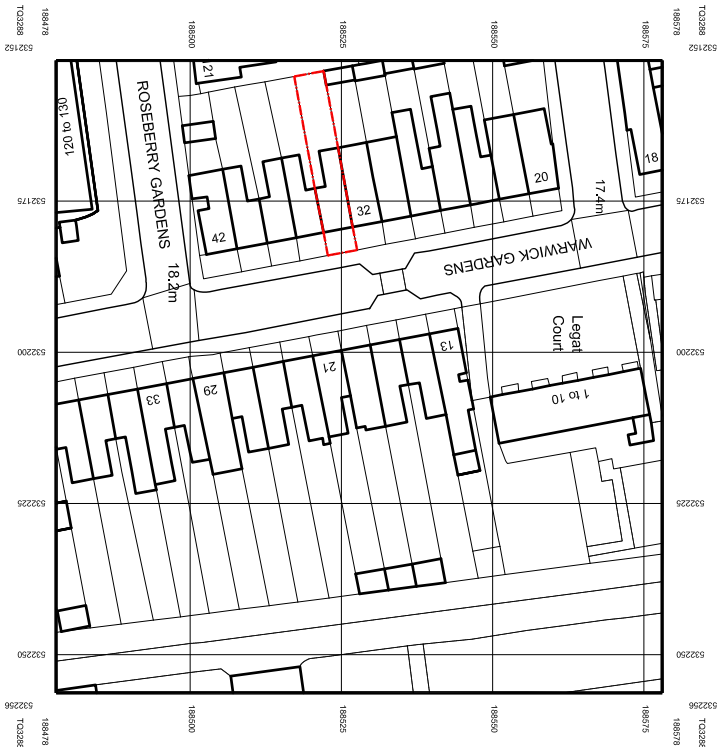

2 LOCATION PLAN
PL001 1:1250 @ A3

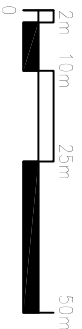

REV DATE DESCRIPTION
01 10/23 INITIAL DESIGN
02 10/23 INITIAL DESIGN

REV DATE DESCRIPTION
01 10/23 INITIAL DESIGN
02 10/23 INITIAL DESIGN

DRAWN TITLE
BLOCK PLAN +
LOCATION PLAN

KEVER STUDIO

SCALE 1:250 A3
SHEET 1 OF 1
CLIENT ELIZABETH & ALUSTAR PAE
PROJECT 34 WARWICK GARDENS, HARRINGAY,
LONDON, N4 1UG
DRAWN BY P01
1164-PL-001