

# 5, Salisbury Promenade


0114/0091/01

N8 0RX

Easting:531758

Northing:188831

 APPLICATION SITE

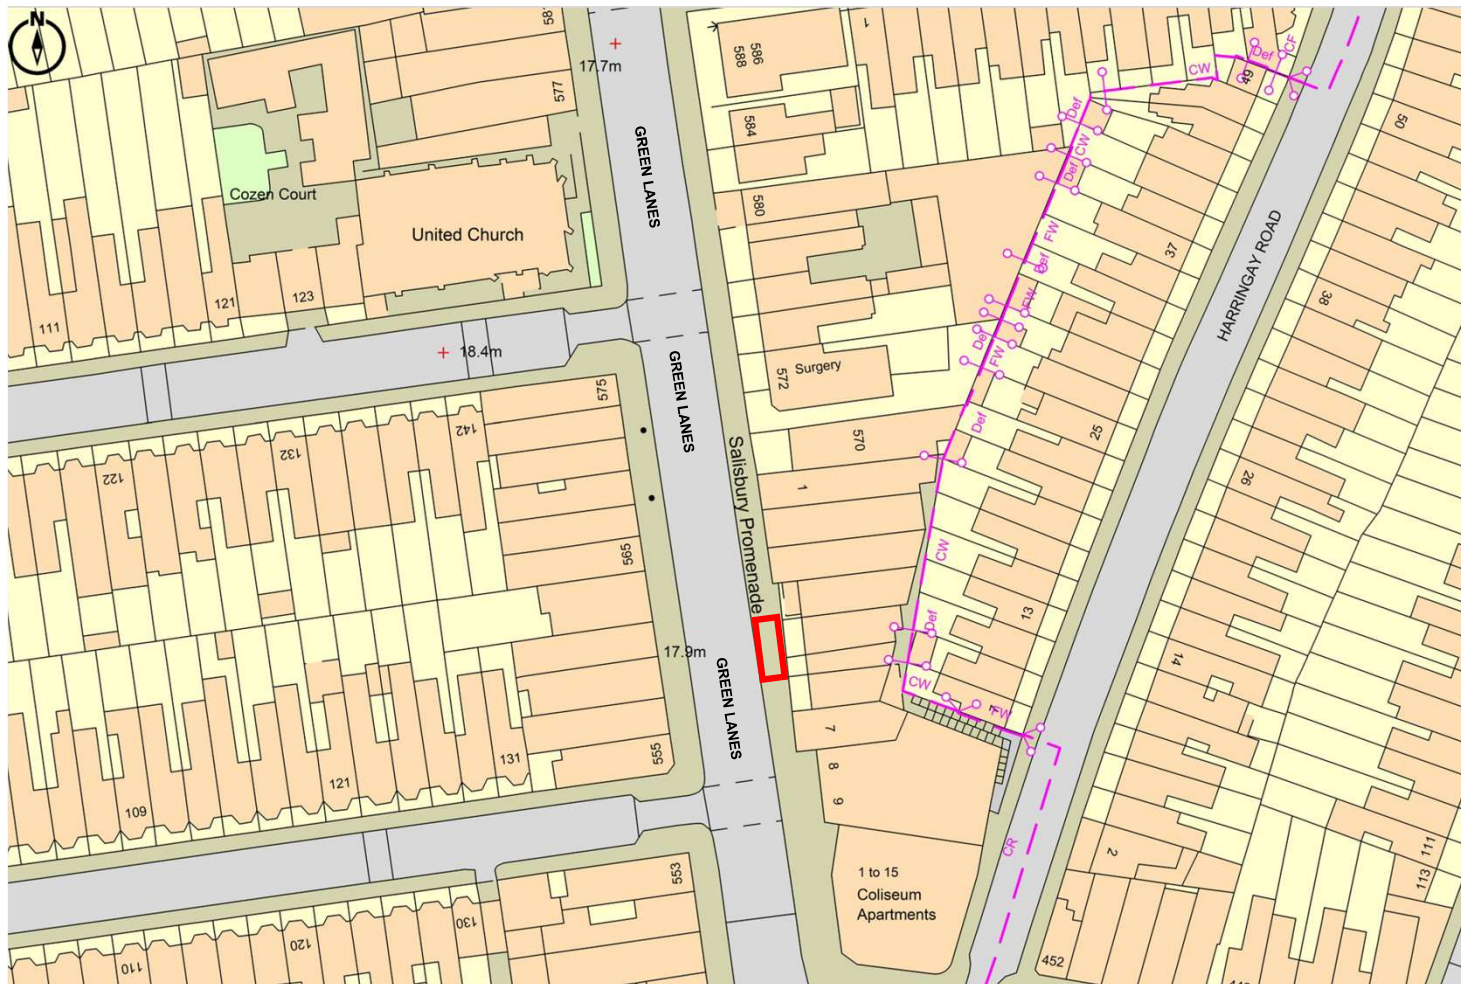

Scale 1:1250