


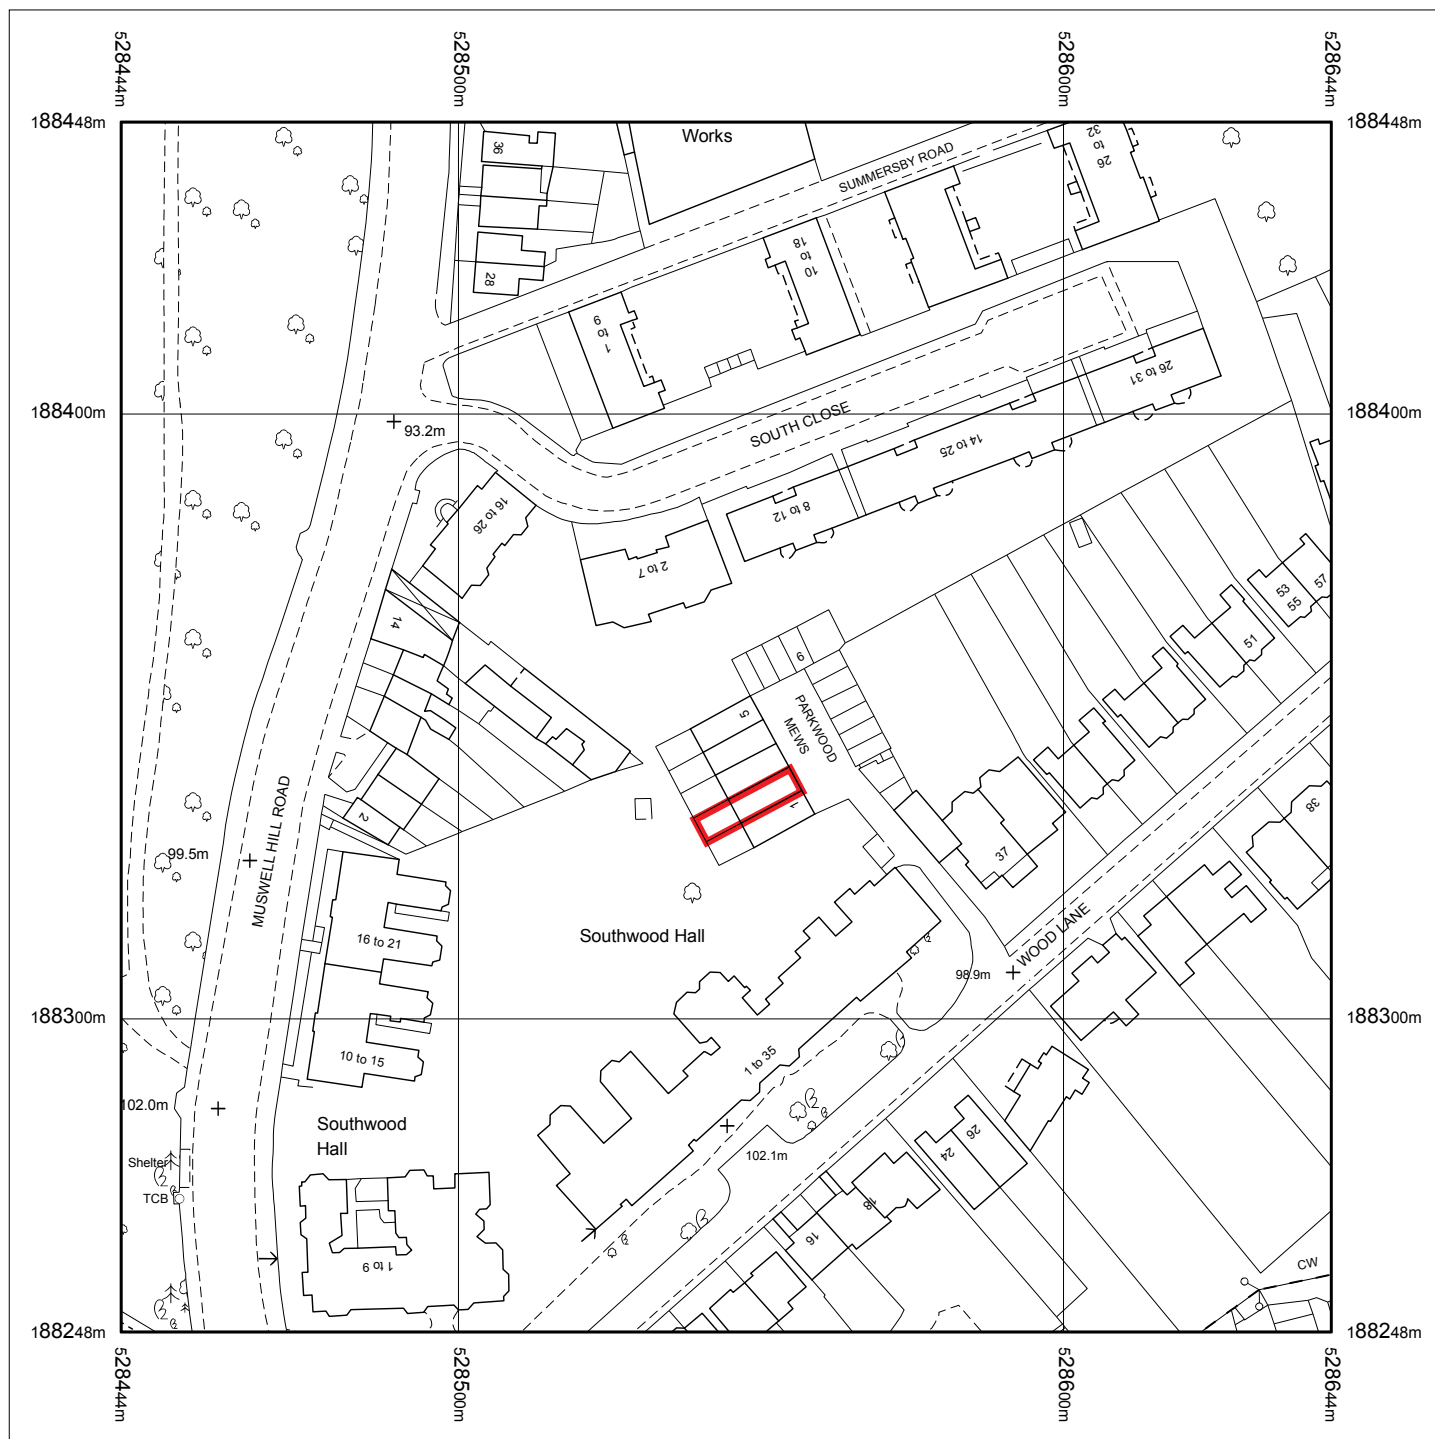

SITE LOCATION PLAN

REFURBISHMENT OF FLAT 2 PARKWOOD MEWS
OCTOBER 2017

SITE SHOWN RED 


Produced 04.10.2010 from the Ordnance Survey National Geographic Database and incorporating surveyed revision available at this date. © Crown Copyright 2010.

Reproduction in whole or part is prohibited without the prior permission of Ordnance Survey.

Ordnance Survey, the OS Symbol and OS Sitemap are registered trademarks of Ordnance Survey, the national mapping agency of Great Britain.

The representation of a road, track or path is no evidence of a right of way.

The representation of features as lines is no evidence of a property boundary.

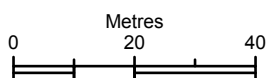

Scale 1:1250

Supplied by: **Latitude - Southampton**
Serial number: 03744500
Centre coordinates: 528544.25 188348.25

Further information can be found on the
OS Sitemap Information leaflet or the
Ordnance Survey web site:
www.ordnancesurvey.co.uk