

GENERAL DISTRIBUTION:

Distribution Board

SMALL POWER POINTS:

- Single Socket Outlet
- Single Outlet wired to multi gang switchplate (kitchens)
- Double Socket Outlet (w/USB - Positions TBC)
- External WP Double Socket Outlet
- Power out point connecting back to fused connection
- Door Bell
- TV Outlet
- Telephone Outlet
- Data Outlet

LOW LEVEL LIGHTING:

- Light switch on wall (All to be fully dimmable)
- Concealed Linear Lighting
- Wall Light (In Plan)

LIGHTING:

- Light Fitting
- Concealed Linear Lighting
- Pendant Lighting

FIRE:

- Smoke Detector

Do not scale from this drawing.

This drawing represents design intent / performance guide upon which the contractors or subcontractors must base their working drawings & details for approval. Include all necessary tolerances prior to manufacture and installation

Contractor to:
Undertake full survey of area & to establish all dimensions to ensure accurate setting out

Notify Owner of any measurement discrepancy

Advise on suitability of all details shown to ensure structural stability, ease and economy of construction

Any alterations to this drawing to be agreed with the Client(s).

PROJECT NAME:

**Flat 2
Parkwood Mews
N6 5UR**

SHEET TITLE:

**Proposed Ensuites
Plans & Elevations
Sheet 1**

DATED: 19.07.2020

REVISIONS:


*	00.00.00
*	00.00.00
*	00.00.00
*	00.00.00
*	00.00.00

REFER TO NOTES


SCALE: 1:25@A1 / 1:50@A3

DRAWING NUMBER:


RH - 015

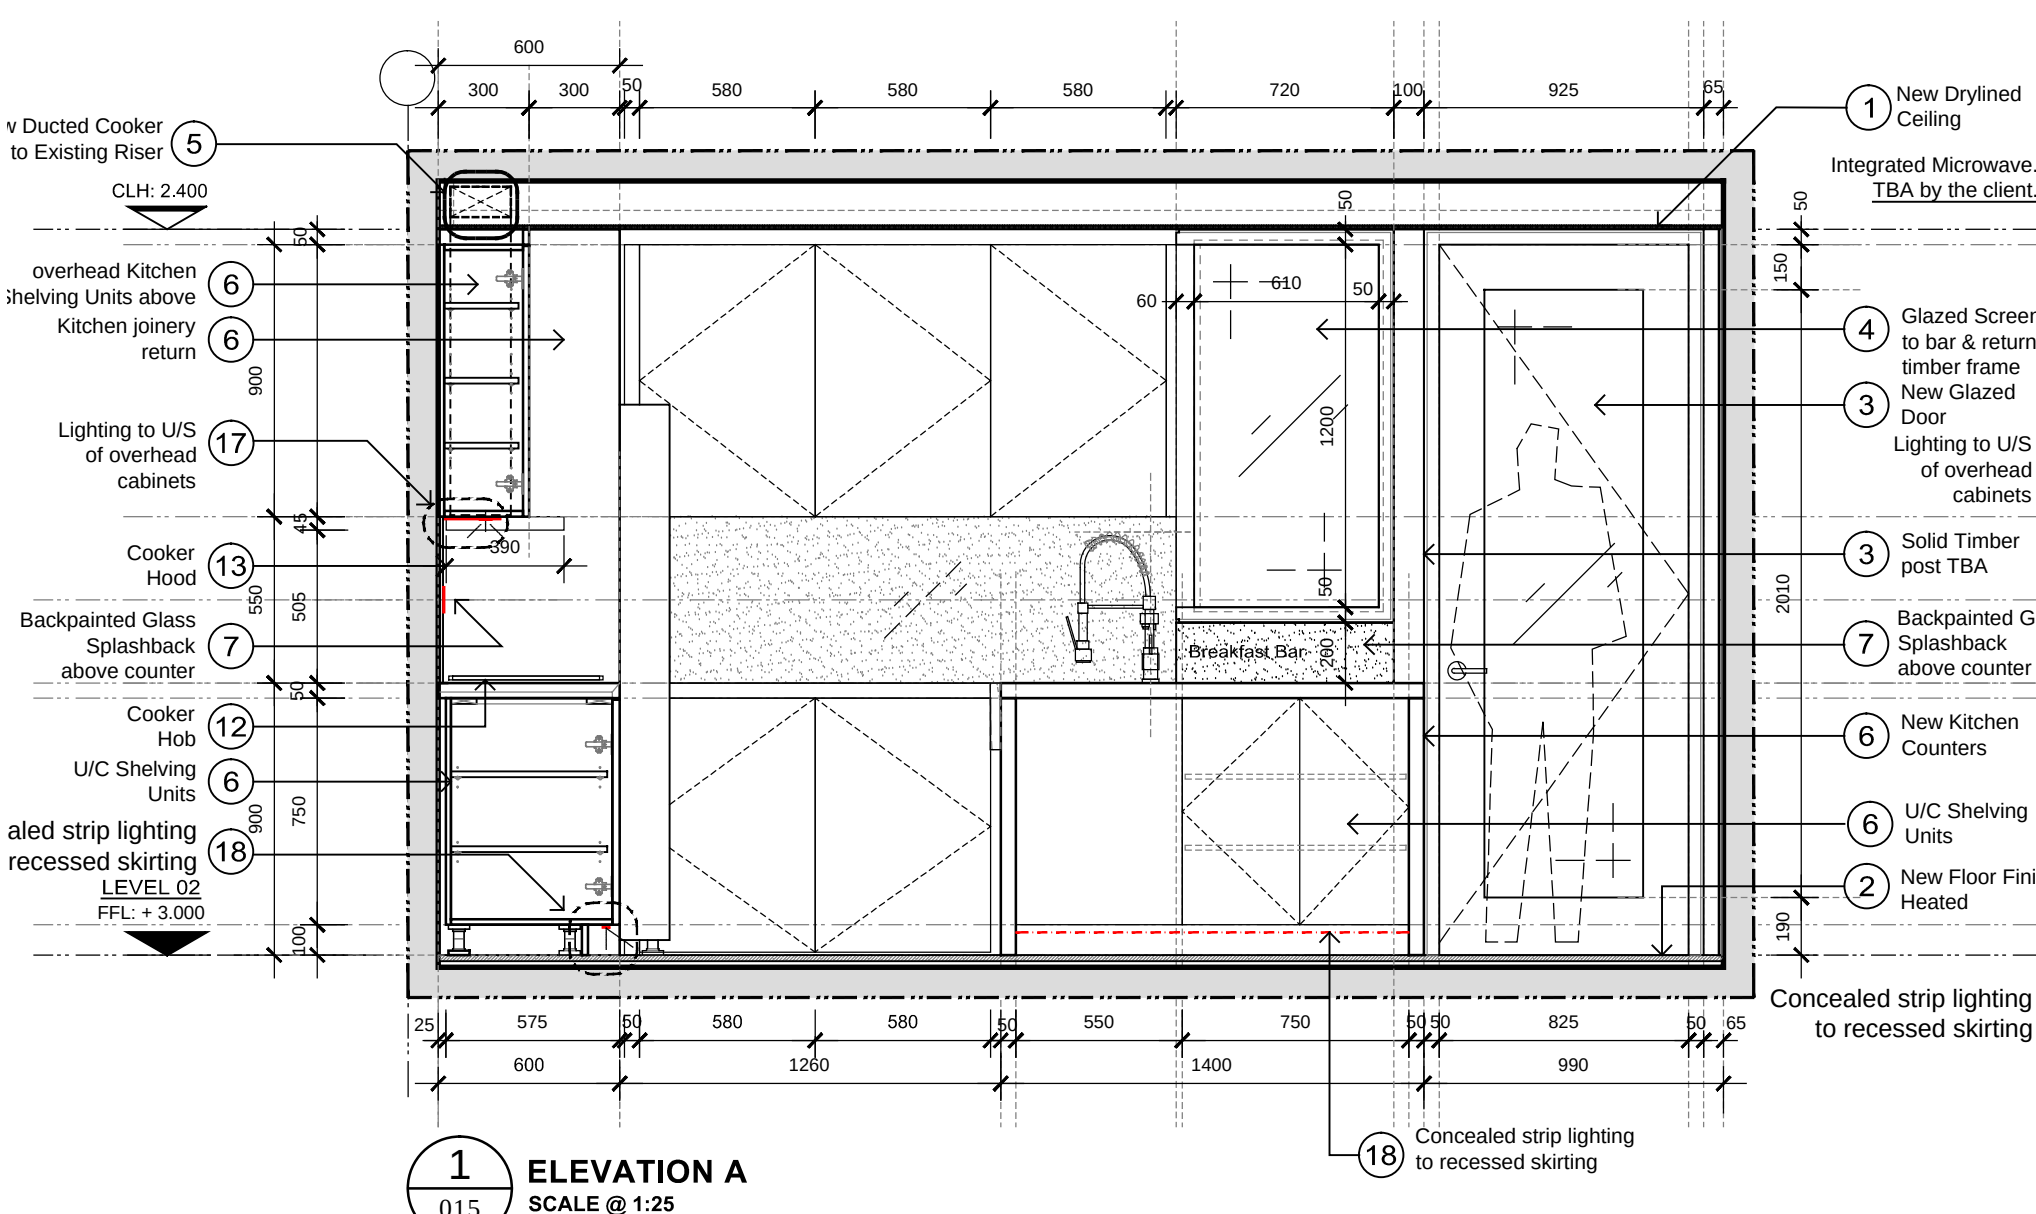

1 ELEVATION A
SCALE @ 1:25

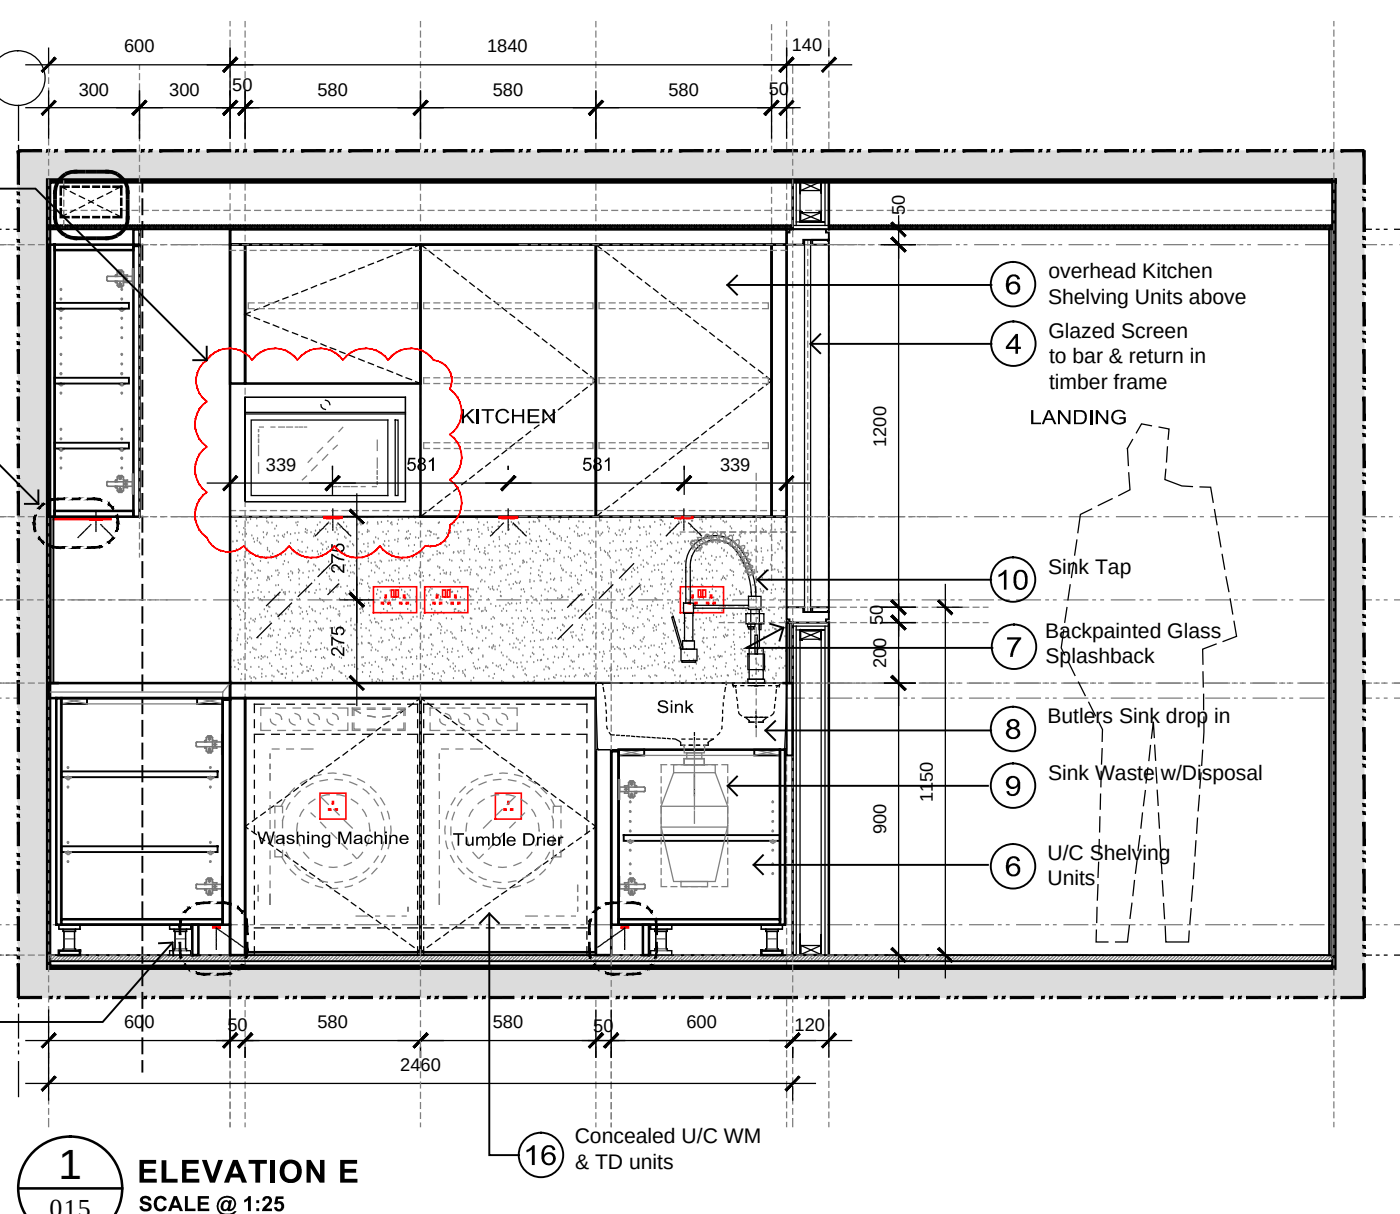


1 ELEVATION E
SCALE @ 1:25

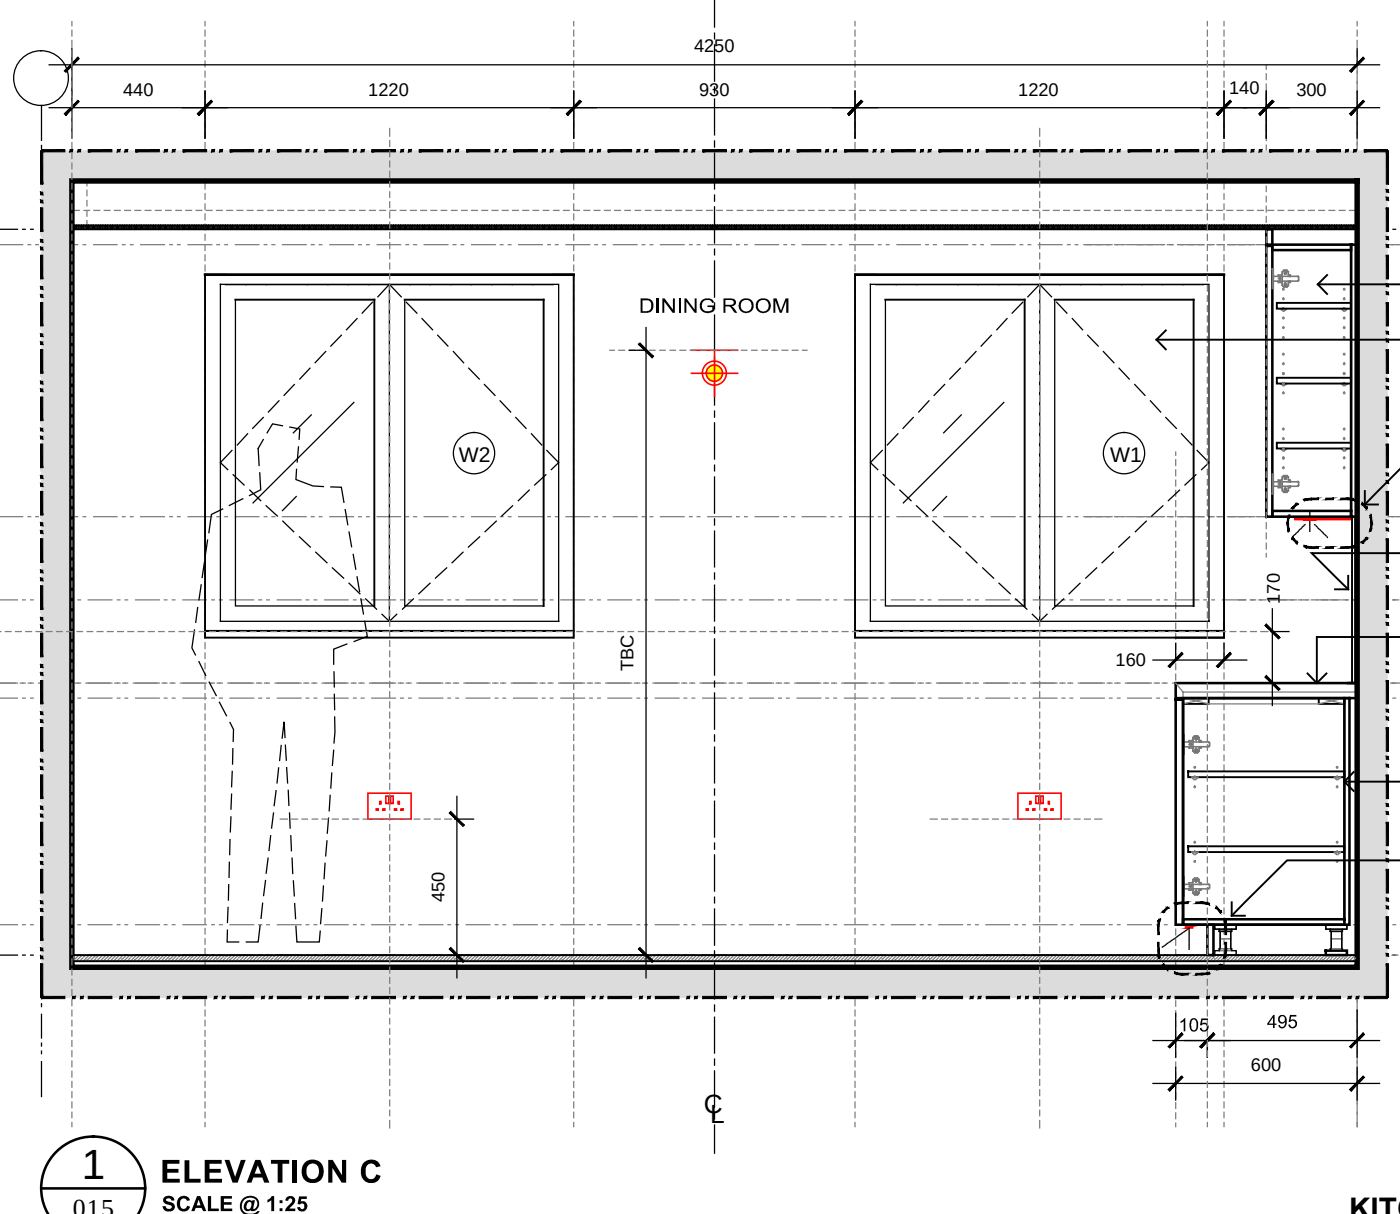


1 ELEVATION C
SCALE @ 1:25

KITCHEN GENERAL NOTES :


- New Lighting and electrics
Ref to Separate plans & schedules
- New Drylined Ceilings throughout
- New Flooring & Finishes Heated
- New 60min FR glazed door to Kitchen in timber frame
- New 60min FR glazed screen to Kitchen in timber frame
- All services & drainage incl. extract over cooker to run to existing riser.
- New Kitchen & fitted Joinery incl. overhead cupboards to specialists details. All to be agreed by the client
- Backpainted Glass splashback
- Drop in Butlers Sink
- Sink waste with in line u/c waste disposal unit
- Pull out / gooseneck Sink tap
- Freestanding Fridge / Freezer
- Drop in Induction Cooker Hob
- Cooker Extractor Hood to U/S of the overhead kitchen cabinets
- Dual multi function U/C ovens
- integrated U/C Dishwasher
- U/C Washing Machine & Tumble Drier
- Under unit lighting below high level cabinets
- Concealed strip lighting to recessed skirting level
- Integrated Microwave.
Position & spec TBA by the client.

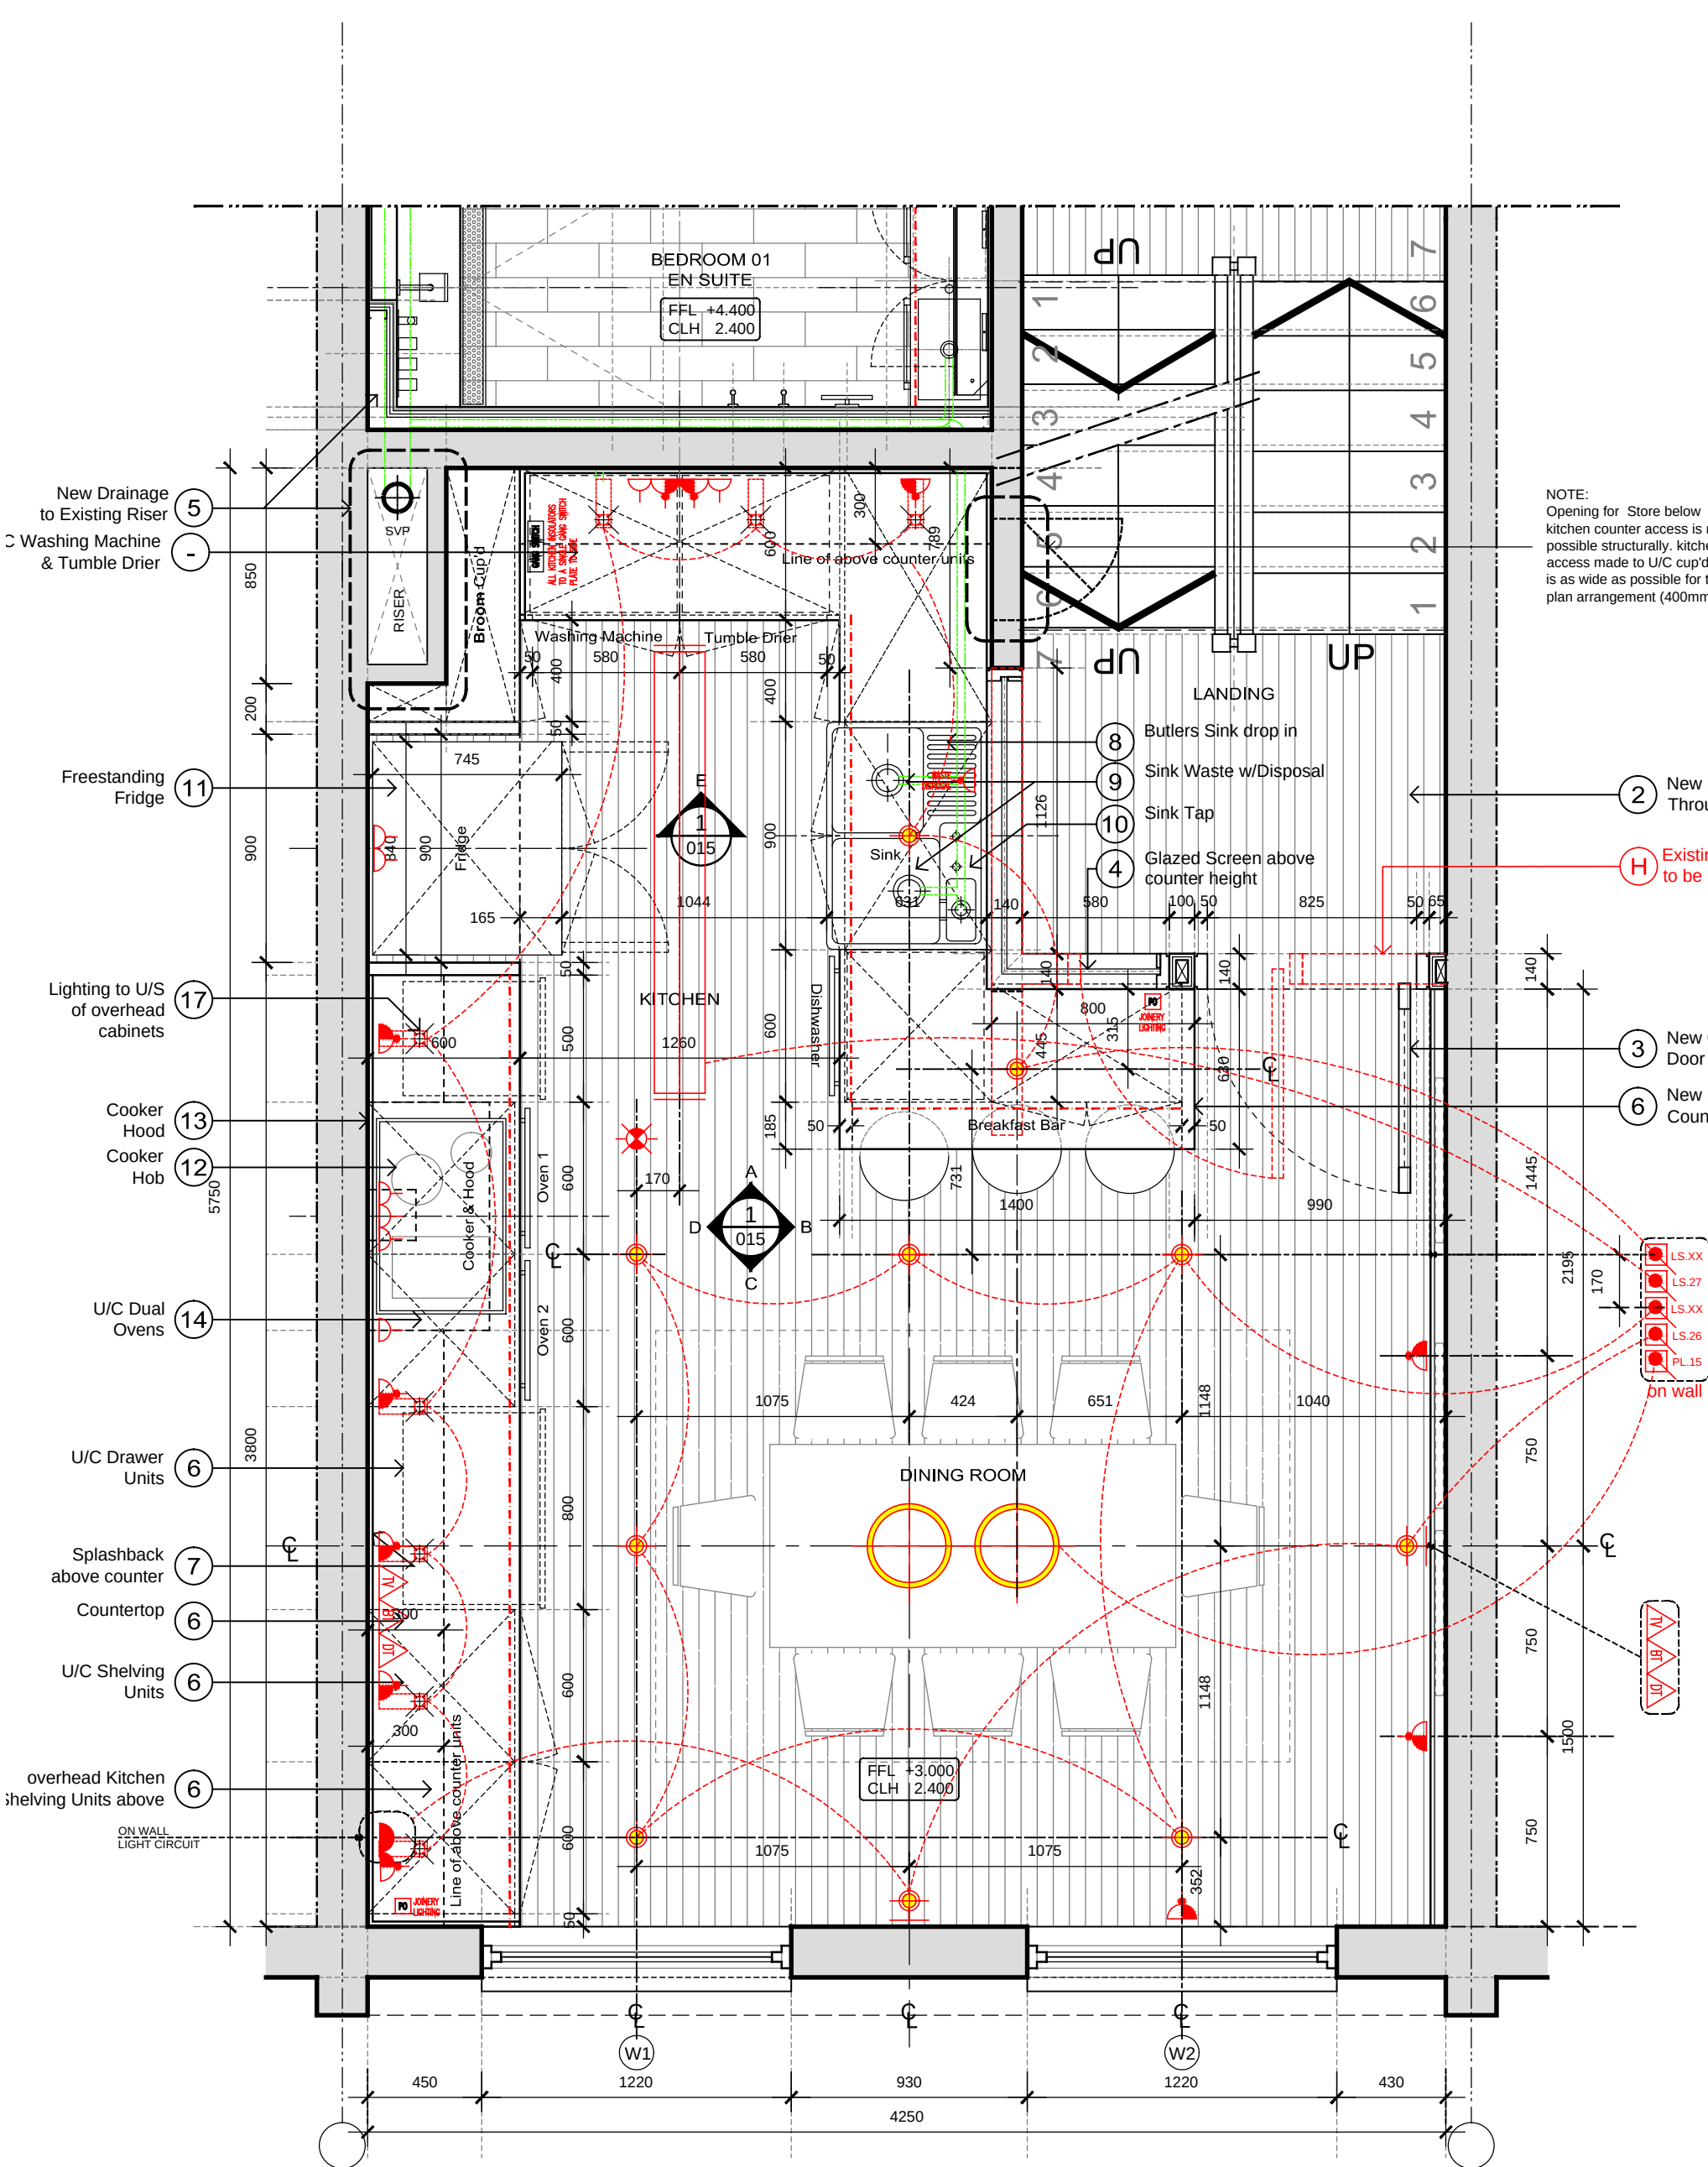

1 PROPOSED KITCHEN PLAN (LEVEL 02)
SCALE @ 1:25

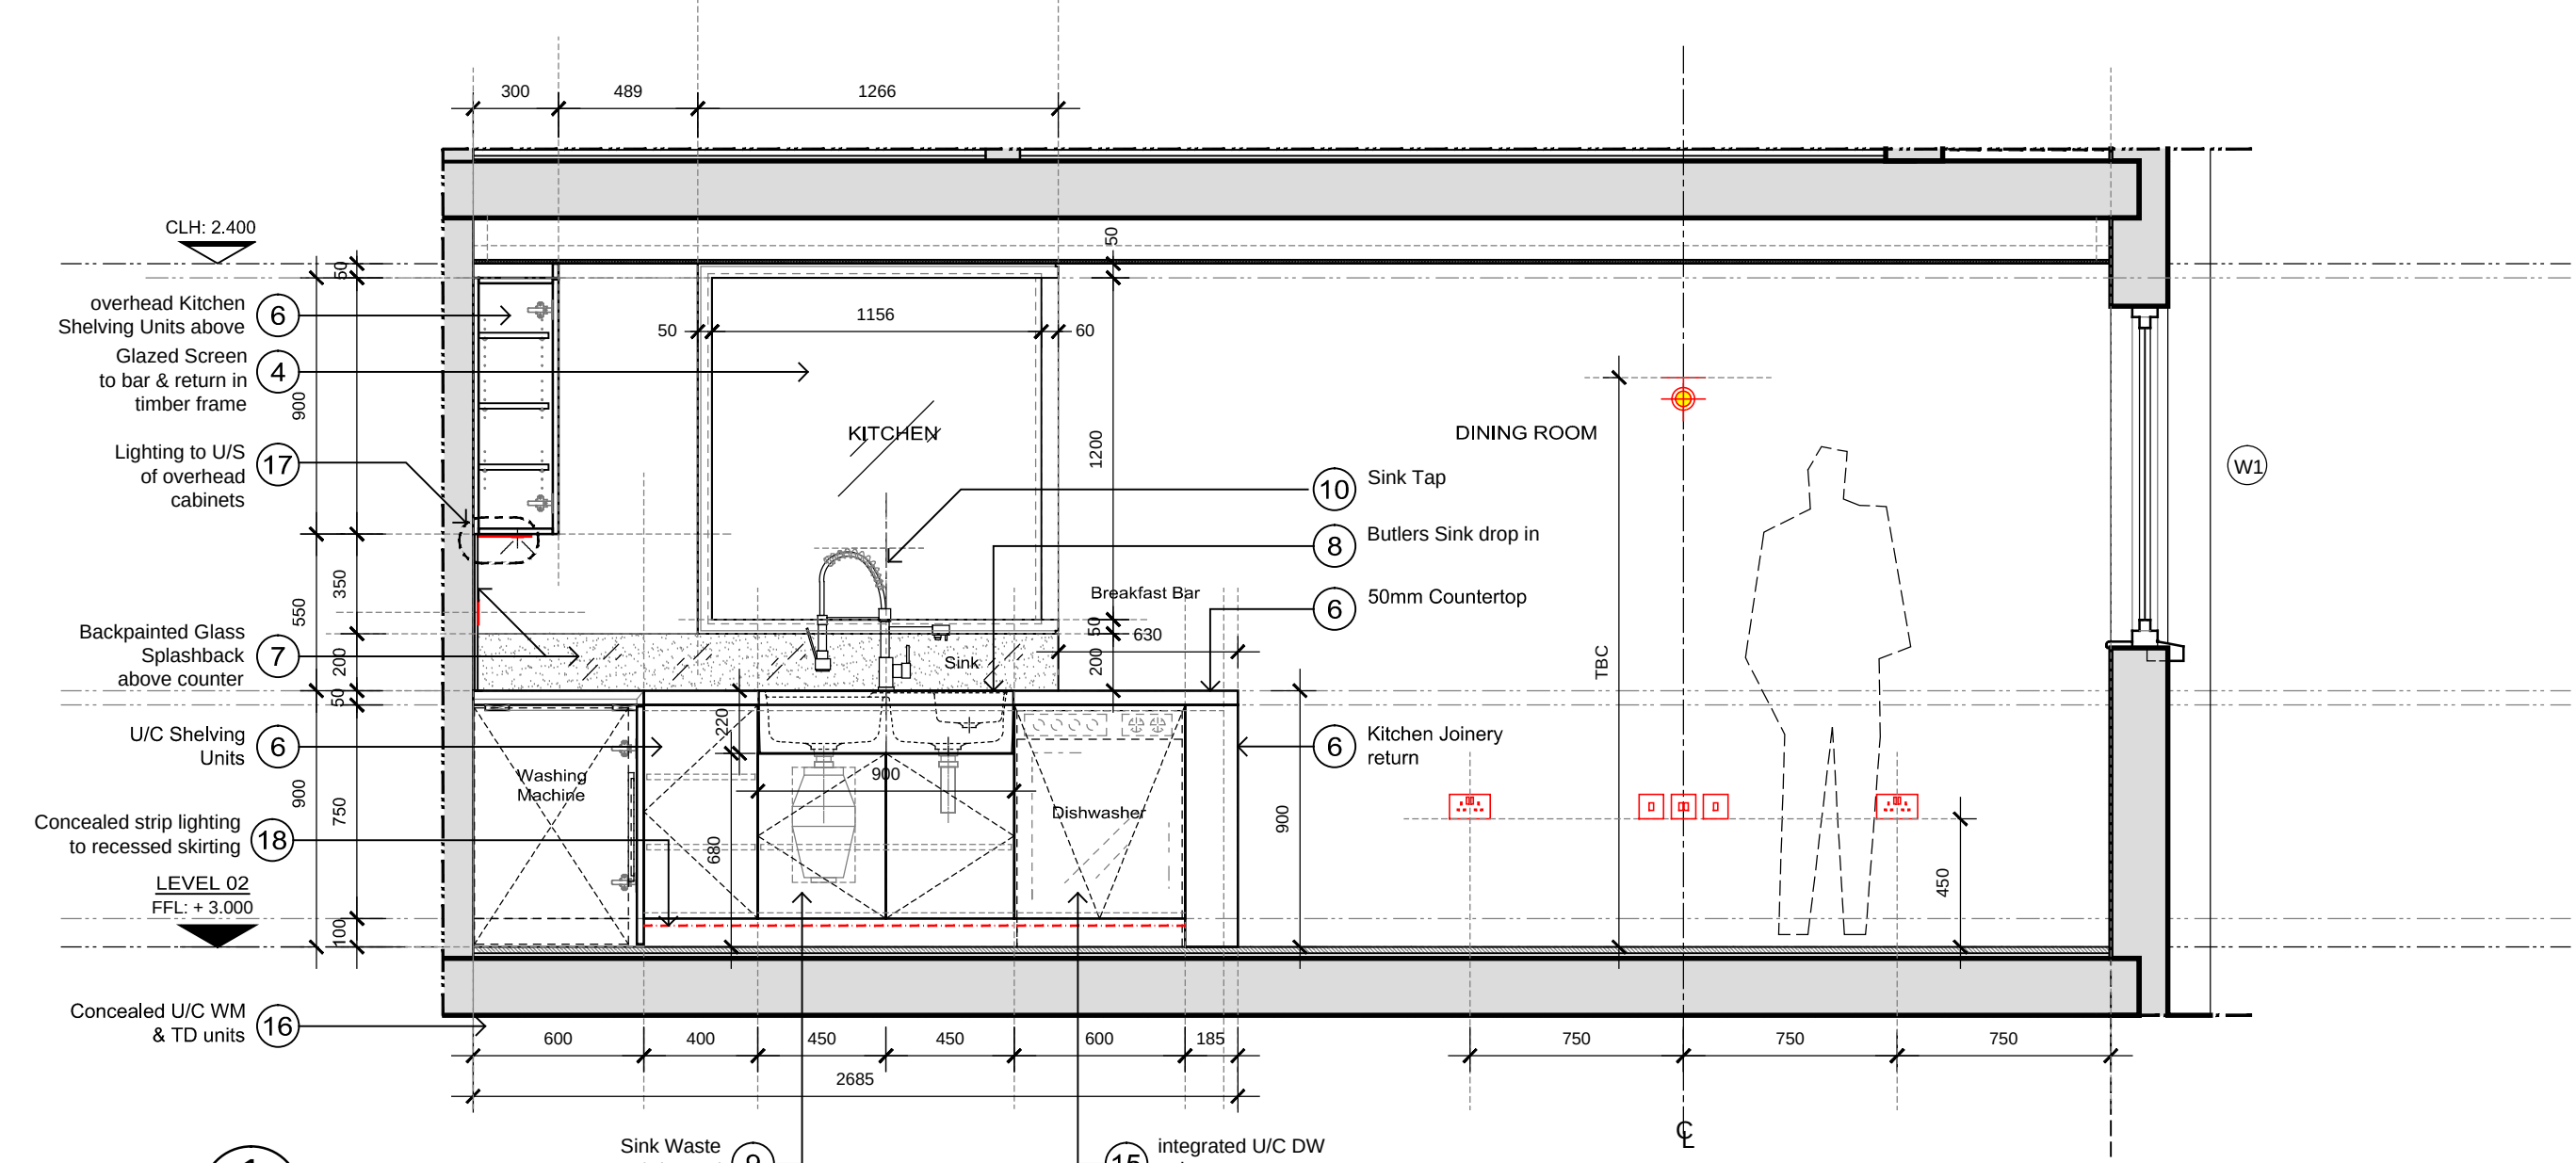

1 ELEVATION B
SCALE @ 1:25

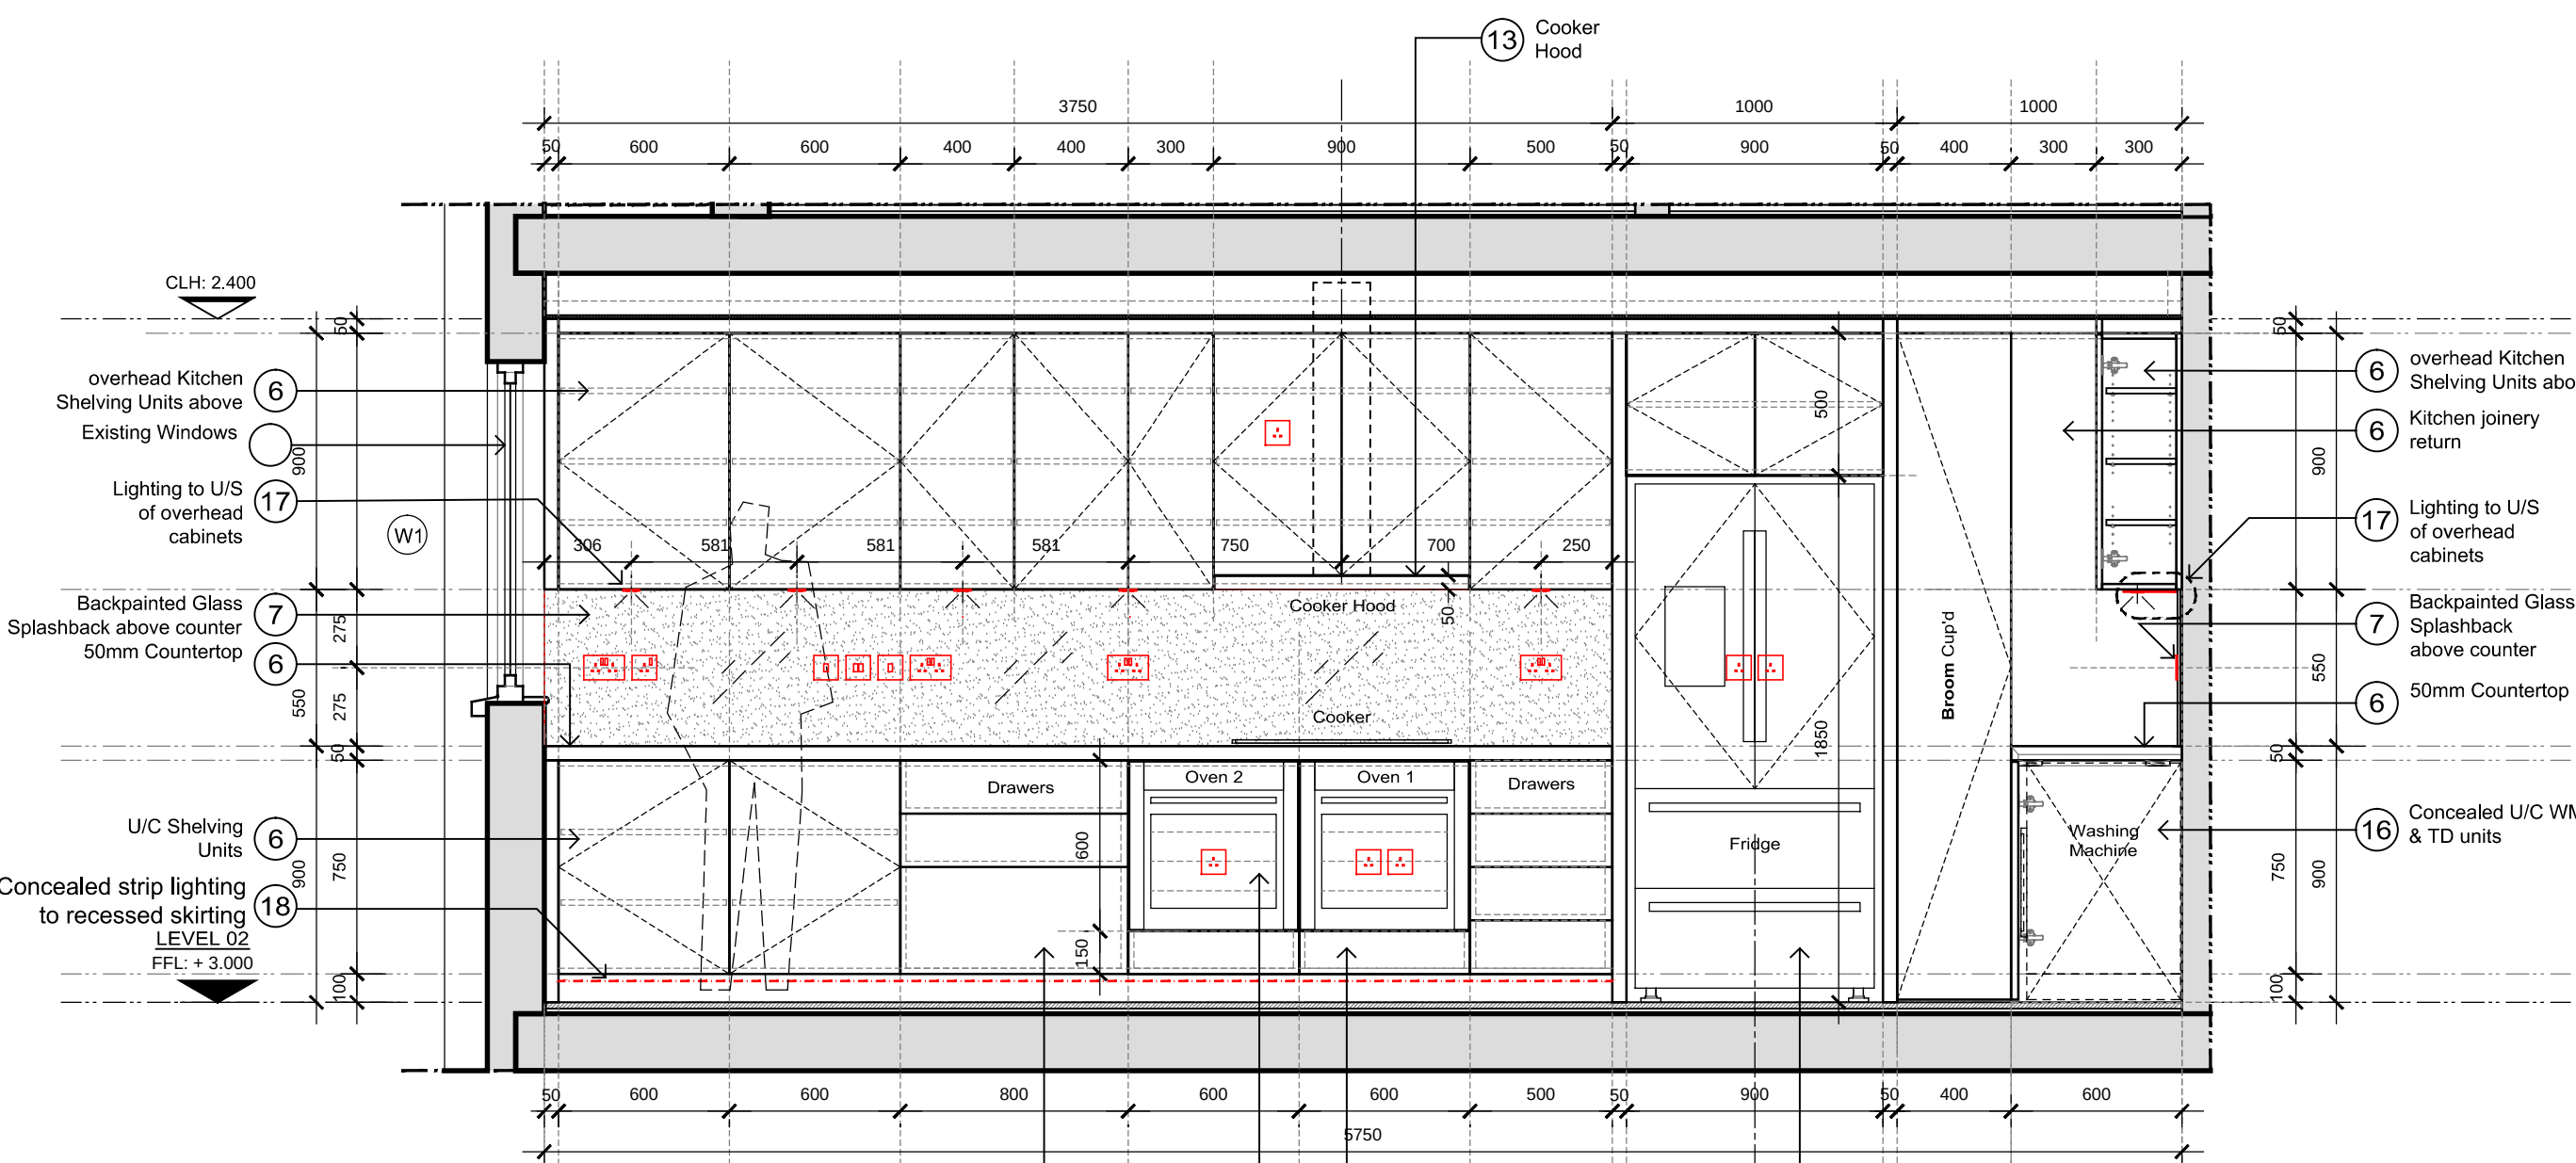

1 ELEVATION D
SCALE @ 1:25

SCALE 1:25 @ A1

SCALE 1:25 @ A1

