


Drawing pack for planning application
5th August 2026


Site address: 25 North Grove, London, N6 4SH

Drawing Number	Drawing title	Revision	Notes
25NG01	Location Plan		
25NG02	Existing site plan		
25NG03	Existing street elevation		
25NG04	Existing roof plan		
25NG05	Proposed street elevation	Rev 1	Sight line notations
		Rev 2	MSC 020 measurements
25NG06	Proposed roof plan	Rev 1	MSC 020 measurements
25NG07	Proposed section A	Rev 1	Parapet wall notations
		Rev 2	Adjustment of unit to match roof plan
25NG08	Proposed section showing sight lines	Rev 1	Adjustment of unit to match roof plan

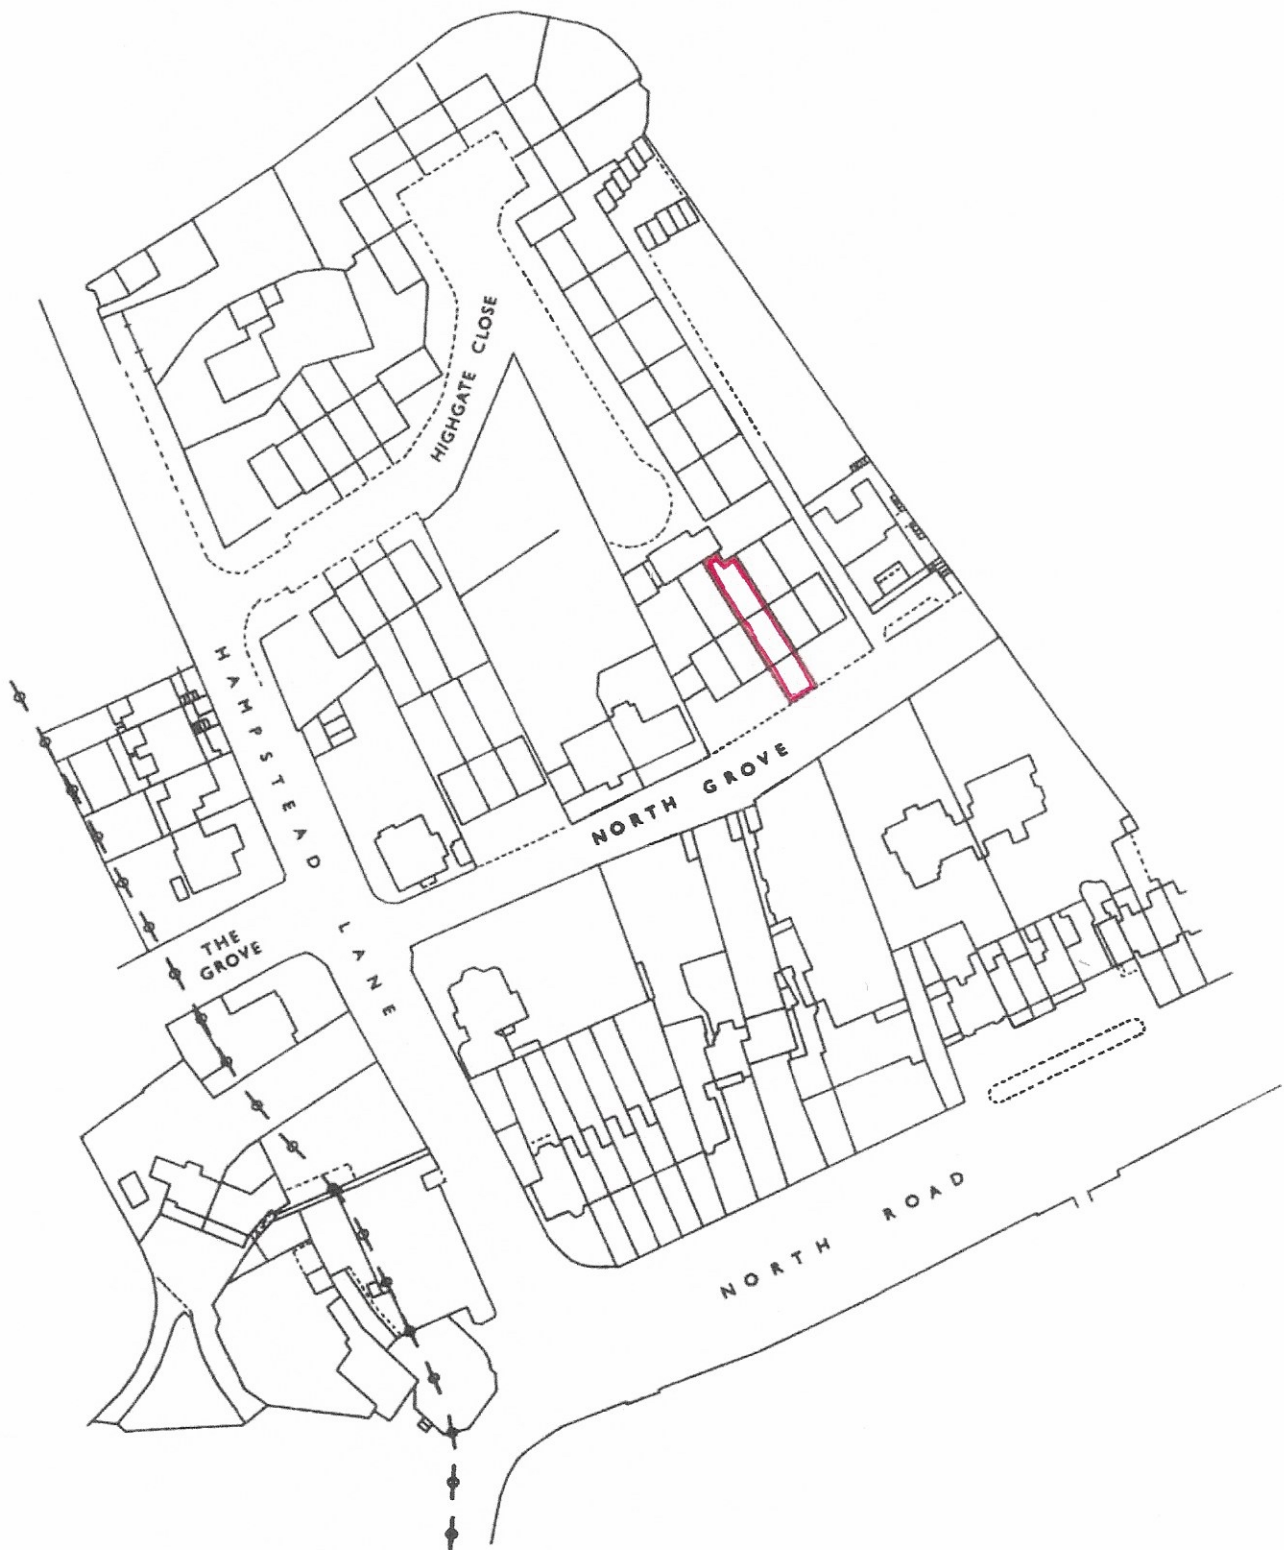

Location plan 1:1250 / A4


Drawing number 25 NQ01

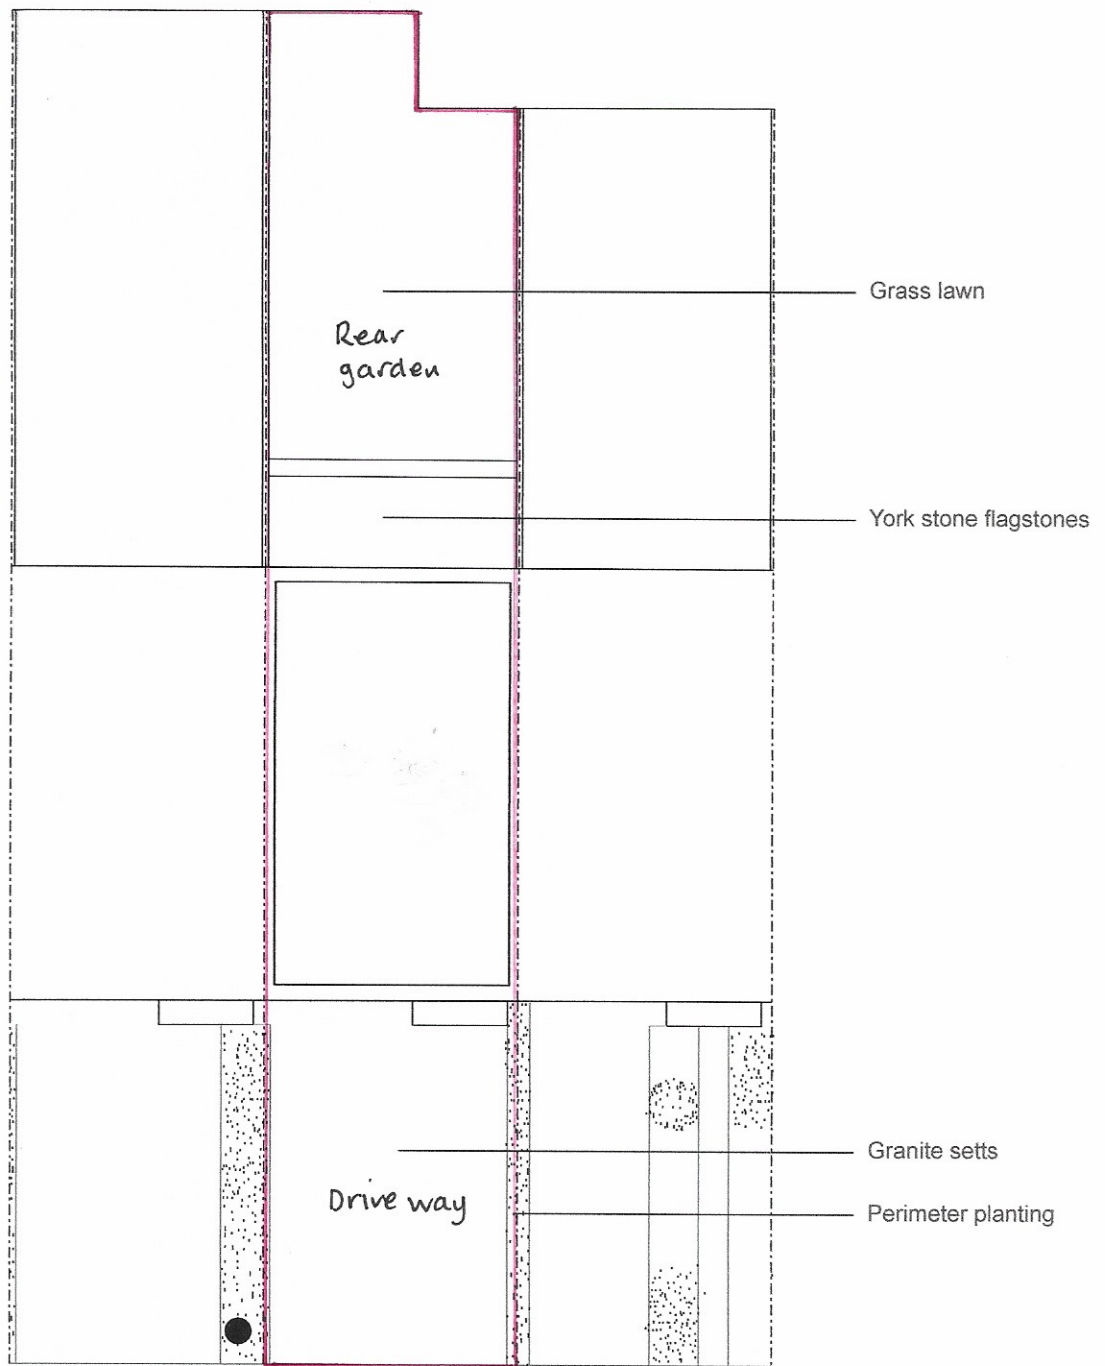

Existing site plan 1:200 / A4

Drawing number

25 NG 02

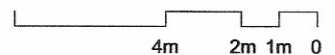




No. 23

No. 25

No. 27

A

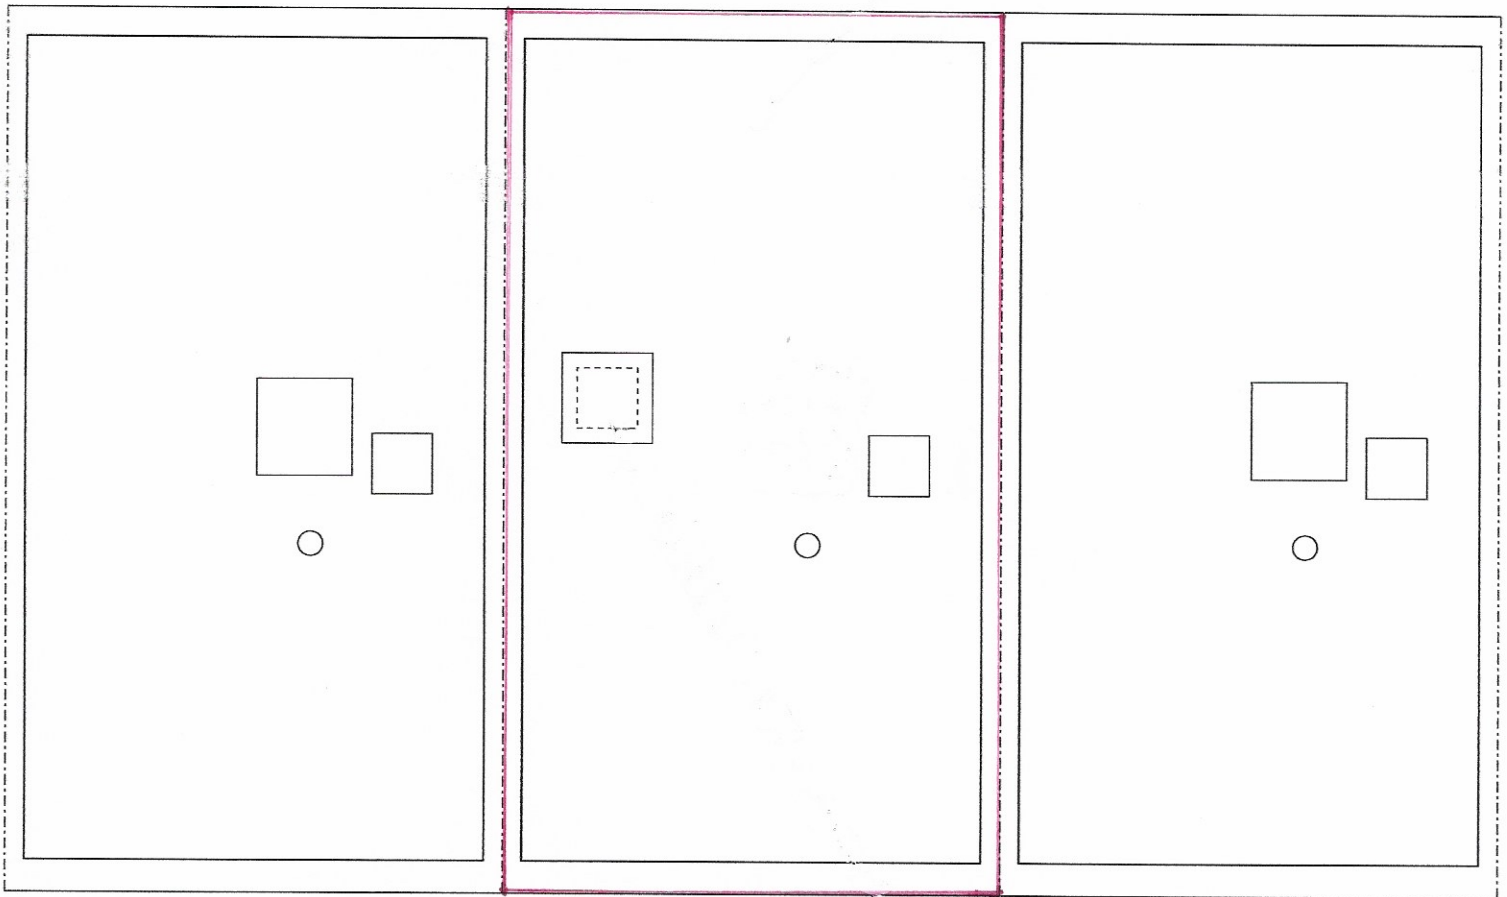

6.35 m

No. 23

No. 25

No. 27

A



Existing roof plan 1:100 / A4

Drawing number

25NG04

4m 2m 1m 0.5 0




No. 23

No. 25

No. 27

A

Proposed location of
Condenser unit
H 734 mm
D 408 mm
W 974 mm

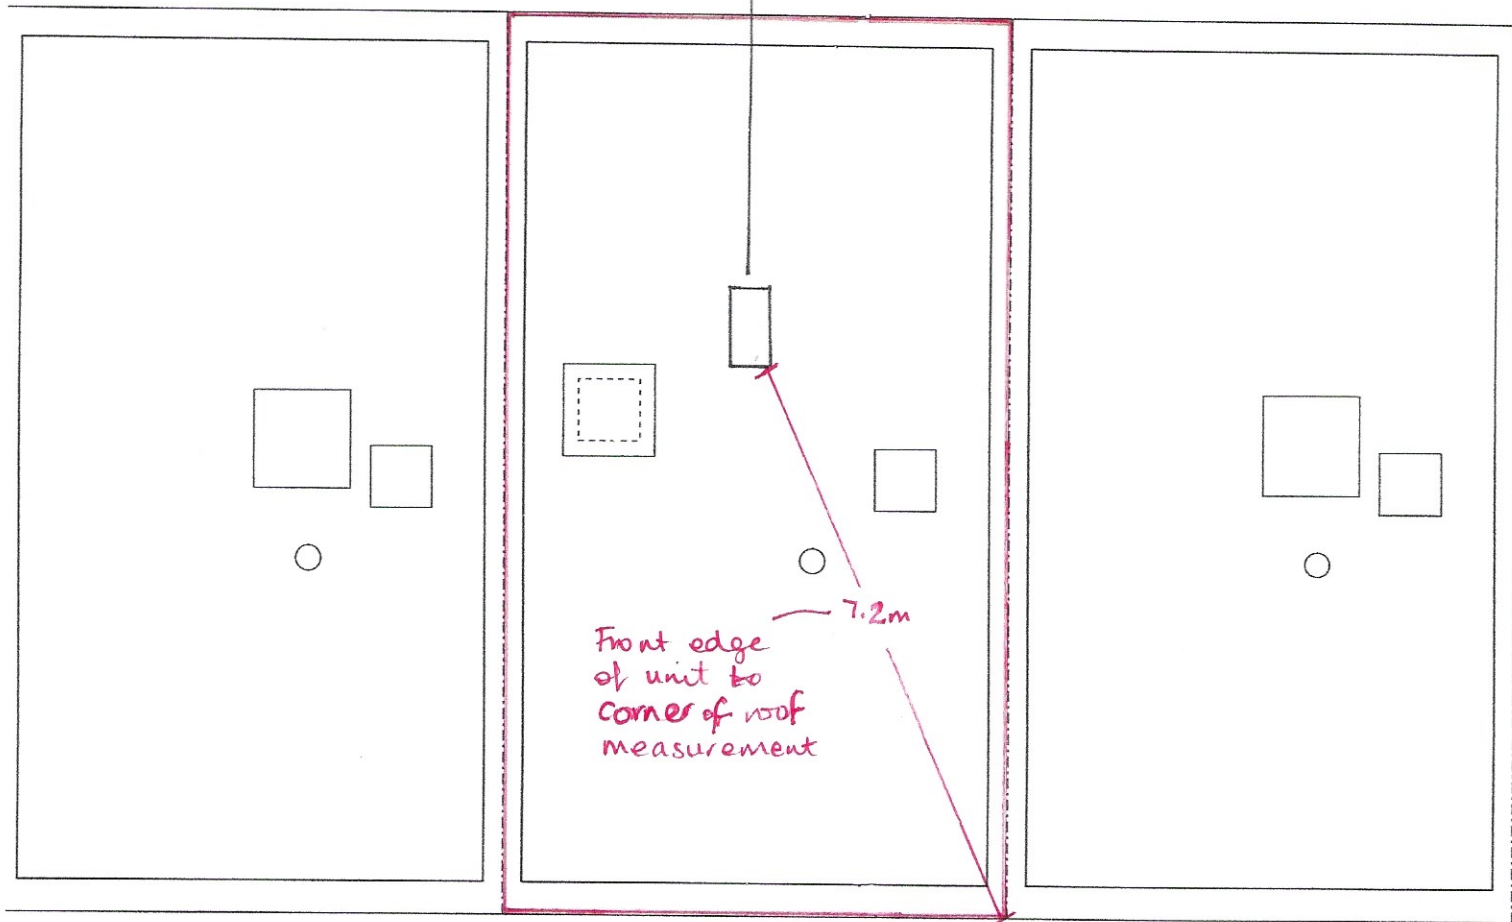

6.35m

No. 23

No. 25

No. 27

A



Proposed roof plan 1:100 / A4

Drawing number

25NG06 Rev 1 21st July 2026

4m 2m 1m 0.5 0

