



DETAIL: 25012_90_013/1

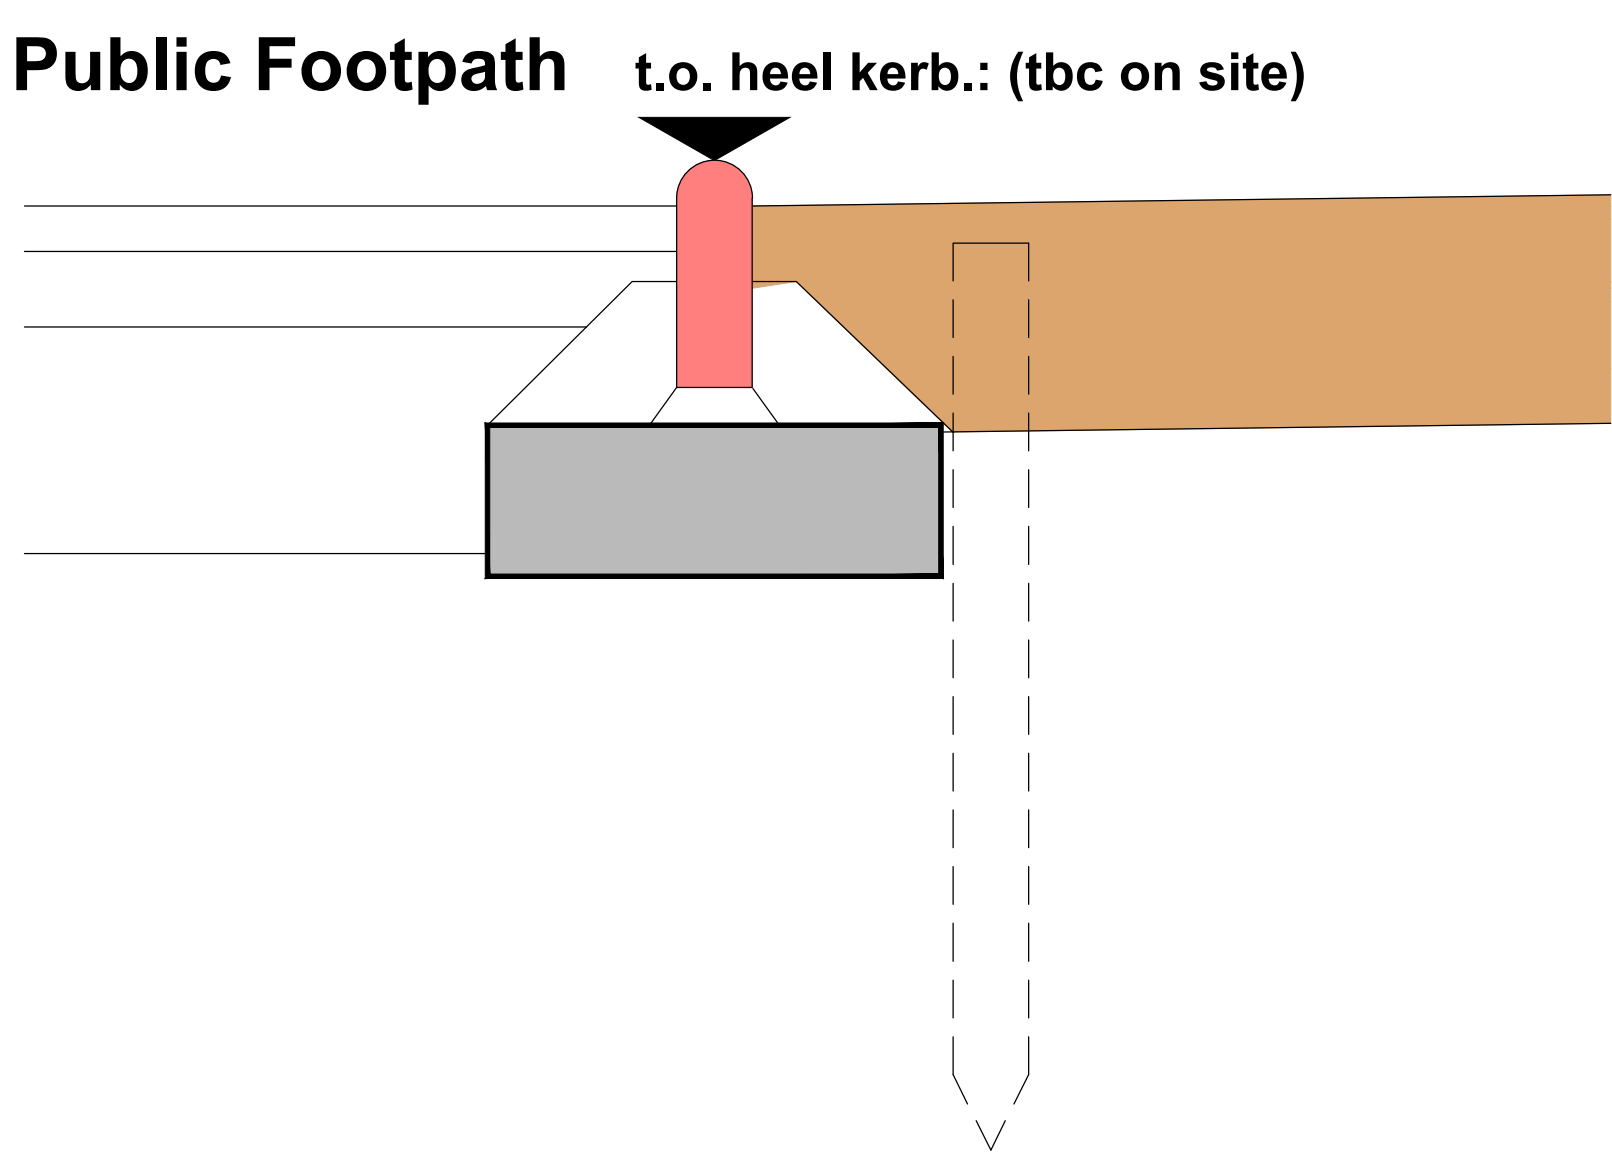


SOFT LANDSCAPING ZONE

footpath: 14.575

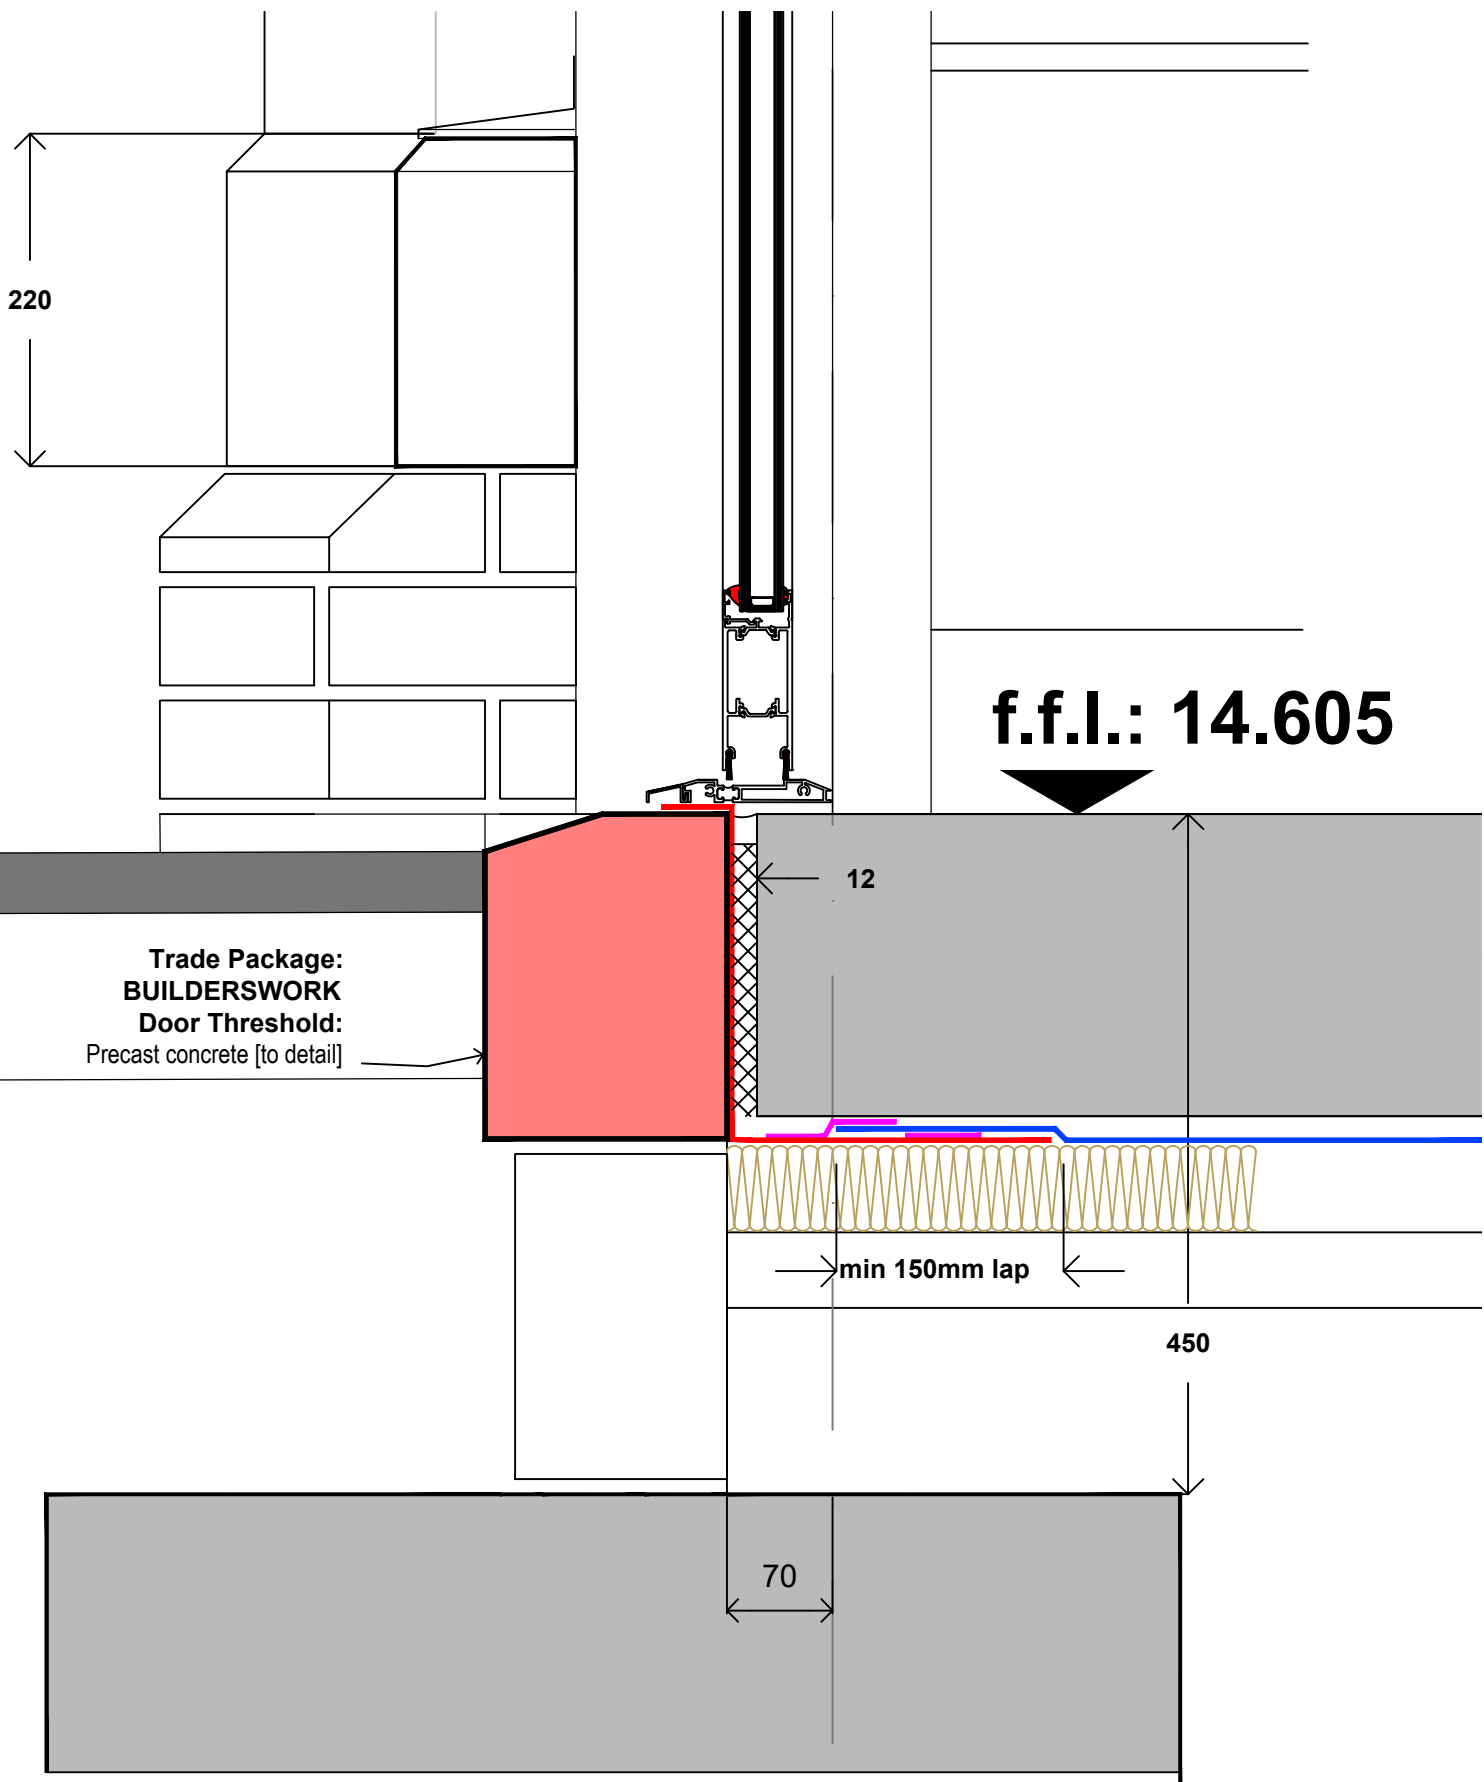

DETAIL: 25012_90_013/2

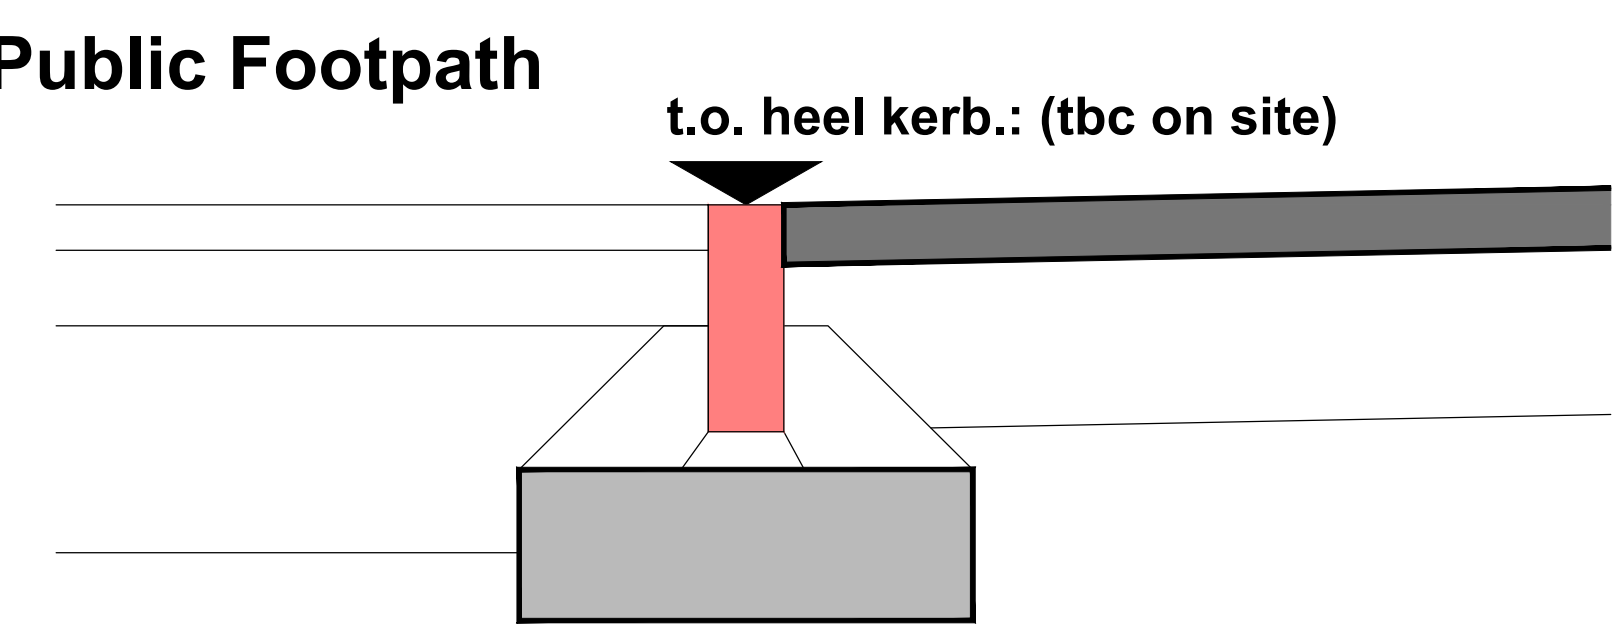



Loose Precast Concrete steps:

2no. 300 x 170mm & 2no. 300 x 120mm
on
Concrete haunching to form steps with
timber edging either side.


Excavation within the root zone and
cutting of existing tree roots to be agreed
with Arboriculturalist.

footpath: 14.210 & 14.340

footpath: 14.575

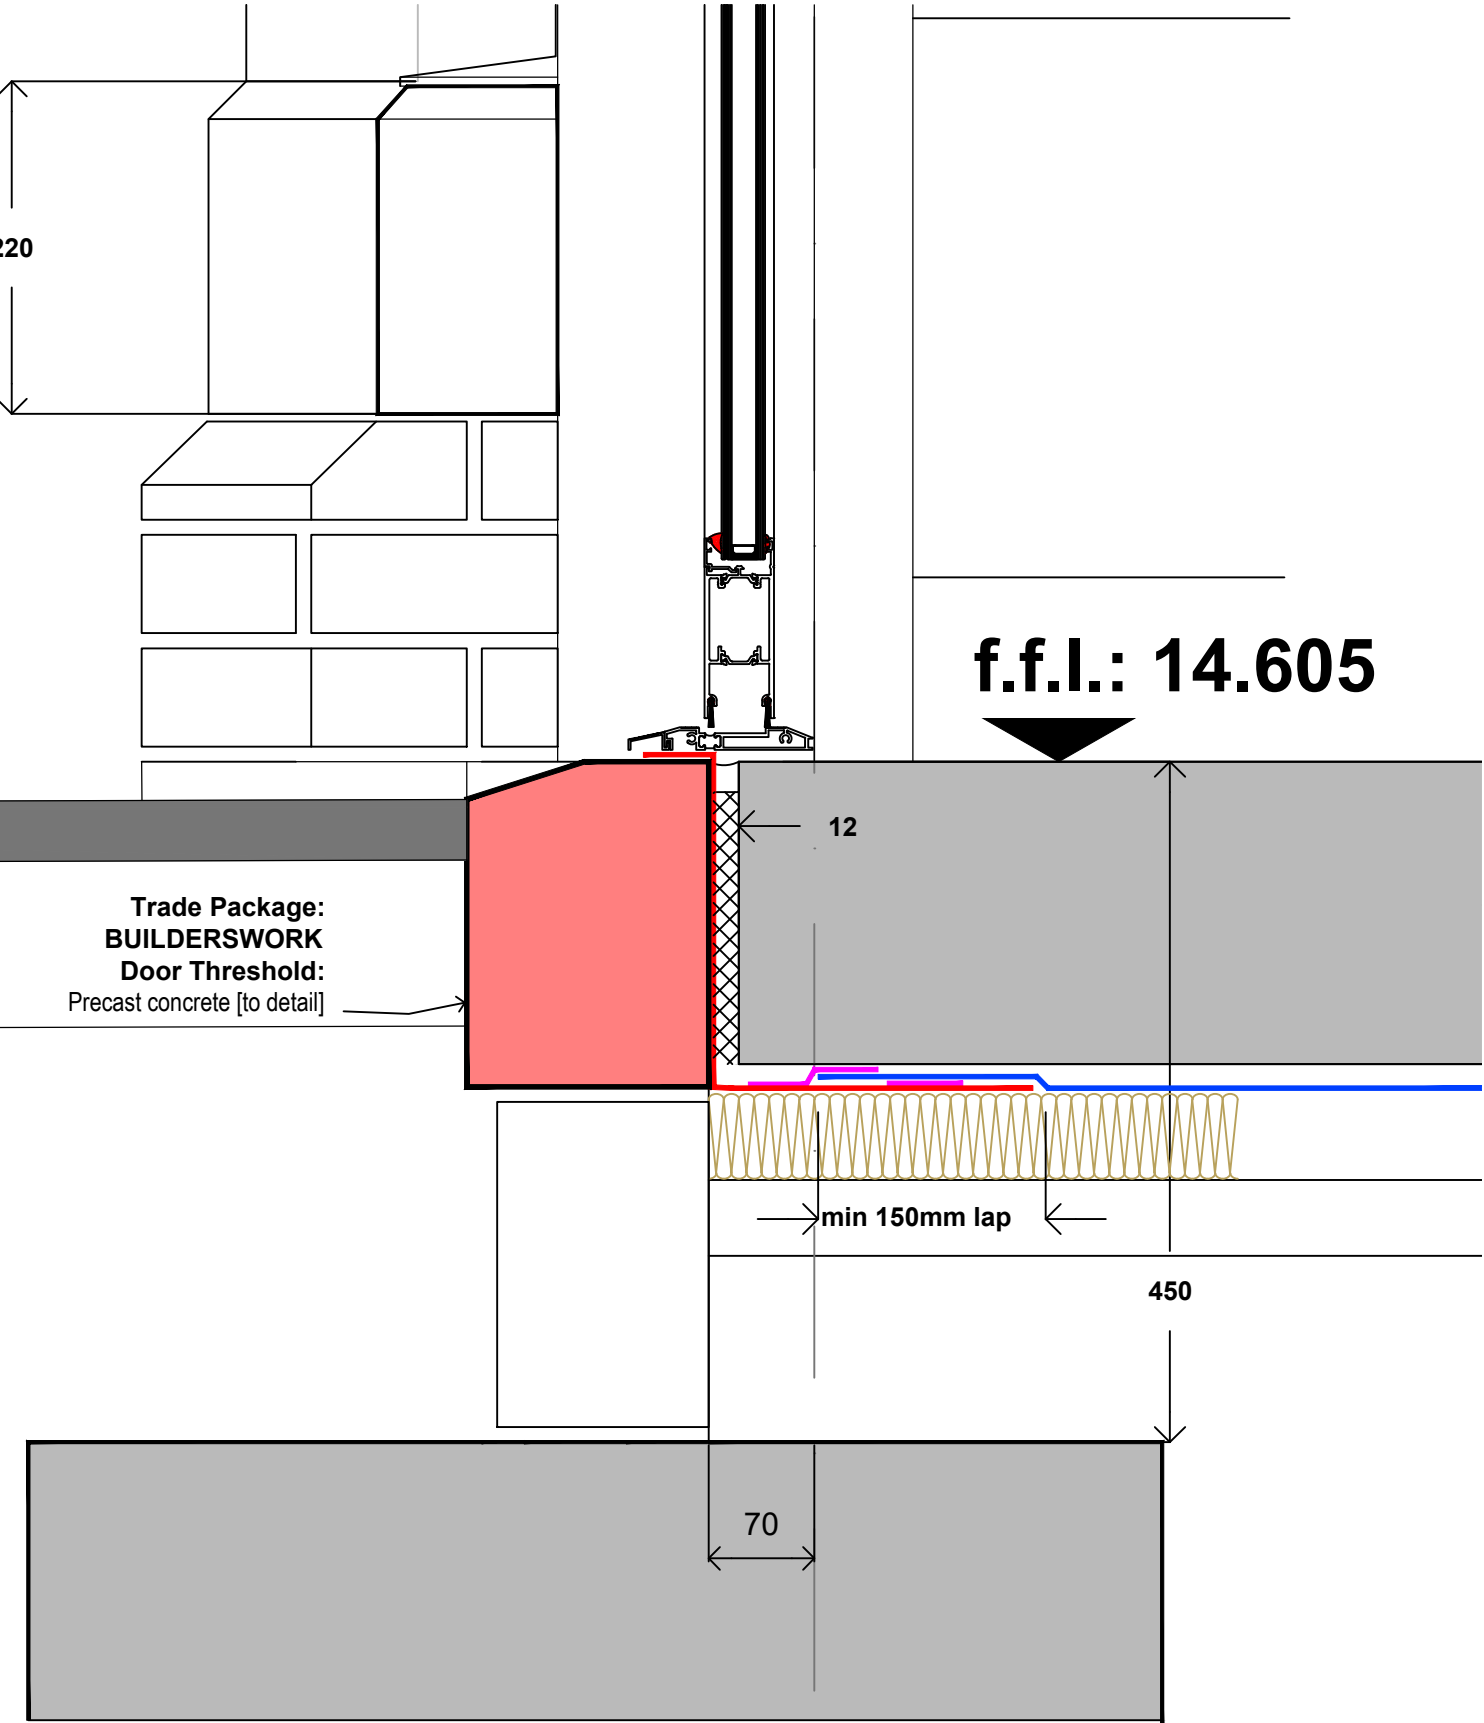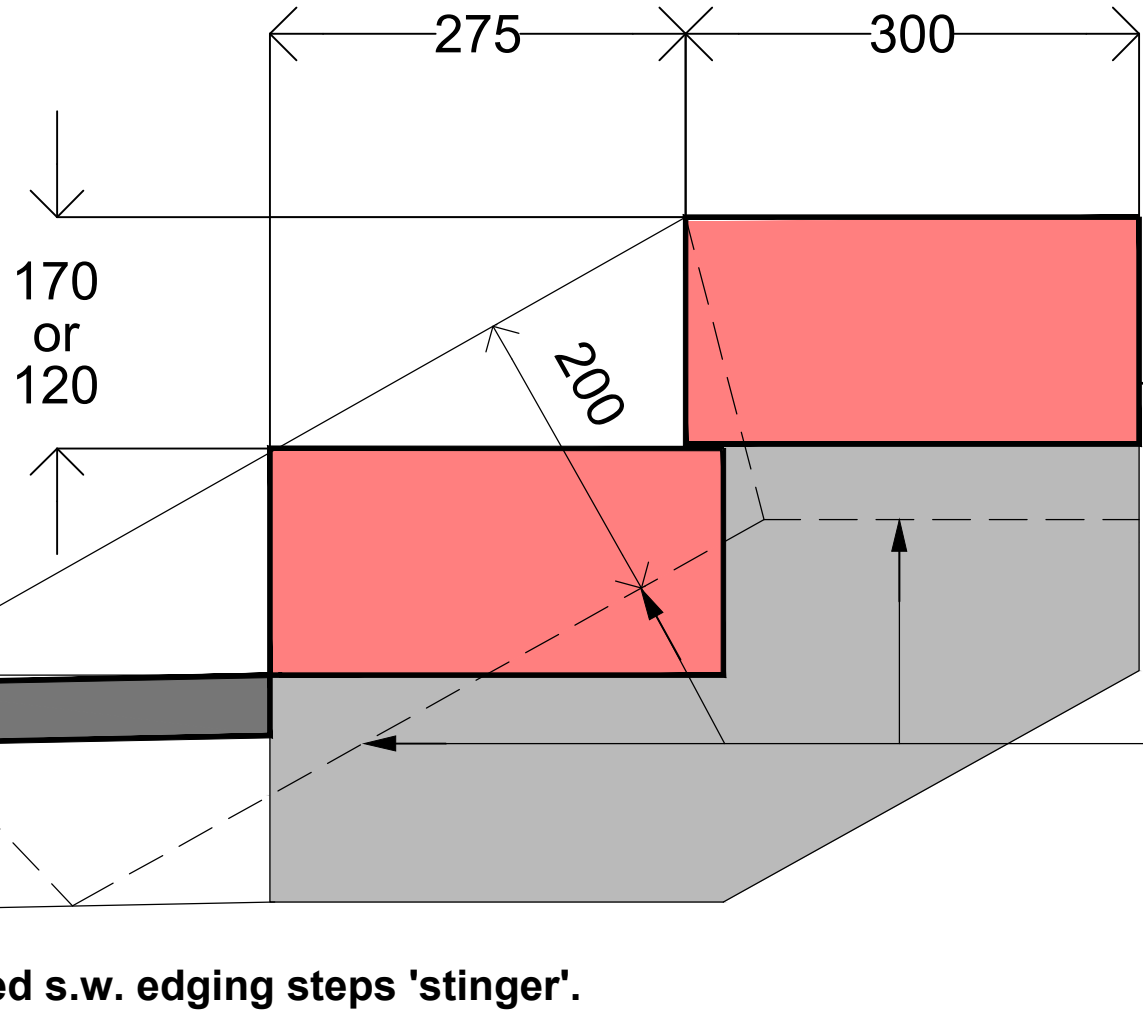

DETAIL: 25012 21 001/2

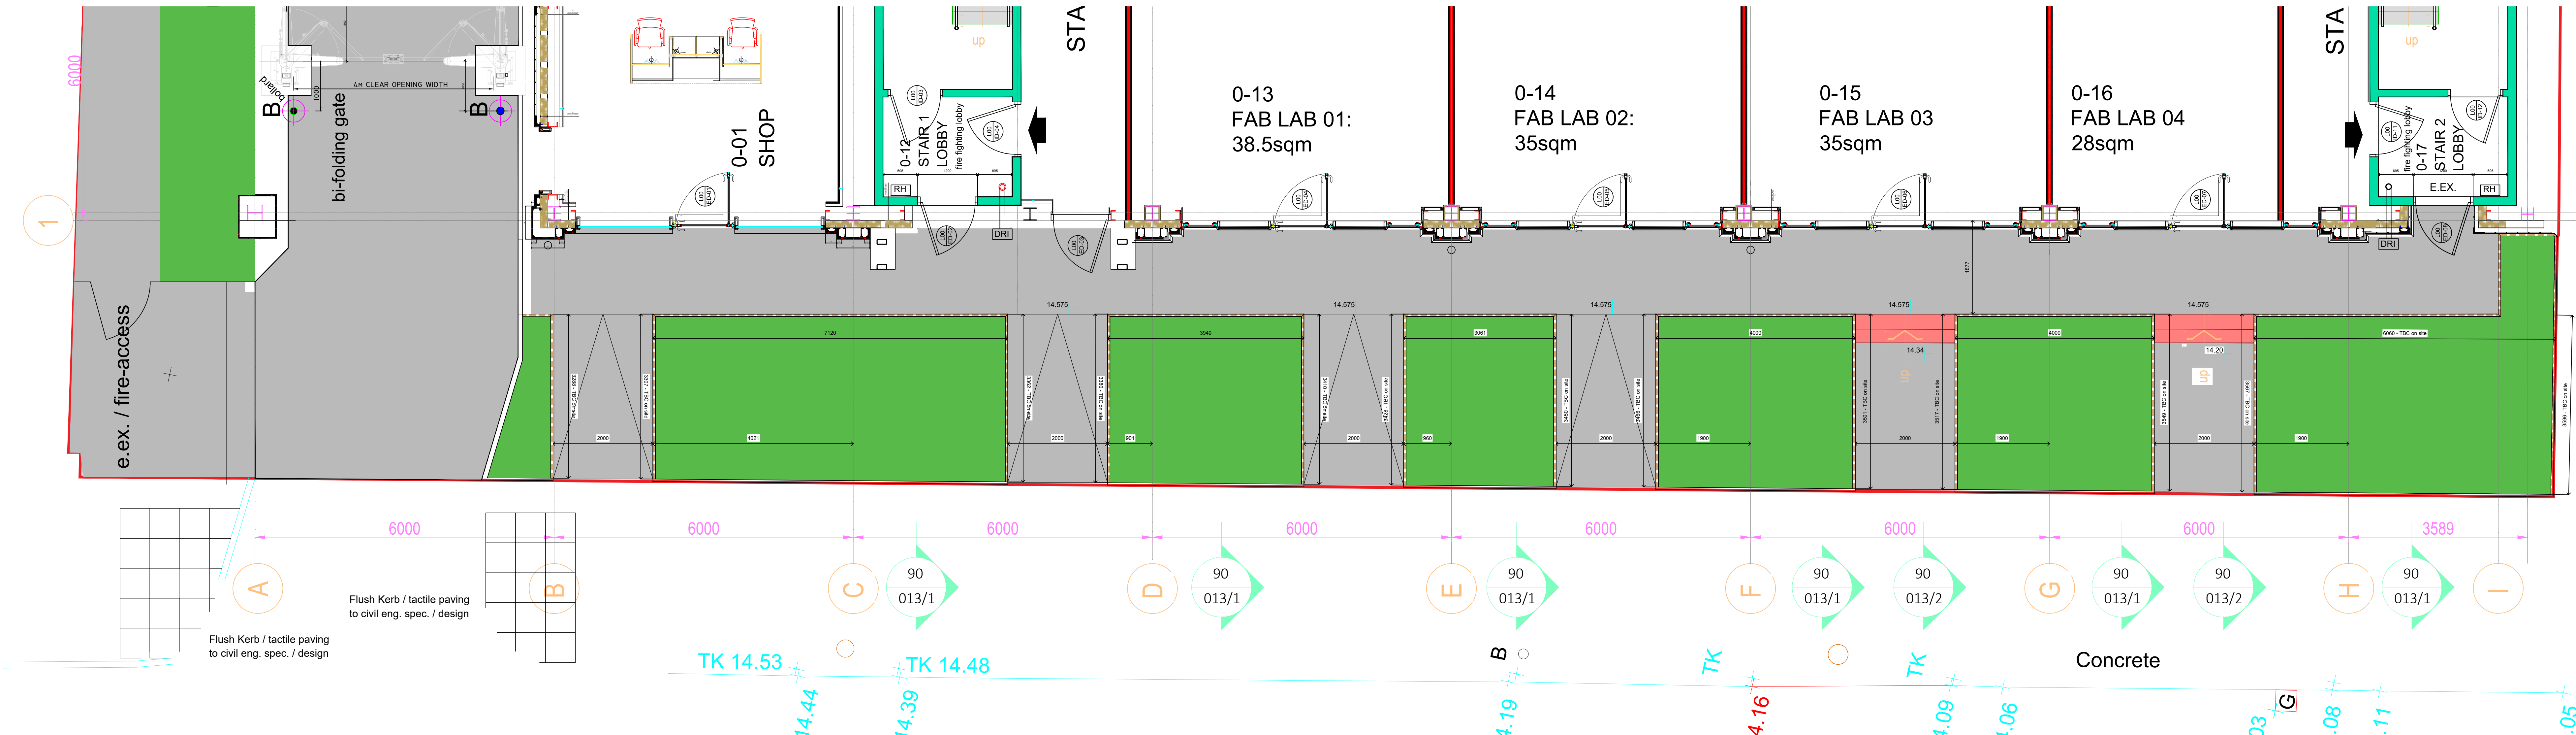

NOTES

ORIGINAL A0

All levels and dimensions to be checked on site prior to construction / fabrication; report discrepancies immediately. Do not scale dimensions from this drawings. This drawing is copyright protected.

REVISION

TIMBER EDGING:

150 x 50mm treated Larch s.w. secured to, 50 x 50 x 600mm treated s.w. pegs (@ 1000mm centres) with external grade annular screws

FOOTPATH Build-up:

40mm Porous Permeable Asphalt surface course to civil eng. spec. on 110mm Porous binder course to civil eng. spec. on Min. Type 1 sub-base to civil eng spec.

Soft Landscaping:

Refer to Landscape Architect Proposal

TENDER

SCALE DATE DRAWN CHECKED
1/5, 50 DEC. '25 DA AF

PROJECT
STOREX SELF STORAGE
30-48 Lawrence Road,
S. Tottenham, London N15 4EG

DRAWING
DETAIL: Soft landscaping
s.w. edging extent

FUSI ALLAN

info@fusiallan.com
www.fusiallan.com

DRAWING No.
25012_90_013