




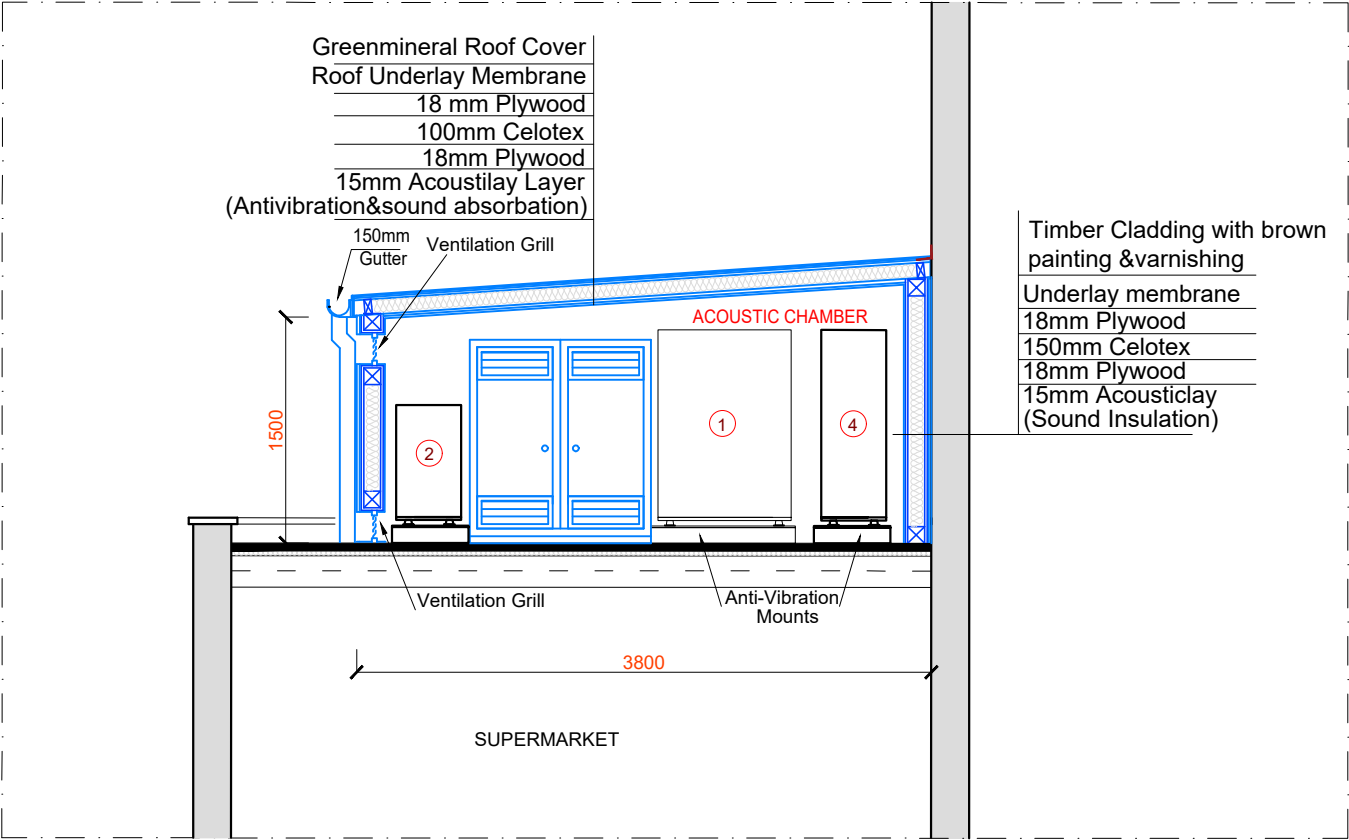

PROPOSED SECTION A-A
SCALE: 1/50 @A3

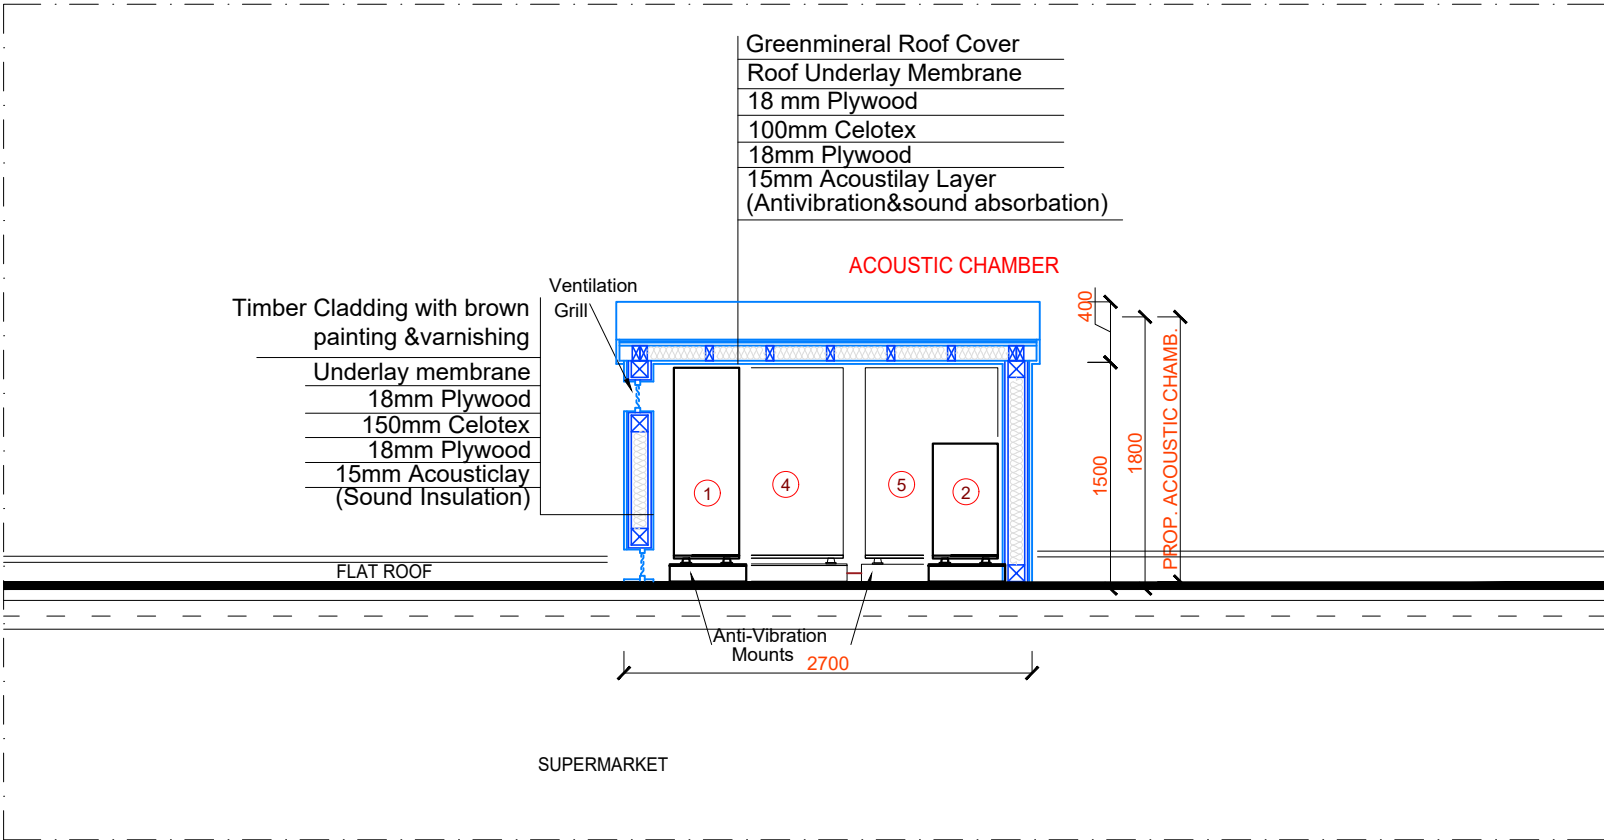

PROPOSED SECTION B-B
SCALE: 1/50 @A3

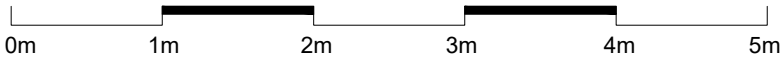

REV. C	JULY 2026	-ALTERATION TO PROPOSAL
REV. B	JULY 2026	-ALTERATION TO PROPOSAL
REV. A	MAY. 2026	-ALTERATION TO PROPOSAL

THE CONTENTS OF THIS PLAN INCLUDING THE PRINTED NOTES ARE COPYRIGHT AND REPRODUCTION IN WHOLE OR PART IS NOT PERMITTED WITHOUT PRIOR CONSENT OF ANVA ARCHITECTURAL, ENGINEERING AND LICENSING IN WRITING.

155 MOUNT PLEASANT ROAD
LONDON
N17 6JH

PROPOSED
-SECTION A-A
-SECTION B-B

SCALE: 1/50 @A3

REF. NO : 038.26/10

DATE: MAY 2026

DRG BY: O.UZUNKUYU

anva ltd
architectural, engineering
and licensing
P.O. BOX 1827
ILFORD. IG2 7WJ
TEL: 020 8586 4401 FAX: 020 8586 4401
MOBILE: 077 10942923 / 079 30407212
E-MAIL: info@a-anva.co.uk