Notes

ALL LEVELS ARE IN METRES DERIVED FROM GPS TRANSFORMATION OSGM15

THE CO-ORDINATES ARE DERIVED FROM THE ORDNANCE SURVEY ACTIVE STATION NETWORK OSTN15 (BASE STATION ST01)

sh	sill to head height
fs	floor to sill height
u/s	underside height
t/s	topside height
fb	floorboard direction
conc	concrete
rl	roof light
cup'd	cupboard
fp	fireplace
sd	sliding door
svp	soil and vent pipe
rwp	rain water pipe
©	carpet
3.17	room height
	roof slope
	radiator

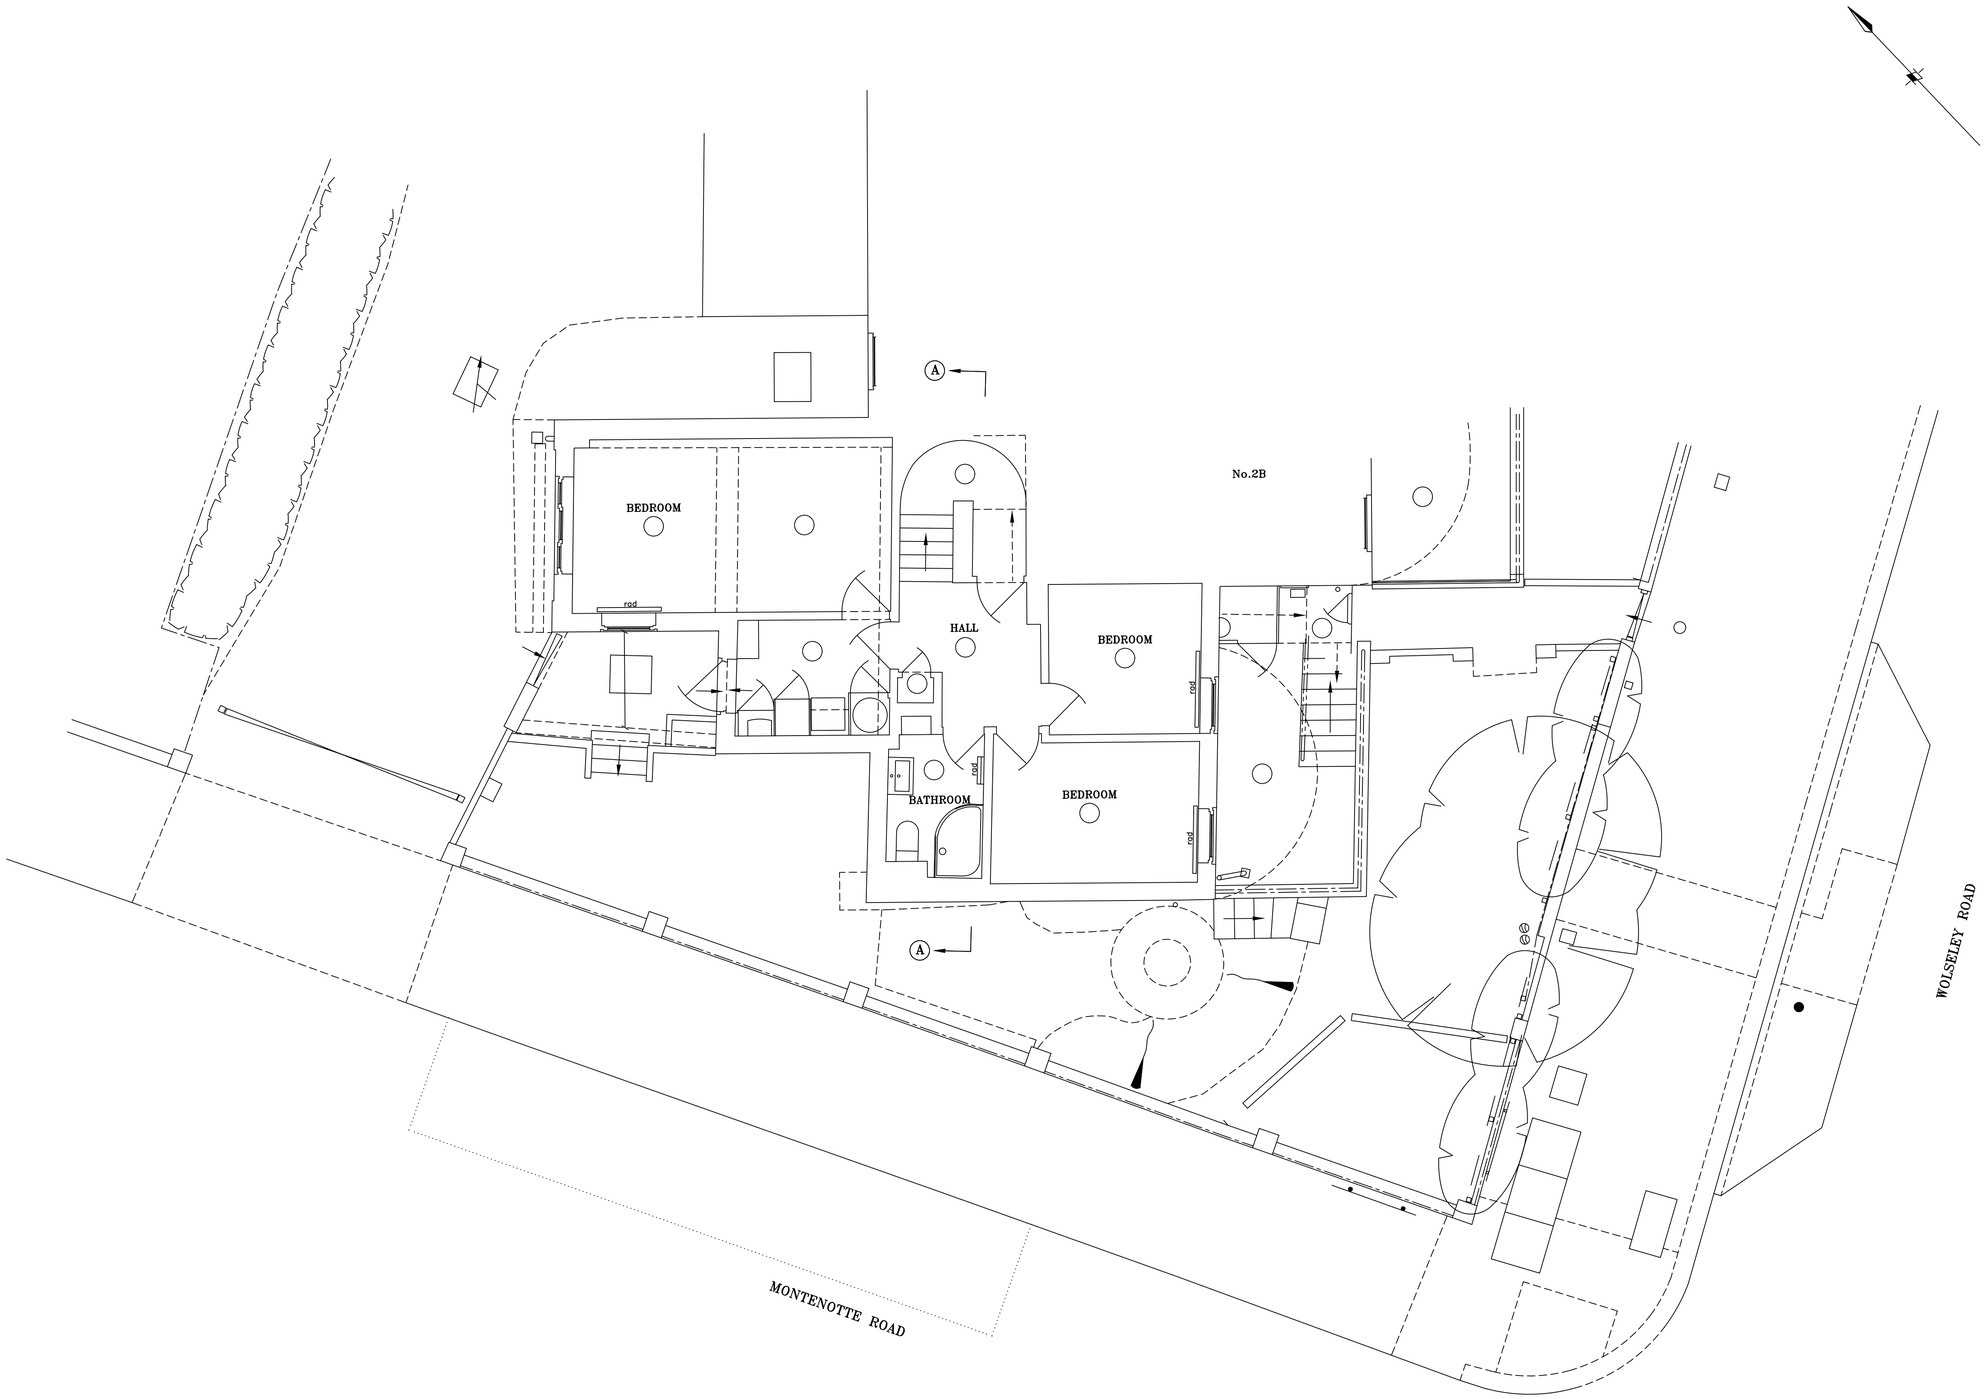

1.0 0.0 1.0 2.0 3.0 4.0 5.0 6.0 7.0

Scale = 1 : 50

LOCATION

No.2A WOLSELEY ROAD
LONDON
N8 8RP

CLIENT

TAREK & ALINA ZAMBARAKJI

title	dwg no.
EXISTING LOWER GROUND FLOOR PLAN	TA-003
scale	**date**
1/50	2ND JULY 2026

WHITEHALL DEVELOPMENTS