



NOTES


No change is proposed to the ground floor of the building and the hard and soft landscape of the site. The overall dimensions of the ground floor including doors and windows sizes and locations are to remain as per the approved application reference HGY/2023/2627 which are confirmed to be retained. It is also confirmed that no removal of any greenery, plants and trees are proposed in this variation of condition application reference HGY/2026/0264. Therefore, the existing landscape plan submitted as part of the planning application reference HGY/2023/2627 remains valid and a revised landscape plan is deemed not to be required since no changes to landscaping and no removal of plants and trees are proposed.

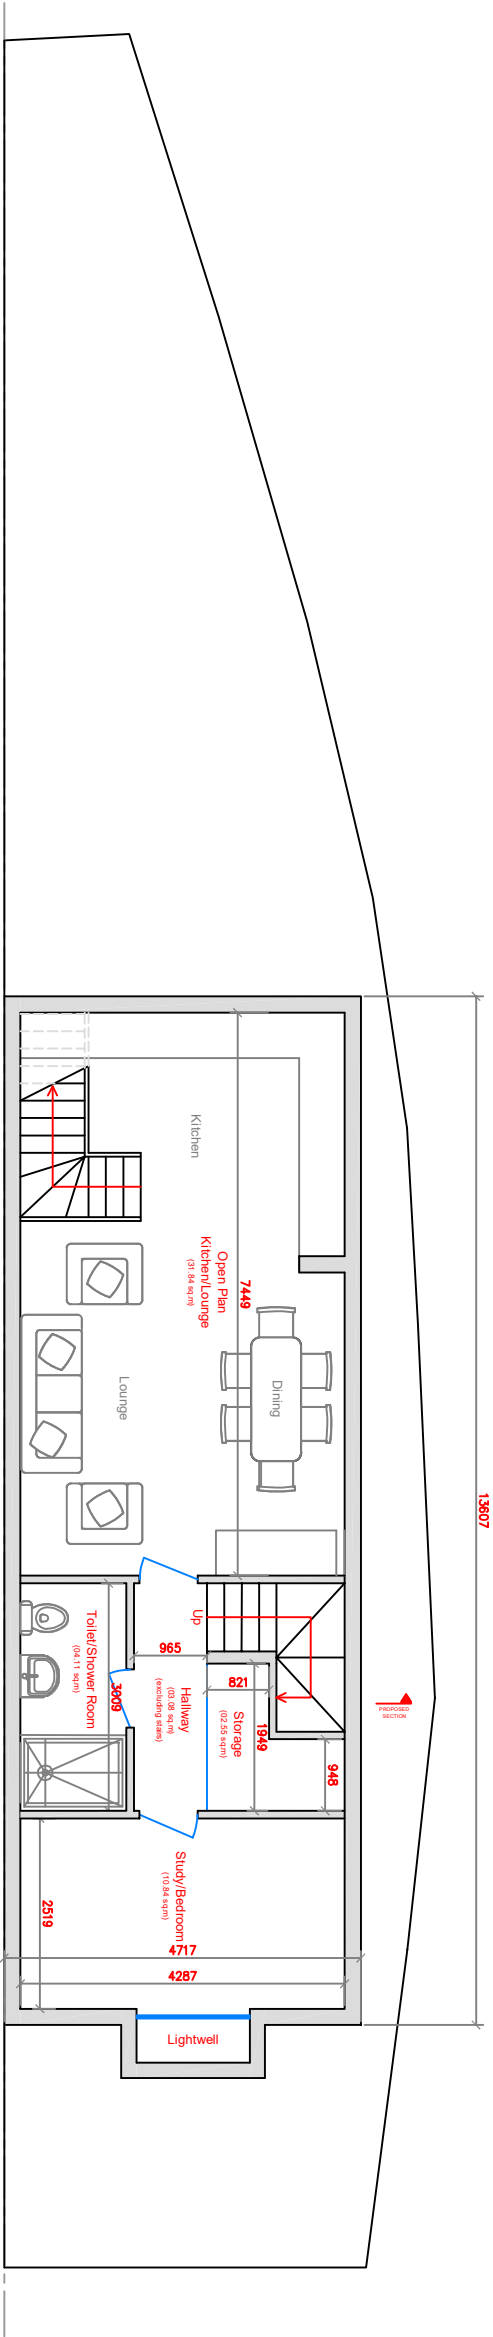

PROPOSED BASEMENT FLOOR

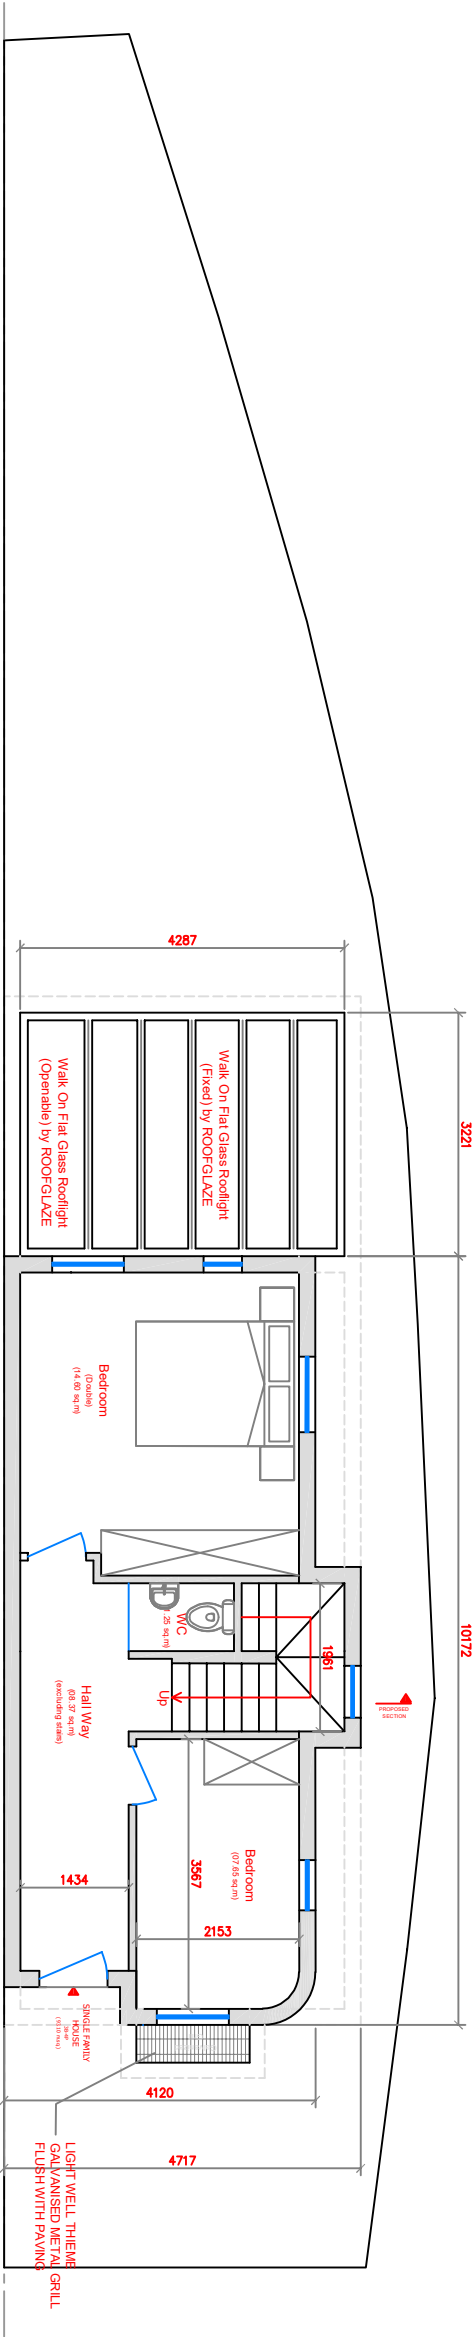

PROPOSED GROUND FLOOR

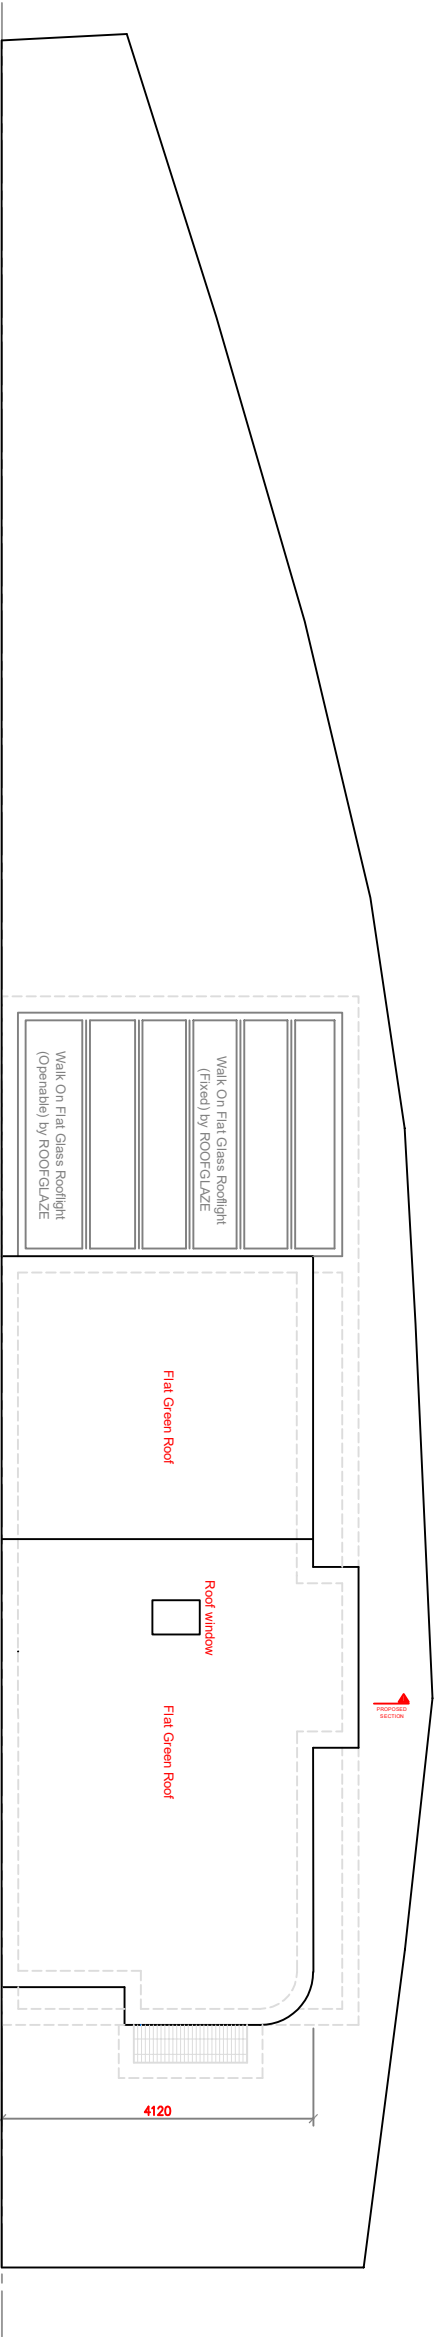

PROPOSED ROOF



175NL/ENG/P/01

Scale at A3 : 1:100

Dw	MEH	App	Rev B
Chk		Date	Date

Land Adj. to
175 Nightingale Lane
London N8 7LJ
Proposed Plans

eng consulting
CIVIL AND STRUCTURAL ENGINEERS

29 Howard Road
London NW2 6DS
T: 020 88308393
E: info@engconsulting.co.uk
W: www.engconsulting.co.uk