


70 Seymour Road Site/Block Plan

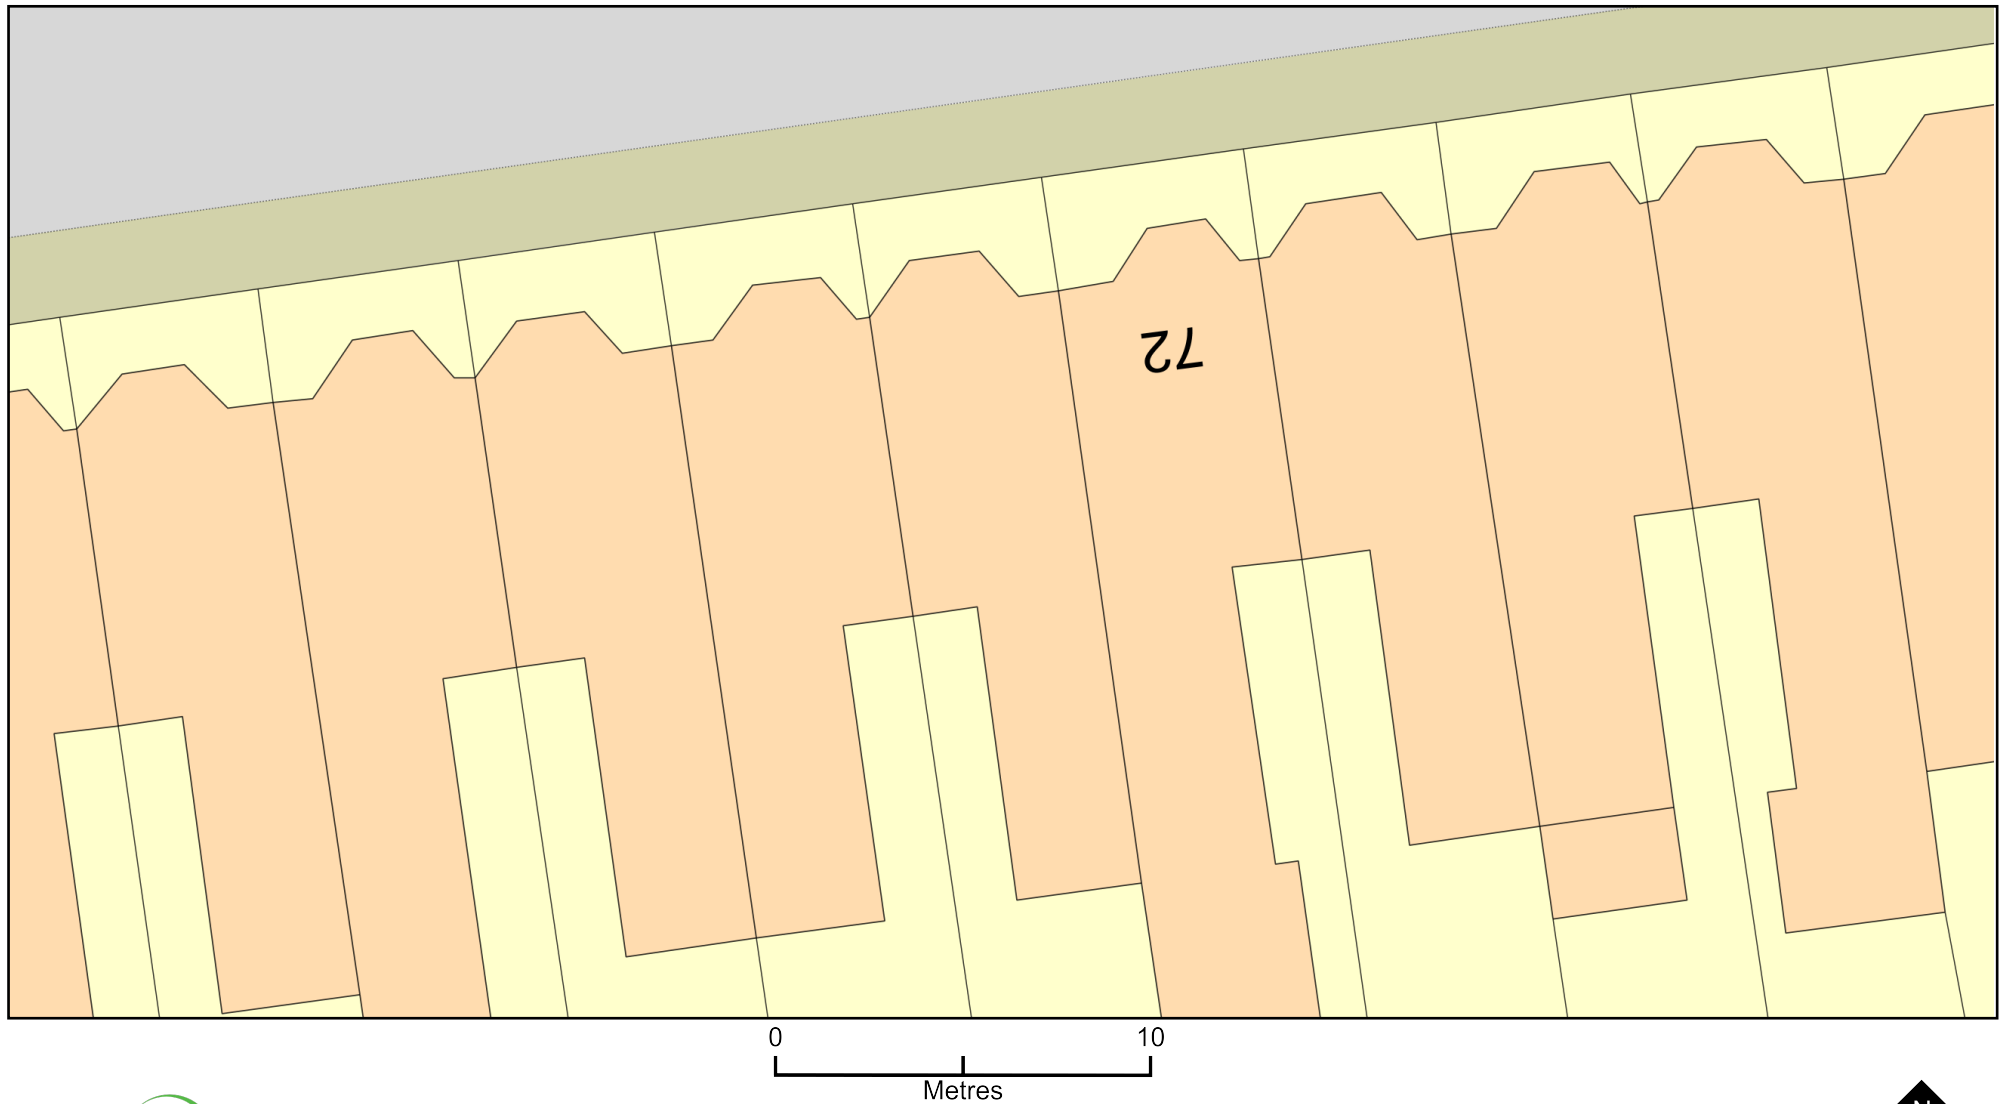

Plan Produced for: Rory Connor

Date Produced: 01 Aug 2026

Plan Reference Number: TQRQM26213105823491

Scale: 1:200 @ A4

© Crown copyright and database rights 2025 OS 100042766