

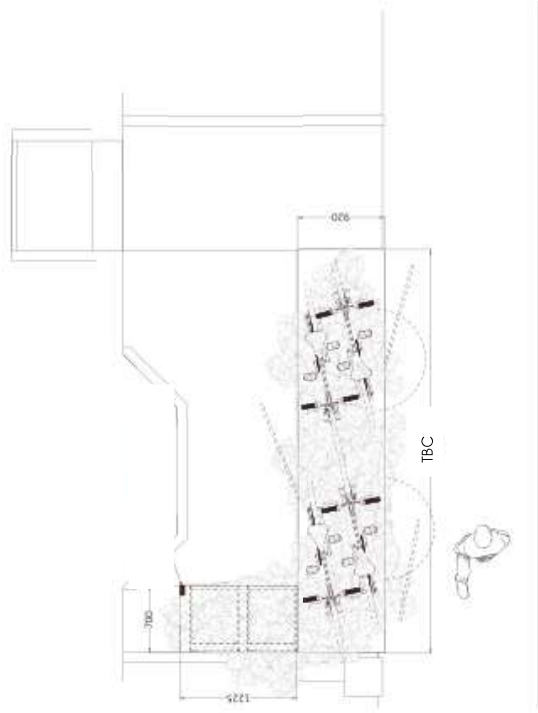



Design Concept

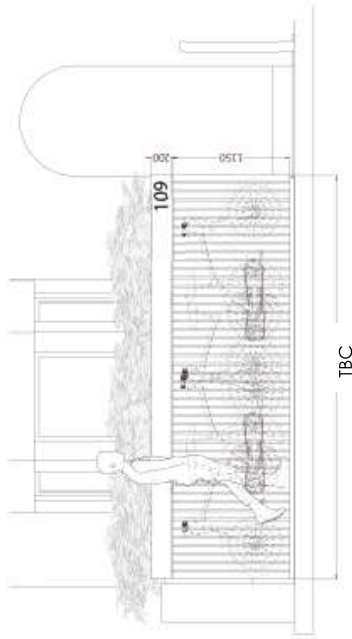

01 Plan view

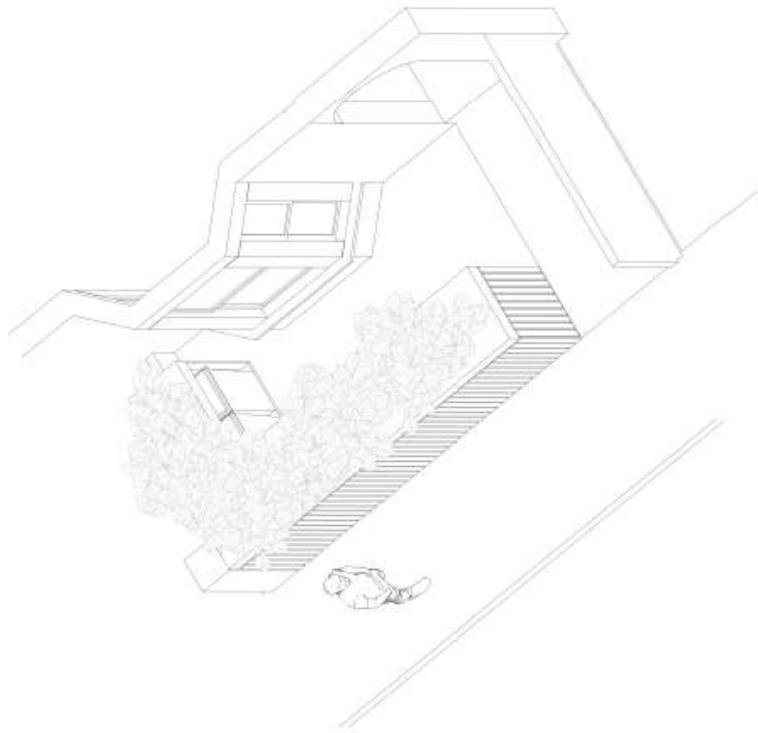

02 Elevation View

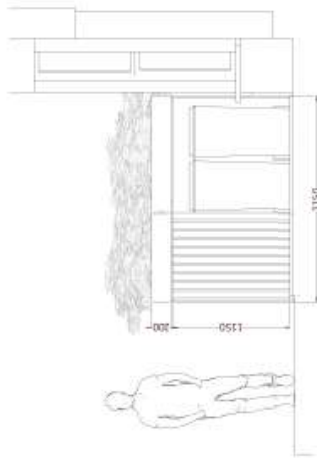

03 Elevation

REV	DATE	BY	COMMENTS
1	08/10/2024	LHE	Initial Design

Rev: 08/10/2024
Scale: 1:50
Drawn by: LHE

00BB CONCEPT

00BB-GA100-01

For **BikeBox** Works Ltd, 124 Durrington Road, Lutterham, Kent, UK. ES 19H. T: 01590832262 E: laurence@bikedesign-works.co.uk

Concept