


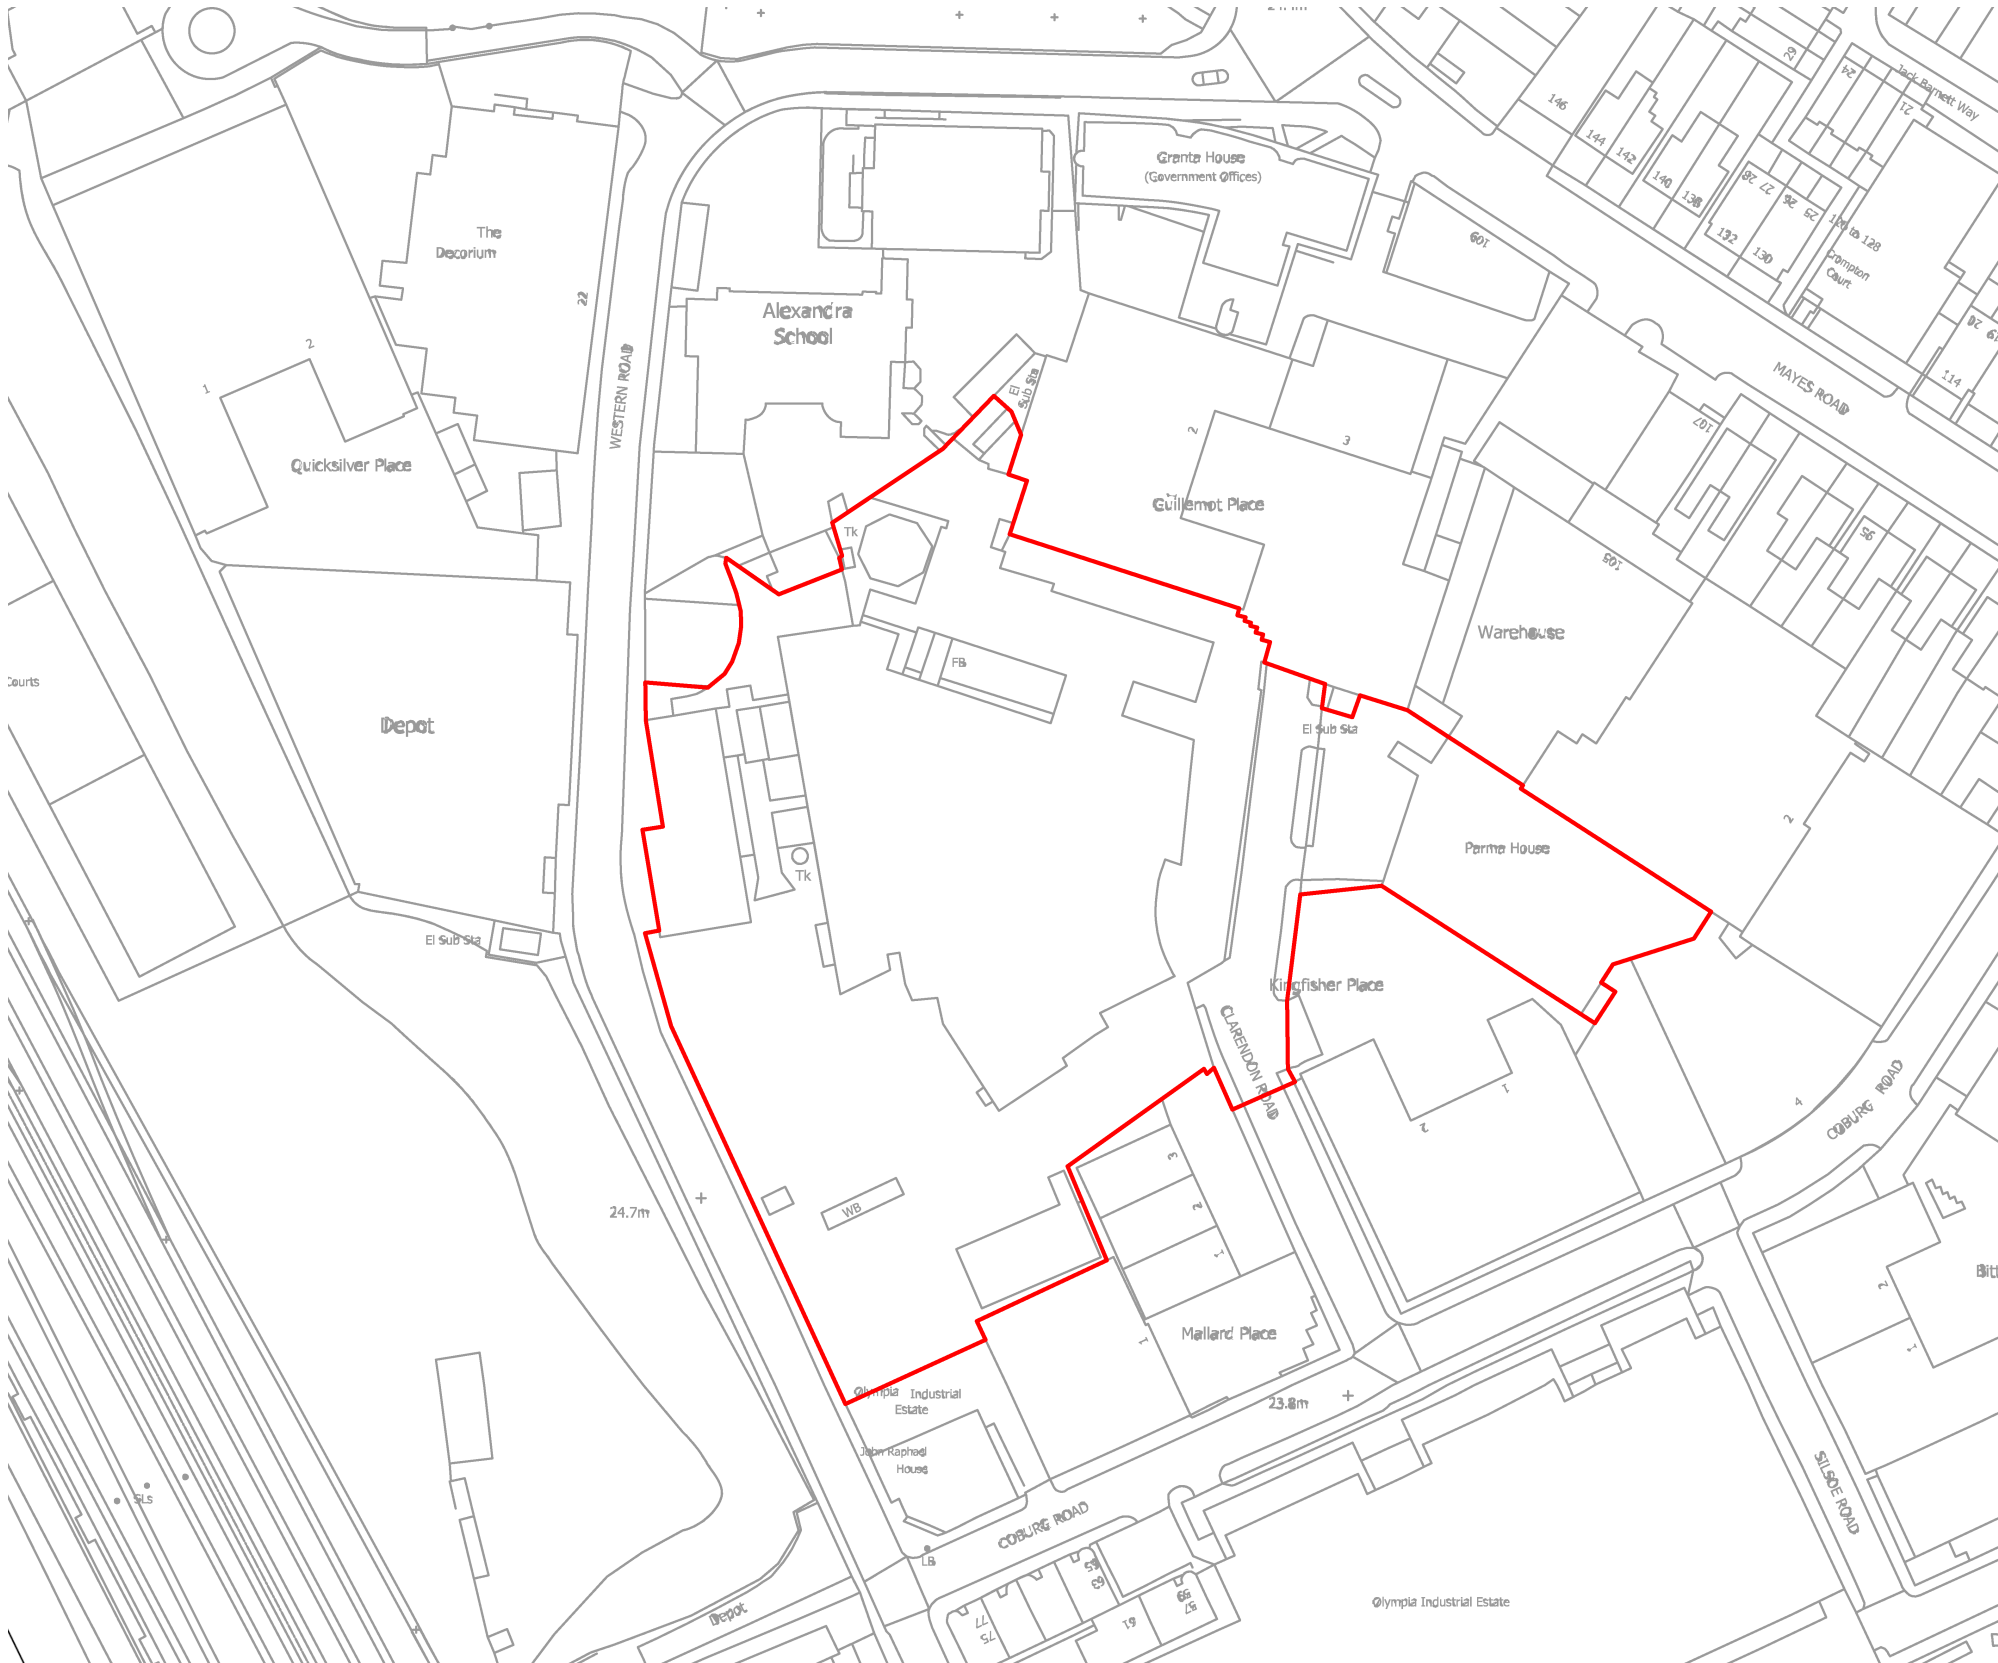

SITE LOCATION PLAN
1 : 1250

REVISION	DATE	DESCRIPTION
----------	------	-------------



PROJECT ADDRESS
BLOCK E1 – LAND AT THE CHOCOLATE FACTORY

PROJECT NAME
PROPOSED NEW BUILD MIXED-USE DEVELOPMENT

SCALE
1 : 1250

STATUS
PRELIMINARY

WA022 / -AR-DR-PR01-XX-1002_A1 : SITE LOCATION PLAN

DO NOT SCALE FROM THIS DRAWING. ALL DIMENSIONS ARE TO BE VERIFIED ON SITE. ANY DISCREPANCIES OR OMISSIONS MUST BE REPORTED TO THE DESIGNER PRIOR TO THE COMMENCEMENT OF ANY WORKS OR FABRICATION.

PRELIMINARY DESIGN NOTE
THESE DRAWINGS ARE ISSUED FOR COORDINATION AND REVIEW ONLY. NOT TO BE USED FOR CONSTRUCTION, FABRICATION, OR MANUFACTURING PURPOSES.

