
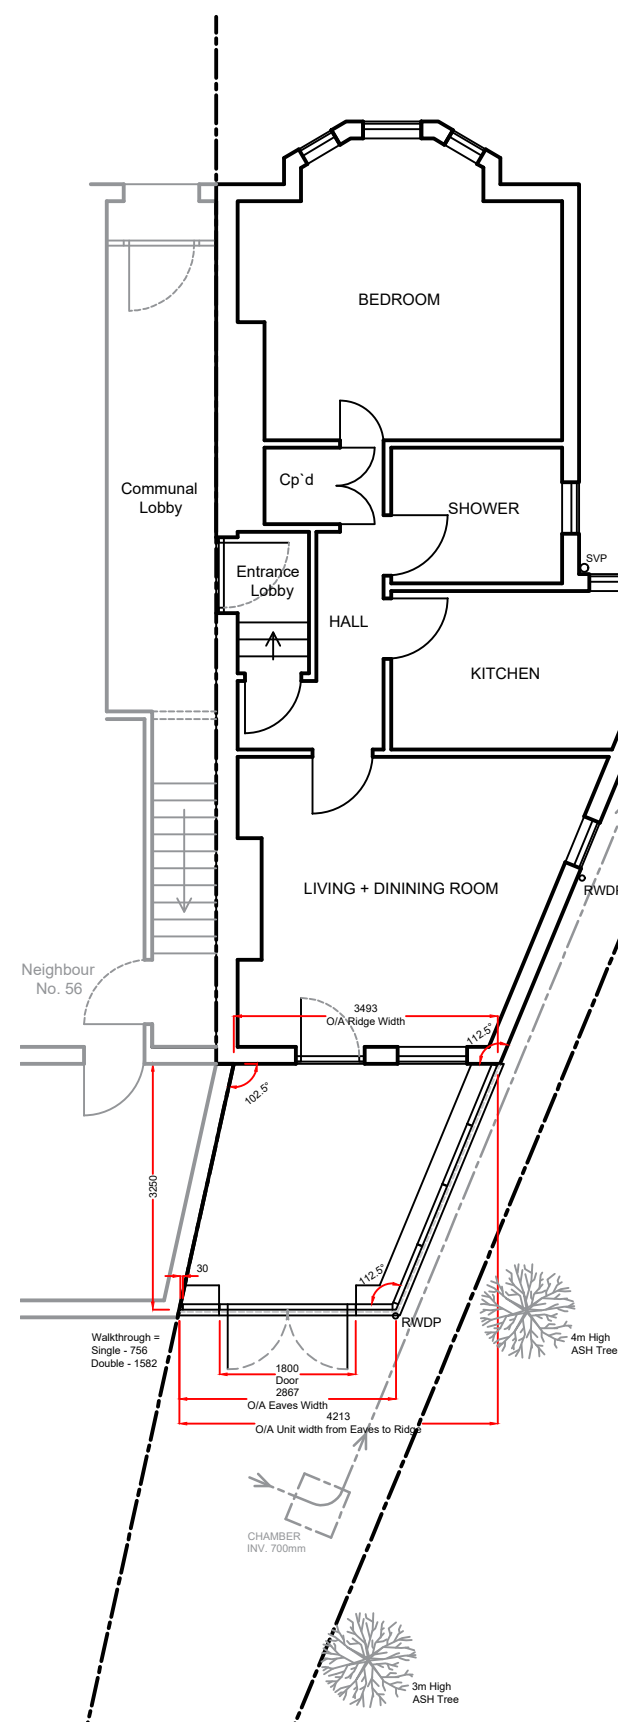


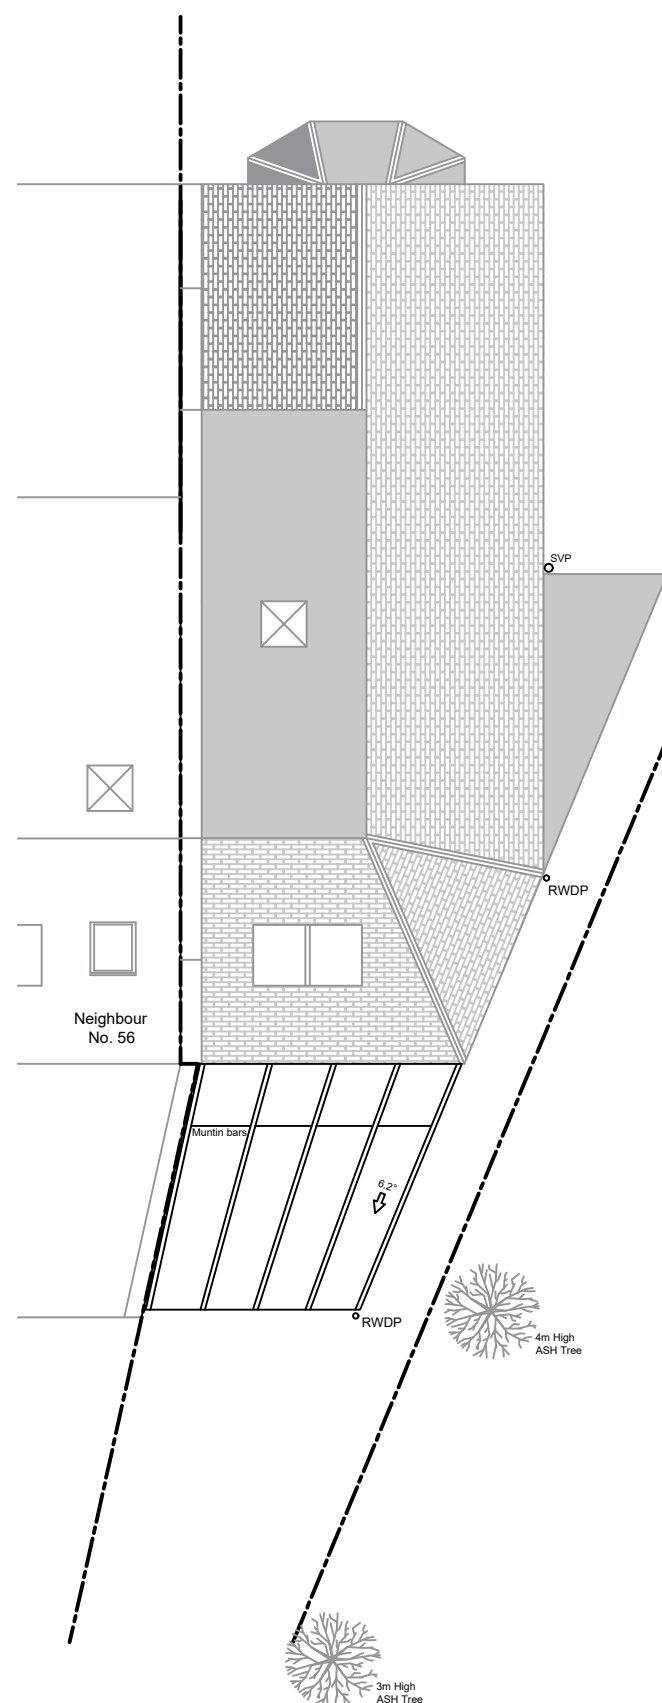

Product Specification:

Roof:
Roof Type: **Aluminium Rafter with PVCu Capping**
Roof Glazing: Solaroof Glass
Obscure Glass: N/A
Roof external colour: **Sage Green**
Roof Internal colour: **WHITE**

Frames/Doors:
Frame type: **High Impact PVCu Mainframe**
External Colour : **Sage Green**
Internal Colour : **WHITE**

Rev.	Date	Description	Initial



TELEPHONE: 0800 093 301

V04 September 2024

Drawing title: **Proposed Plan and Elevations**

Contract No. : 900-18948

Page 3 of 4

Proposed: **PVCu Conservatory**
At: **58 BLYTHWOOD ROAD**
LONDON
N4 4EX

Drawers initials: SDr

Scale :	1:100
---------	--------------

Date:	27/07/26
-------	----------

Notes:

All glazing to be toughened glass.
Existing physical barrier to remain
These drawings are the property of Anglian Home Improvements and must not be used, distributed, loaned or copied without the express permission of Anglian Home Improvements.
All dimensions are in millimetres (mm) unless noted otherwise.
Do not use for base laying purposes
Produced on A3 paper

Roof Layout

Plan Layout