




NATIONAL
MAP CENTRE

BLOCK PLAN

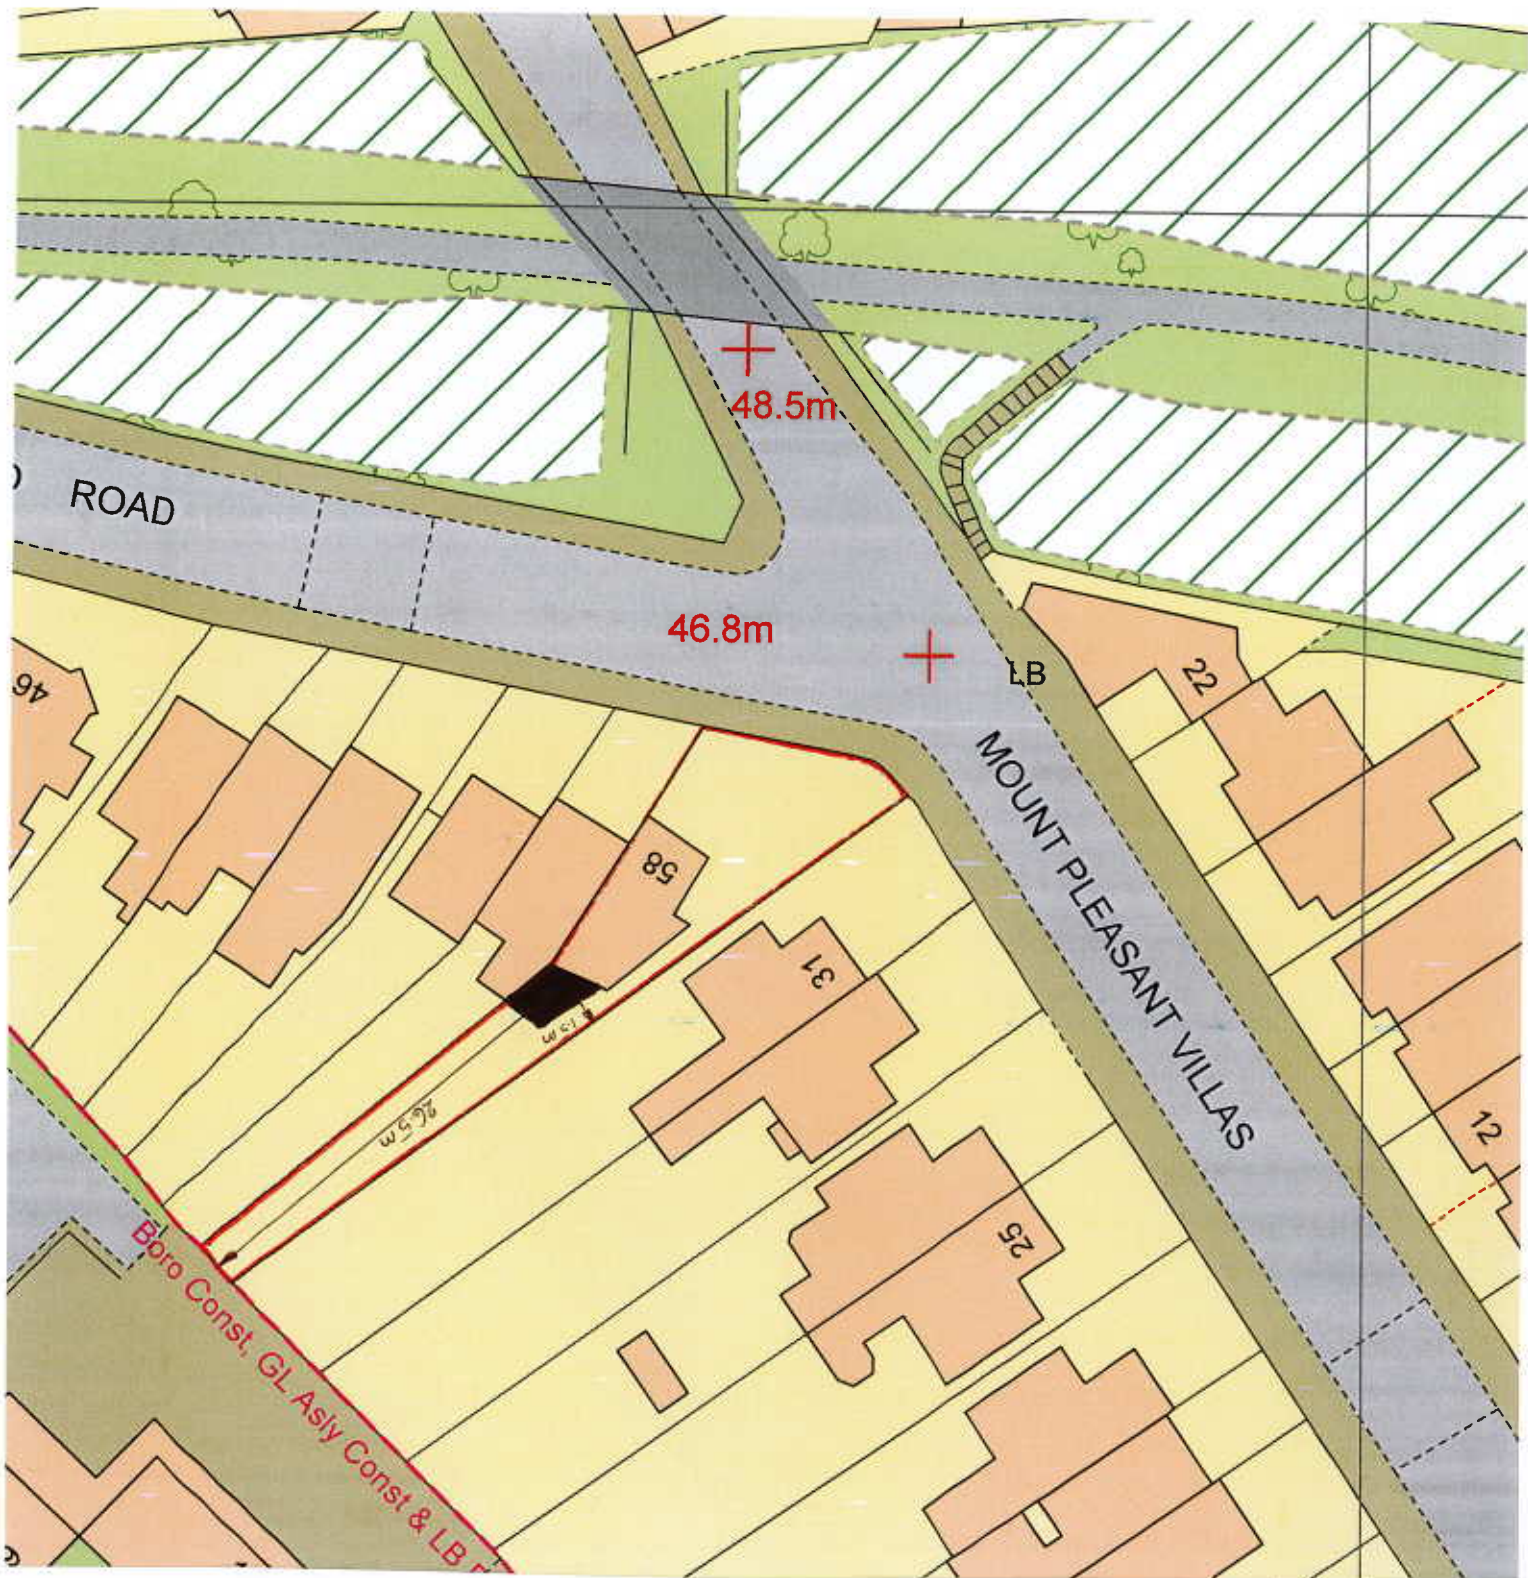

Os Licence number AC0000815374
Our Reference 900/18948

SCALE 1:500



Site Address

Grand floor flat
58 Blythwood Road
London
NR4 4EX