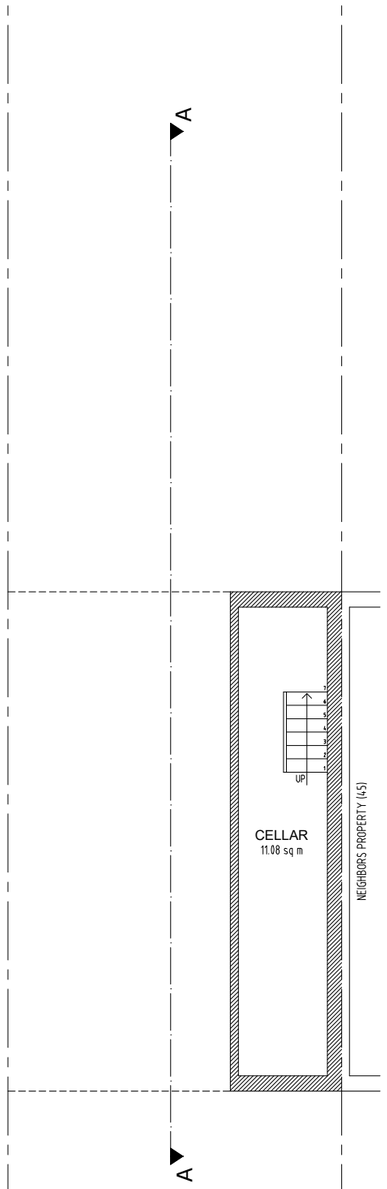

Existing Basement Floor
Scale 1:100

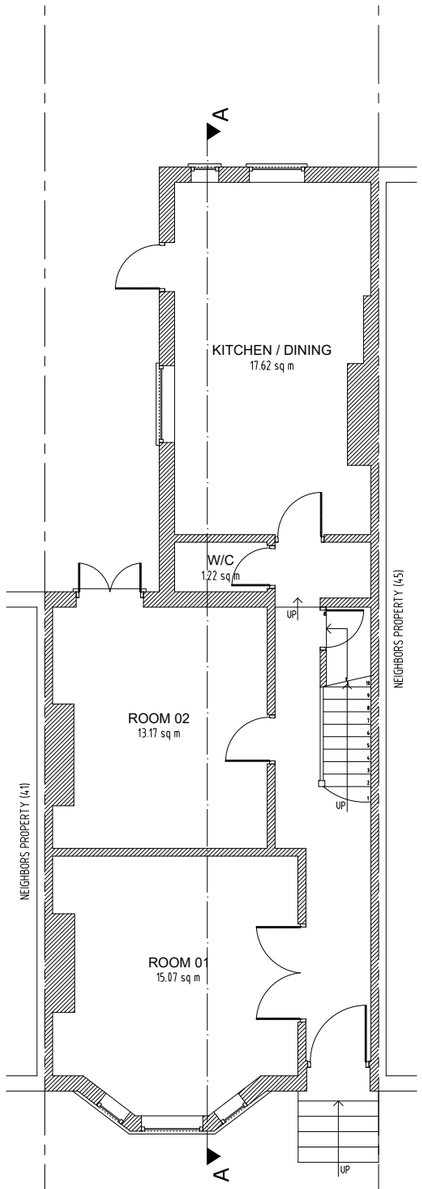

Existing Ground Floor
Scale 1:100

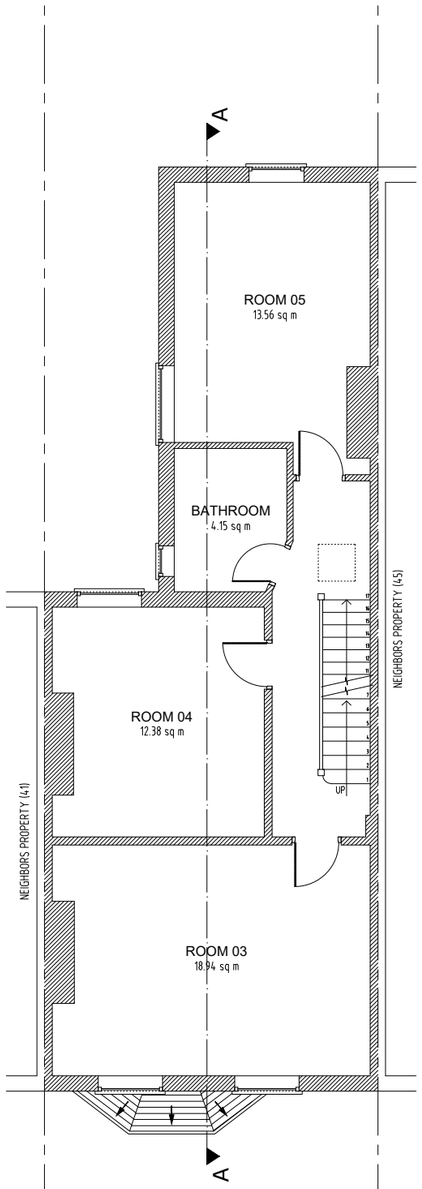

Existing First Floor
Scale 1:100

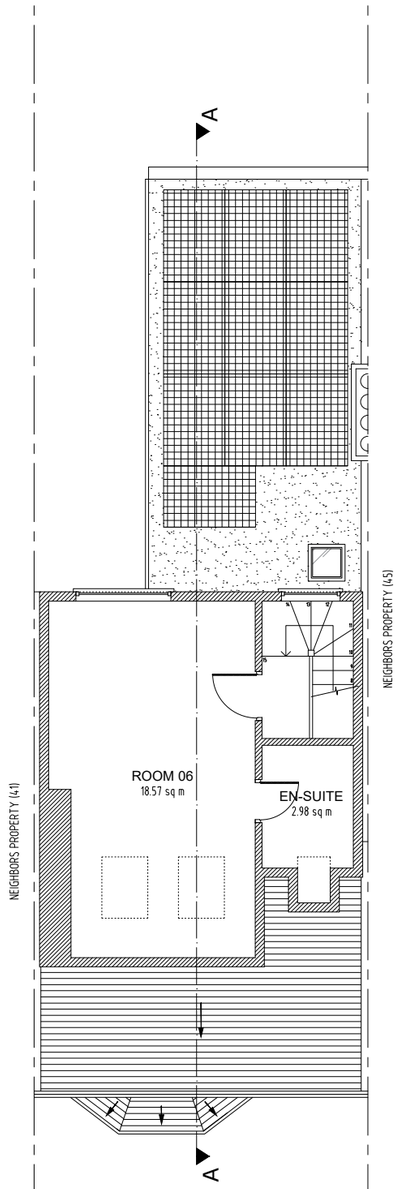

Existing Loft Floor
Scale 1:100

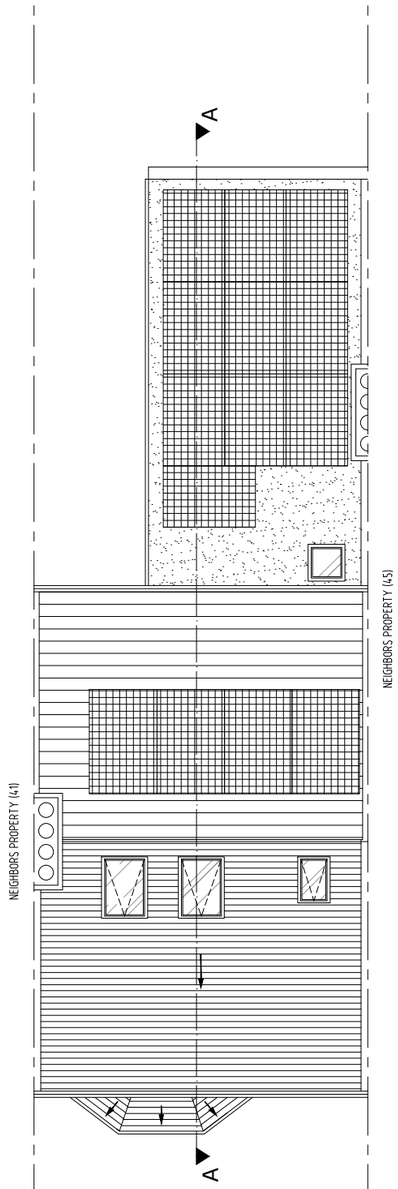

Existing Roof Plan
Scale 1:100

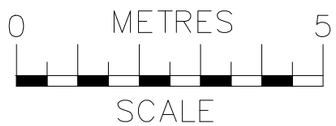

ajs Planning
info@ajsplanning.co.uk
020 81501820

NOTES
The contractors are to check all the dimensions, levels,drain runs and general condition of the site before works commence.

All works are to be carried out in accordance with current Building Regulations, British Standards, Code of Practice and Local Authority Requirements.

Project:
43 Daleview Road,
London N15 6PL

Title: Existing Floor Plans
Basement, Ground; First; Loft And Roof

Date:	Scale:
13.07.26	1:100 @ A3

Dwg. No.	Rev:
DR.43.EX.101	0

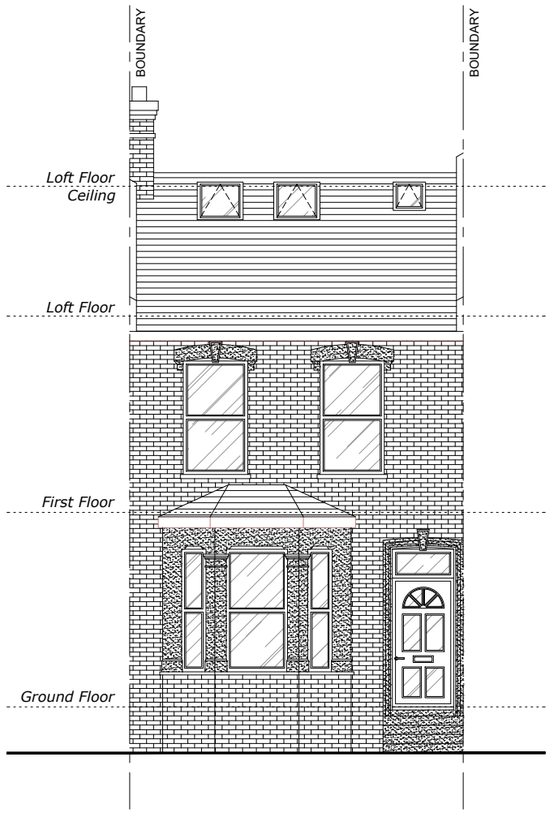

Existing Front Elevation

Scale 1:100

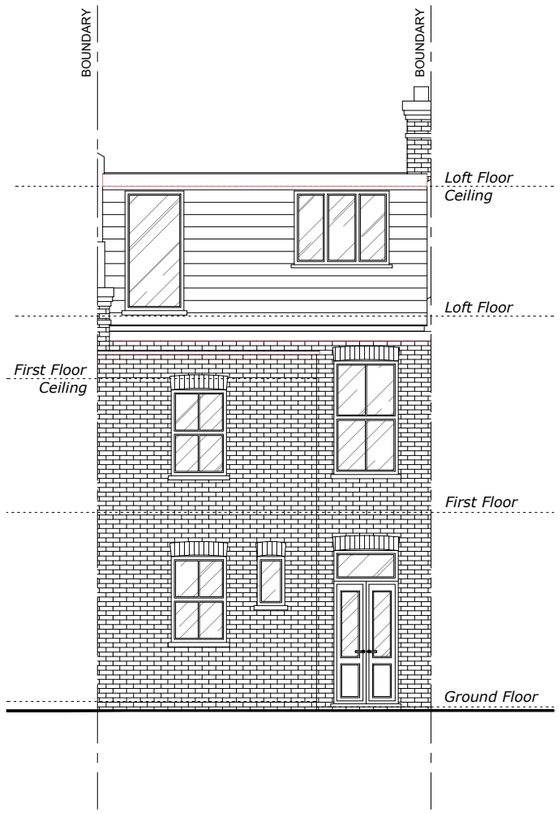

Existing Rear Elevation

Scale 1:100

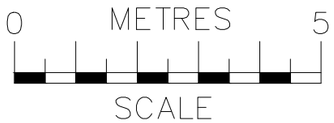

ajs Planning
info@ajsplanning.co.uk
020 81501820

NOTES
The contractors are to check all the dimensions, levels,drain runs and general condition of the site before works commence.

All works are to be carried out in accordance with current Building Regulations, British Standards, Code of Practice and Local Authority Requirements.

Project:
43 Daleview Road,
London N15 6PL

Title: Existing
Front & Rear Elevations

Date:	Scale:
13.07.26	1:100 @ A3

Dwg. No.	Rev:
DR.43.EX.102	0

Existing Side 1 Elevation
Scale 1:100

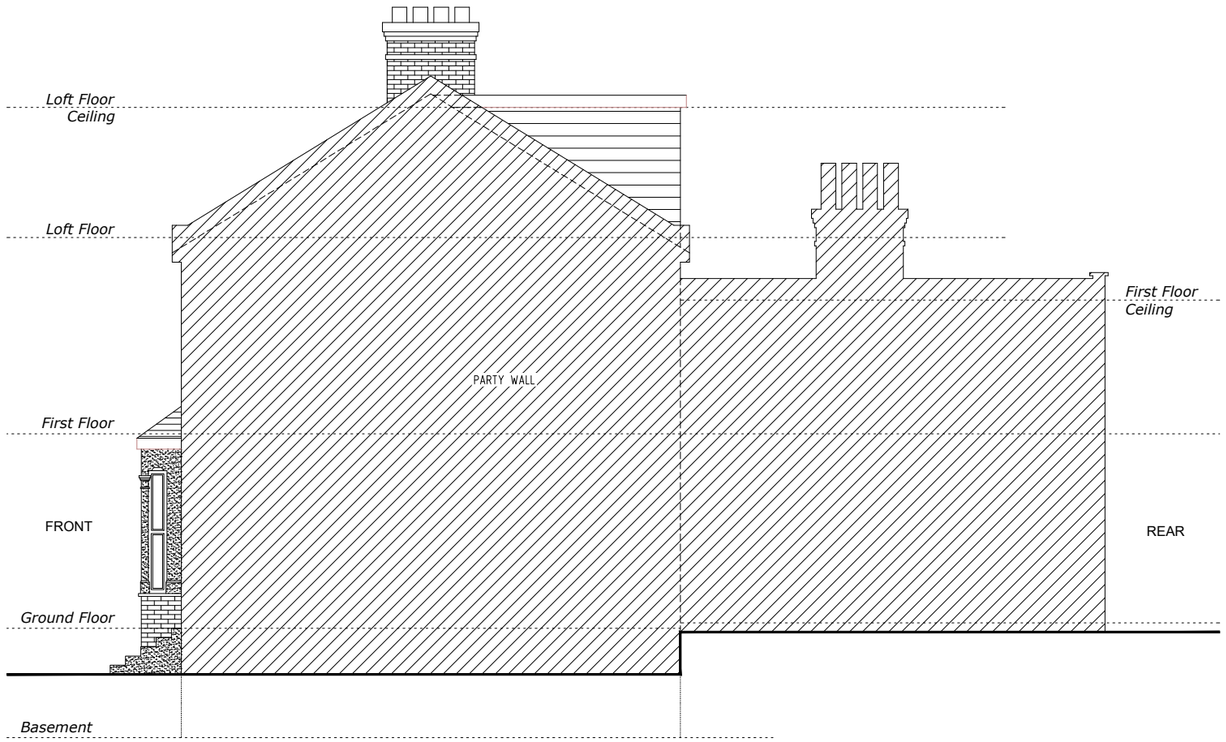

Existing Side 2 Elevation
Scale 1:100

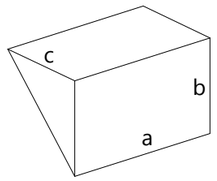

VOLUME OF BACK DORMER PROJECTION = $\frac{1}{2}$x(width x height x depth)
Volume of Back Dormer Projection = $\frac{1}{2}$x(axbxc)
= $\frac{1}{2}$x(5.27x2.48x4.04)

Volume of Back Dormer Projection = 26.40 m^3

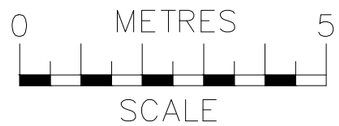

ajs Planning
info@ajsplanning.co.uk
020 81501820

NOTES
The contractors are to check all the dimensions, levels,drain runs and general condition of the site before works commence.

All works are to be carried out in accordance with current Building Regulations, British Standards, Code of Practice and Local Authority Requirements.

Project:
43 Daleview Road,
London N15 6PL

Title: Existing
Side Elevations (1 & 2)

Date: 13.07.26
Scale: 1:100 @ A3

Dwg. No. DR.43.EX.103
Rev: 0

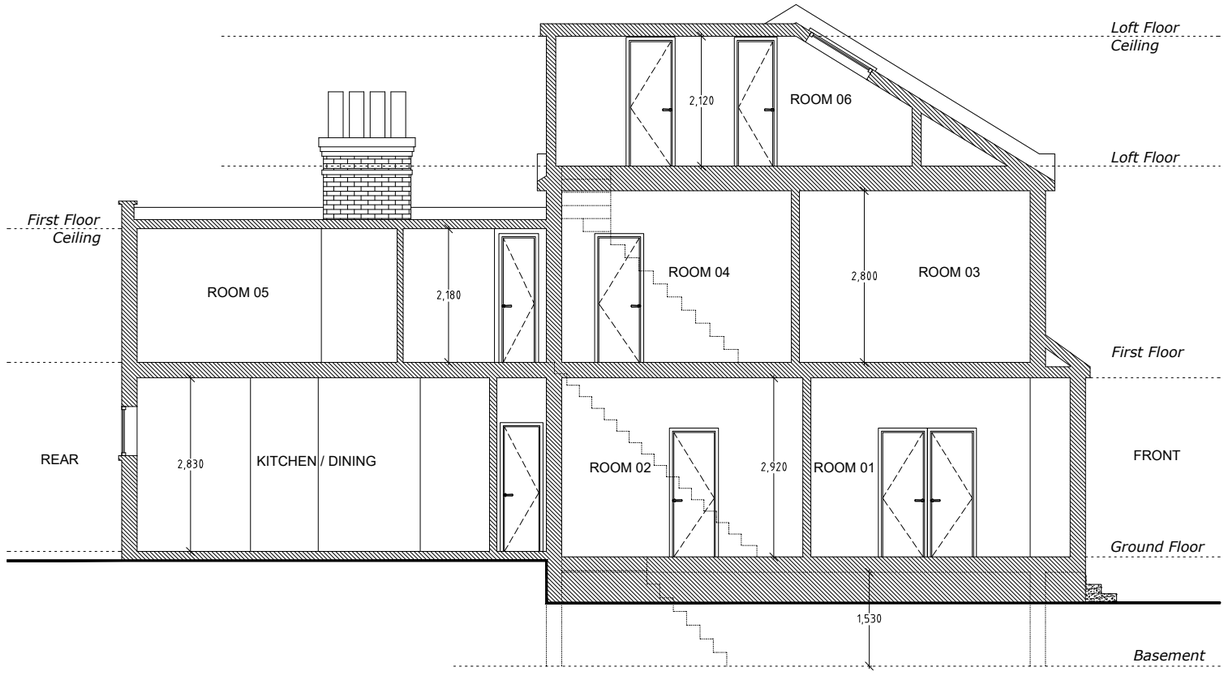

Existing Section A-A

Scale 1:100

0 METRES 5

SCALE

ajs Planning

info@ajsplanning.co.uk

020 81501820

NOTES

The contractors are to check all the dimensions, levels,drain runs and general condition of the site before works commence.

All works are to be carried out in accordance with current Building Regulations, British Standards, Code of Practice and Local Authority Requirements.

Project:

43 Daleview Road,
London N15 6PL

Title: Existing *Section A-A*

Date: 13.07.26

Scale: 1:100 @ A3

Dwg. No. DR.43.EX.104

Rev: 0