



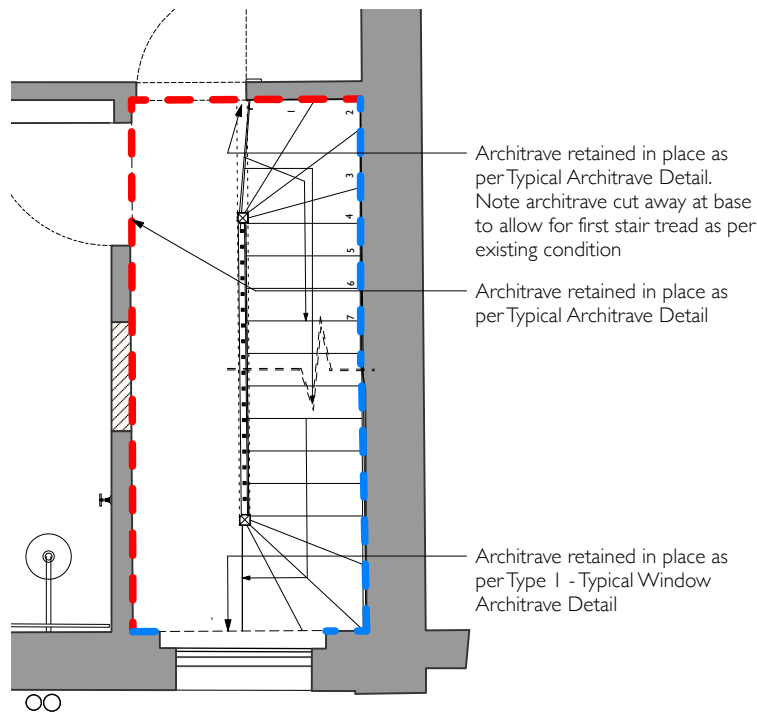

13 First Floor
Scale: 1:50

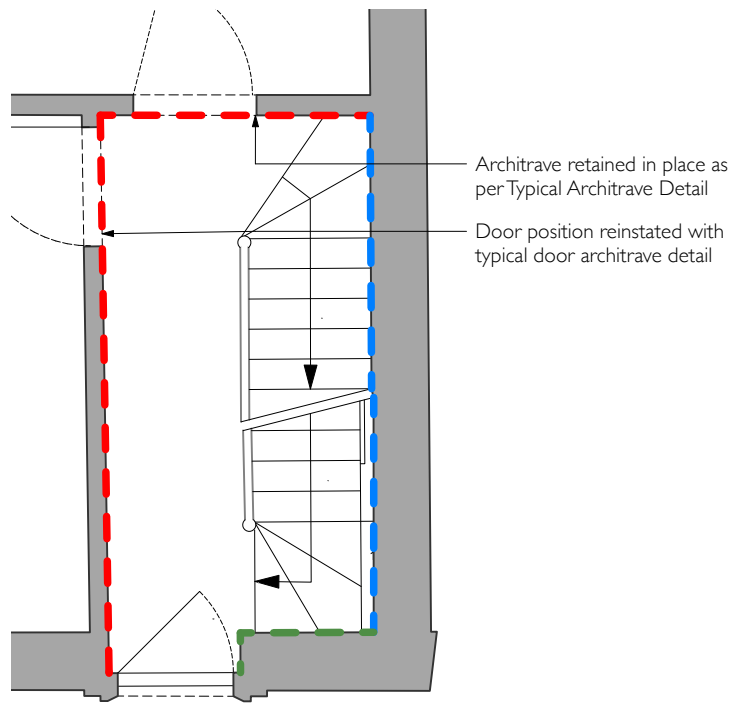

1 Ground Floor
Scale: 1:50

- Masonry: taken back to brick
- Masonry: lime plaster retained - re-skim
- Stud wall: taken back to stud
- Stud wall: laths retained




First floor hallway party wall



Existing thinner plaster to party wall to be removed back to brick and finished with new lime plaster

Plasterboarded walls stripped back to stud (no existing lath and plaster behind)

Existing dado rail to be removed and replaced following lime plastering

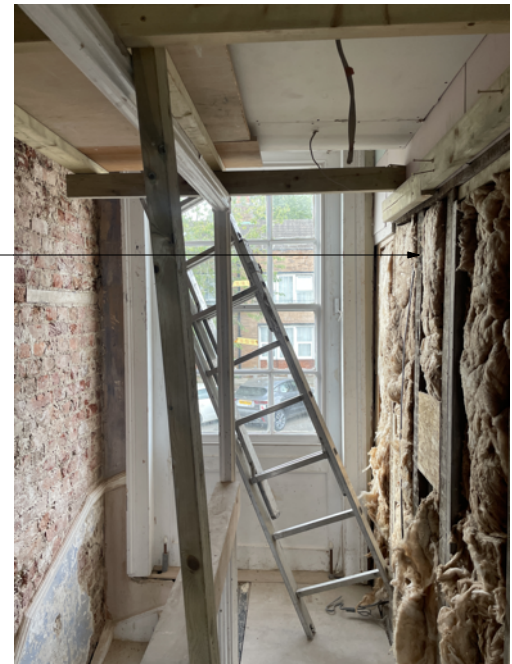

First floor hallway



Existing thinner plaster to party wall to be removed back to brick and finished with new lime plaster

Soffits to be taken back to stud and re-finished with new lath and plaster ceilings

Plasterboarded walls stripped back to stud (no existing lath and plaster behind)

Gypsum plaster direct to brick to be removed back to brick and re-finished in lime plaster

Ground floor hallway



Ground floor hallway



GENERAL NOTES

- Drawings to be read in conjunction with all other Architect's information, specifications and information from Structural Engineer and other Consultants.
- All operatives onsite to be aware of house Listing status and all original features throughout entire house to be protected/untouched throughout building works. Contractor responsible for care and protection of all listed elements throughout building works.
- All work to comply with current Building Regulations.
- Contractor to check all site dimensions prior to commencement to installation onsite and not to scale from this drawing unless scale bar provided.
- Contractor to refer all discrepancies to Architect.
- Copyright: All rights reserved. This drawing must not be reproduced without permission.

REV.	DATE	DESCRIPTION	CHK

NOTES

RETROUVIUS

2A Ravensworth Road | London
NW10 5NR | +44(0)20 8960 8676
projectenquires@retrovi.us

Project no: **192**
Project name: **SOUTHWOOD LANE**
Drawing title: **Strip Out - Ground and First Floor Hall**

Drawing no: **192-DET-102**
Date: **07/08/2026**

Rev: **First Issue**
Drawn by: **GF** Checked by: **JF**