




1 Staircase Section Detail
Scale: 1:50

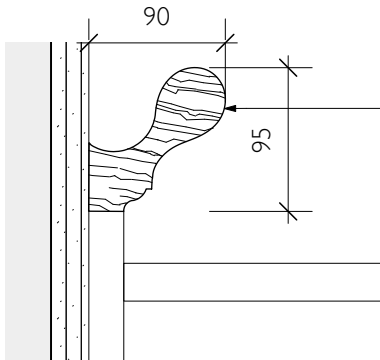

6 Staircase Section Detail
Scale: 1:5

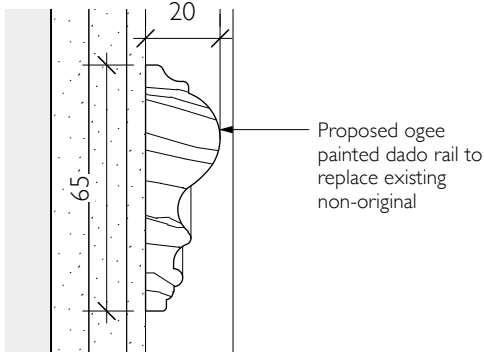

5 Staircase Section Detail
Scale: Half Actual Size

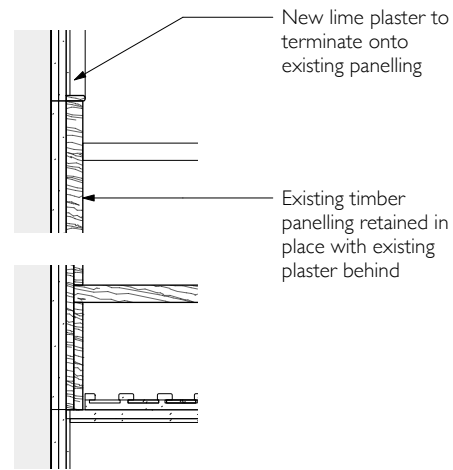


4 Staircase Section Detail
Scale: 1:10



Existing dado rail on Ground to 1st Stair



Existing panelling to LGF stair

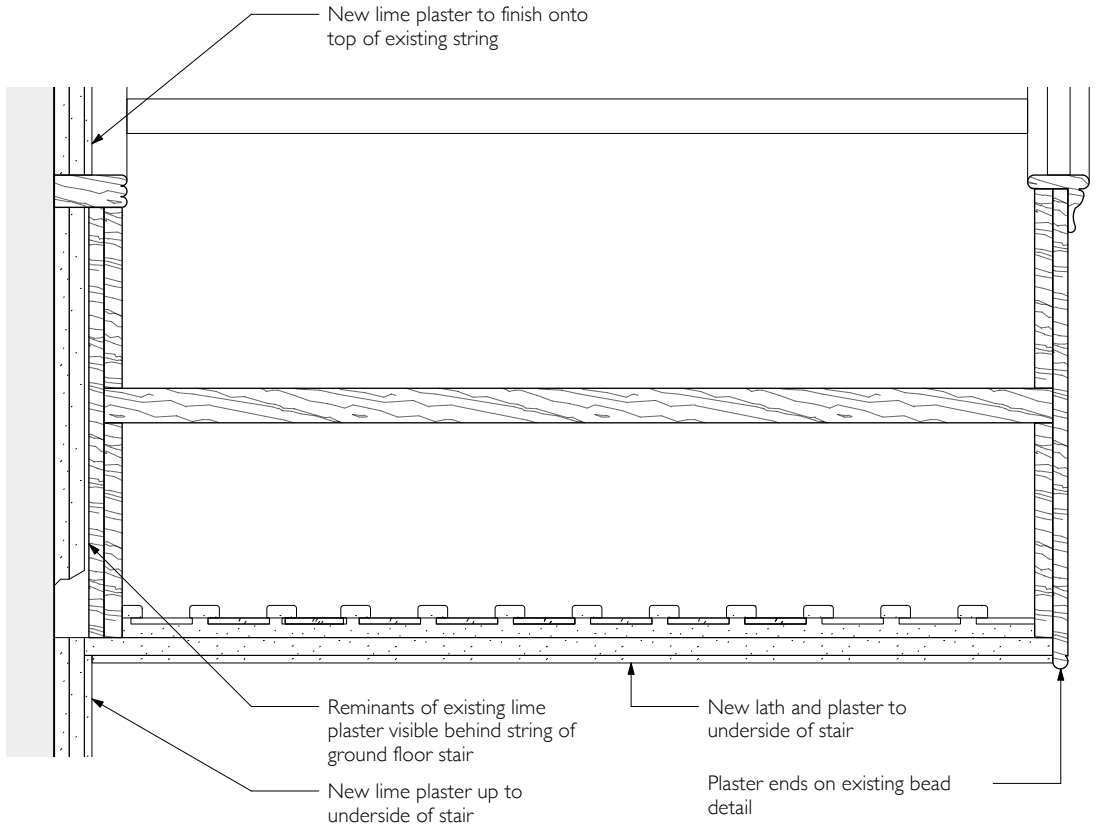

8 Staircase Section Detail
Scale: 1:5



Existing ground to 1st floor stair string



Underside of existing ground to 1st floor stair

GENERAL NOTES
1. Drawings to be read in conjunction with all other Architect's information, specifications and information from Structural Engineer and other Consultants.
2. All operatives onsite to be aware of house Listing status and all original features throughout entire house to be protected/untouched throughout building works. Contractor responsible for care and protection of all listed elements throughout building works.
3. All work to comply with current Building Regulations.
4. Contractor to check all site dimensions prior to commencement to installation onsite and not to scale from this drawing unless scale bar provided.
5. Contractor to refer all discrepancies to Architect.
6. Copyright: All rights reserved. This drawing must not be reproduced without permission.

REV.	DATE	DESCRIPTION	CHK

NOTES

RETROUVIUS
2A Ravensworth Road | London
NW10 5NR | +44(0)20 8960 8676
projectenquires@retrouvius.com

Project no: 192
Project name: SOUTHWOOD LANE
Drawing title: Staircase Plastering Details

Drawing no: 192-DET-105
Date: 07/08/2026
Rev: First Issue
Drawn by: GF Checked by: JF