


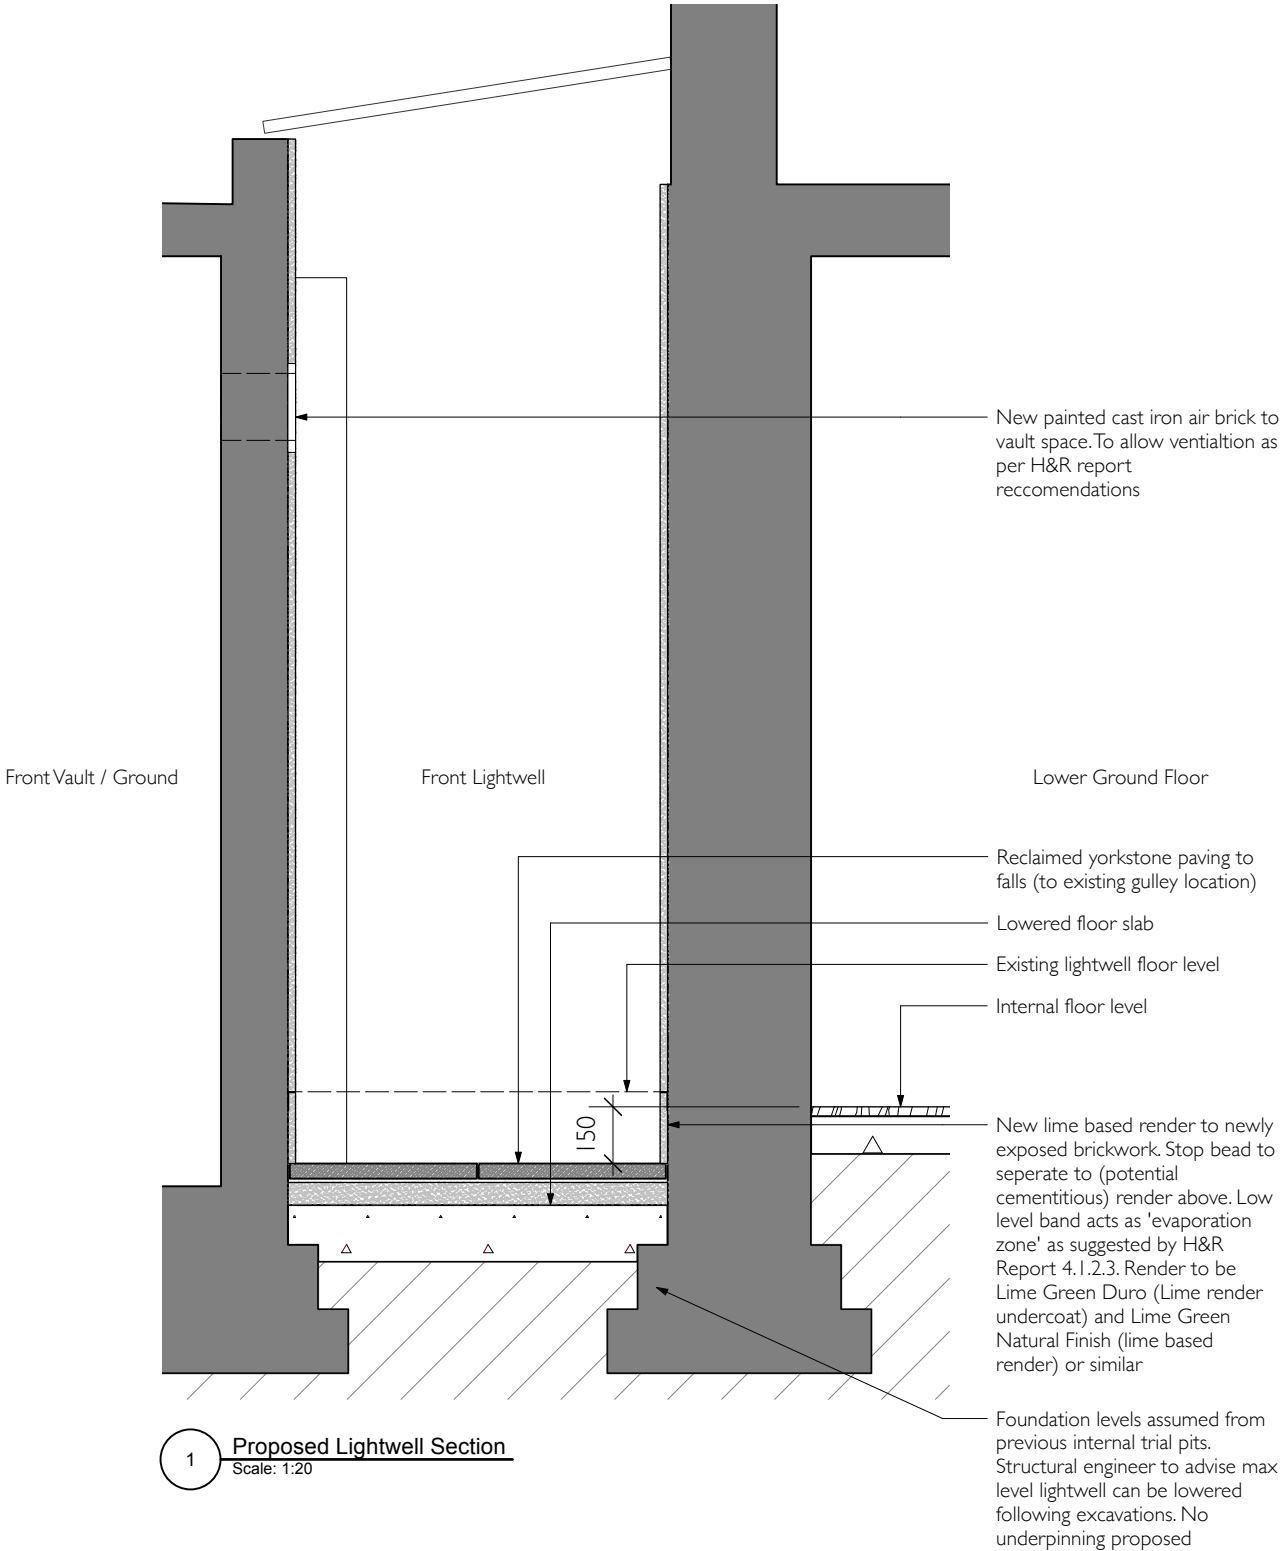

1 Proposed Lightwell Section
Scale: 1:20



Existing lightwell



Proposed reclaimed yorkstone paving

GENERAL NOTES
1. Drawings to be read in conjunction with all other Architect's information, specifications and information from Structural Engineer and other Consultants.
2. All operatives onsite to be aware of house Listing status and all original features throughout entire house to be protected/untouched throughout building works. Contractor responsible for care and protection of all listed elements throughout building works.
3. All work to comply with current Building Regulations.
4. Contractor to check all site dimensions prior to commencement to installation onsite and not to scale from this drawing unless scale bar provided.
5. Contractor to refer all discrepancies to Architect.
6. Copyright: All rights reserved. This drawing must not be reproduced without permission.

REV.	DATE	DESCRIPTION	CHK

NOTES



2A Ravensworth Road | London
NW10 5NR | +44(0)20 8960 8676
projectenquires@retrouvius.com

Project no: 192
Project name: SOUTHWOOD LANE
Drawing title: Lightwell Paving Details

Drawing no: 192-DET-501
Date: 07/08/2026
Rev: First Issue
Drawn by: GF Checked by: JF