

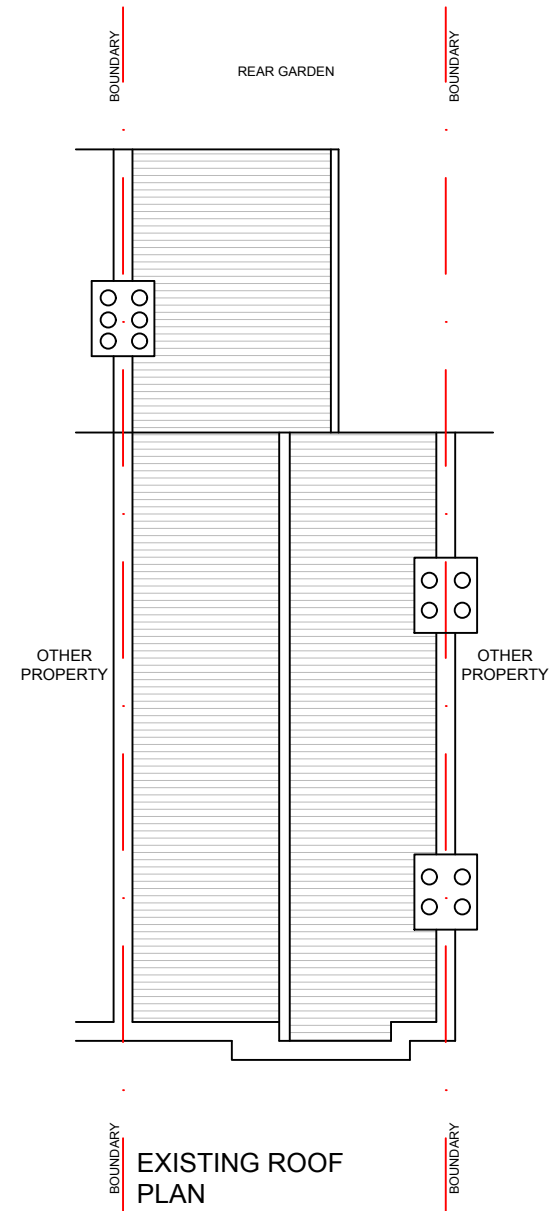
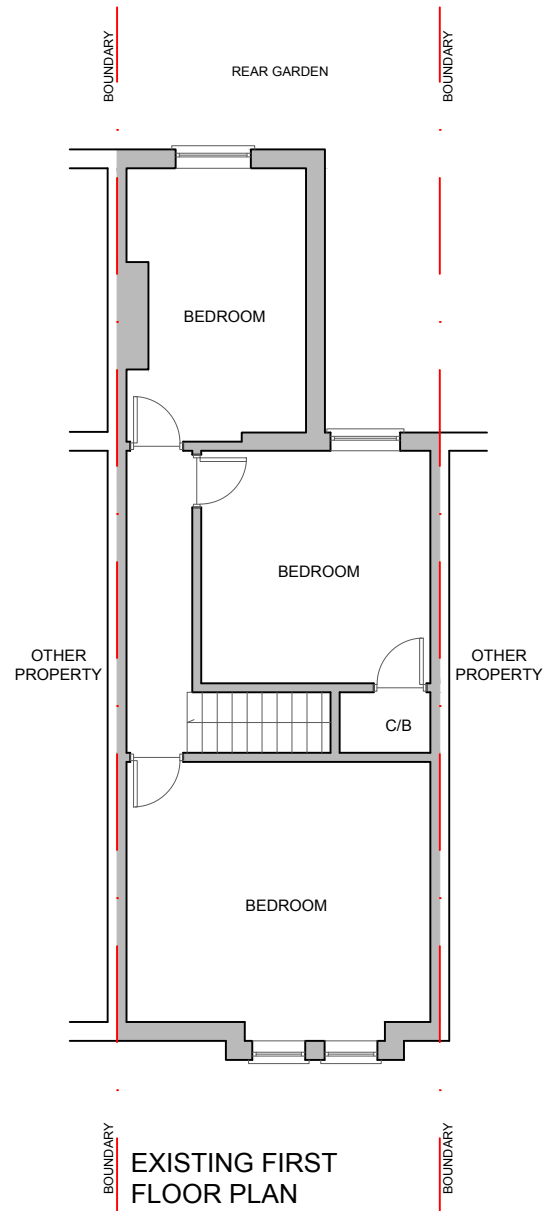
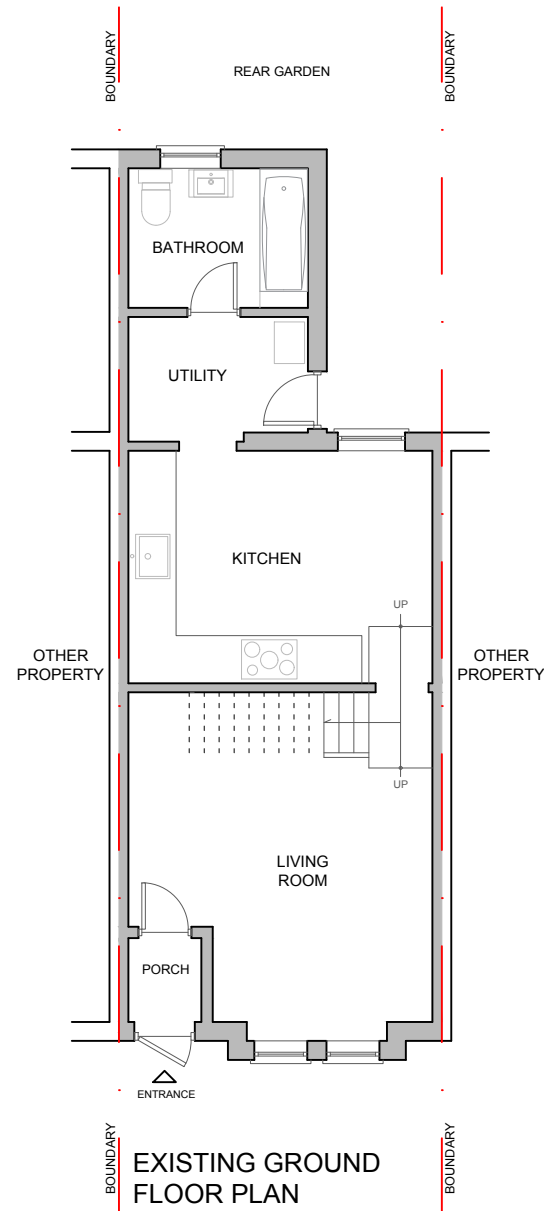


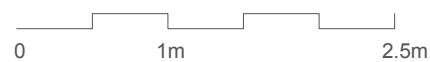


Drawings for planning purposes only, not construction. Any dimensions shown are subject to site surveys and all measurements are to be checked on site prior to any construction or manufacture. All dimensions are in millimetres unless stated otherwise. Specific details are subject to further design development. This drawing is a Copyright of Halecyon Architecture & Design

Address	Description	Client	Survey date	Date	Scale	Size	Drawn by	Check by	Version	Rev	Drawing No
42 Eleanor Road, London, N11 2QS	Mansard roof extension	Laura C-H	20.05.2026	01.06.2026	1:100	A3	AL	AL	-	-	01

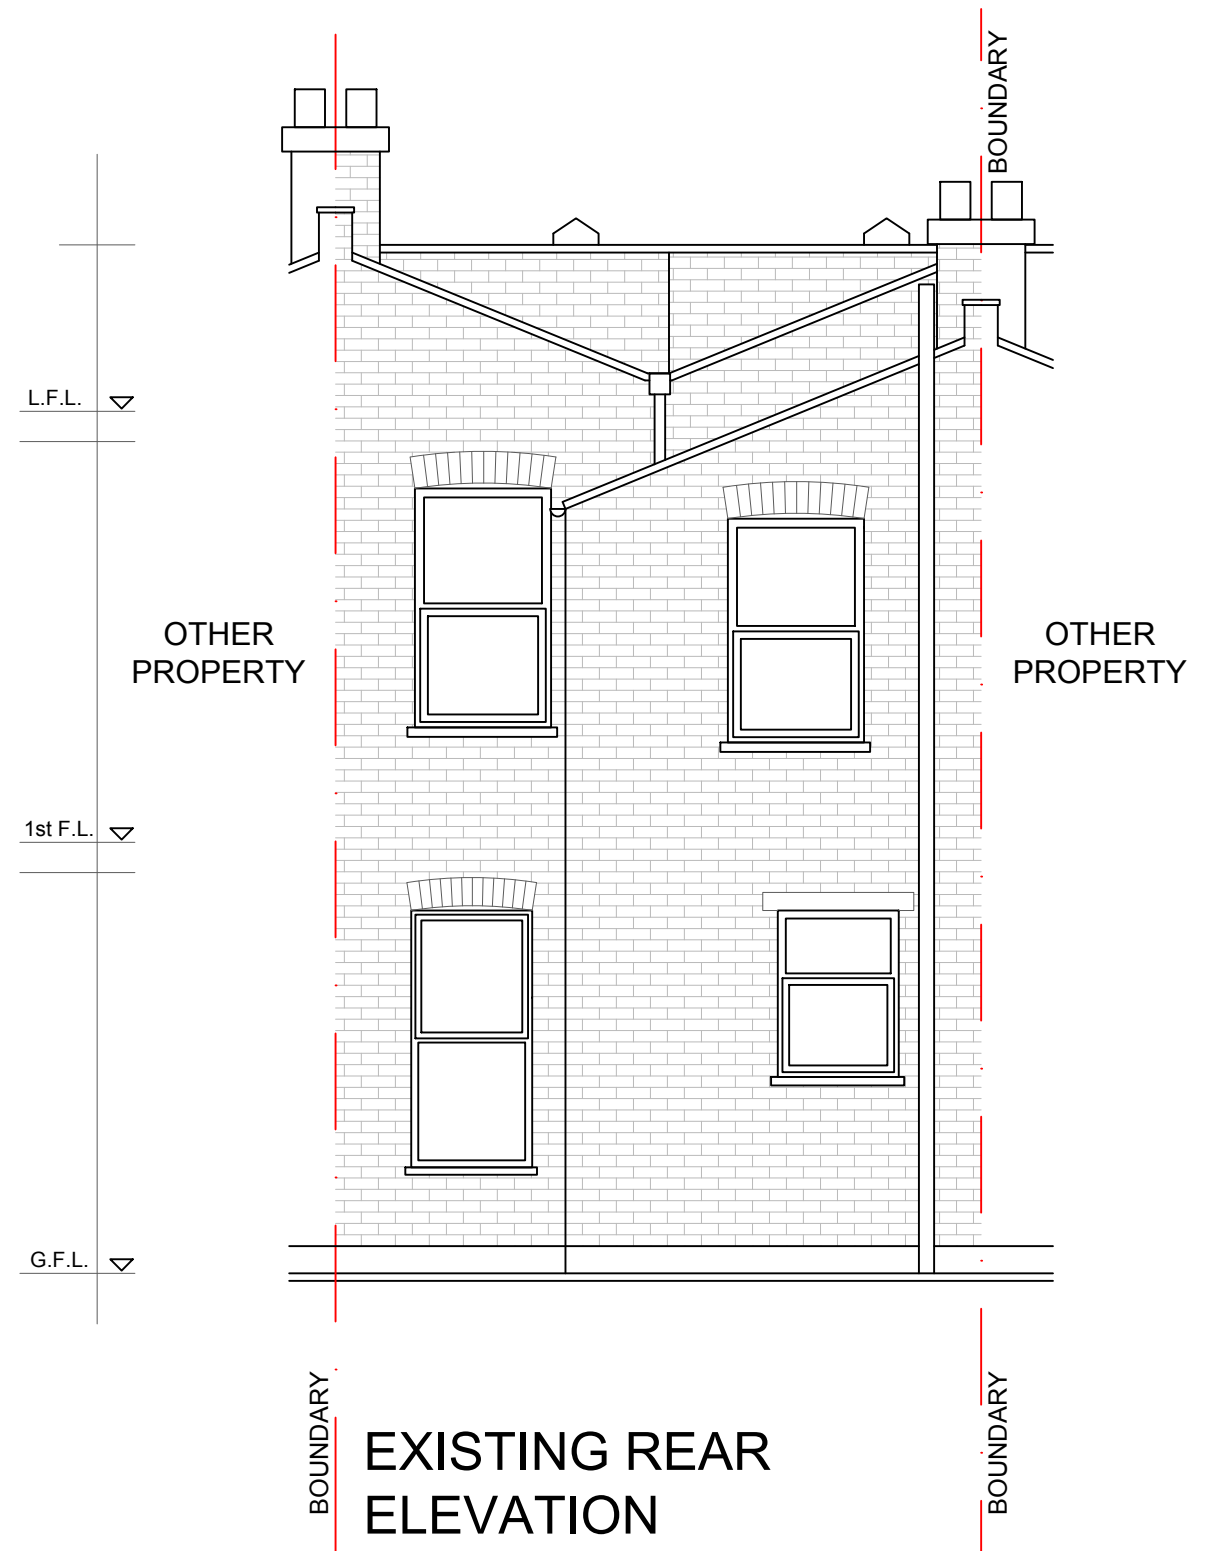

Drawings for planning purposes only, not construction. Any dimensions shown are subject to site surveys and all measurements are to be checked on site prior to any construction or manufacture. All dimensions are in millimetres unless stated otherwise. Specific details are subject to further design development. This drawing is a Copyright of Halecyon Architecture & Design

Address	Description	Client	Survey date	Date	Scale	Size	Drawn by	Check by	Version	Rev	Drawing No
42 Eleanor Road, London, N11 2QS	Mansard roof extension	Laura C-H	20.05.2026	01.06.2026	1:50	A3	AL	AL	-	-	02

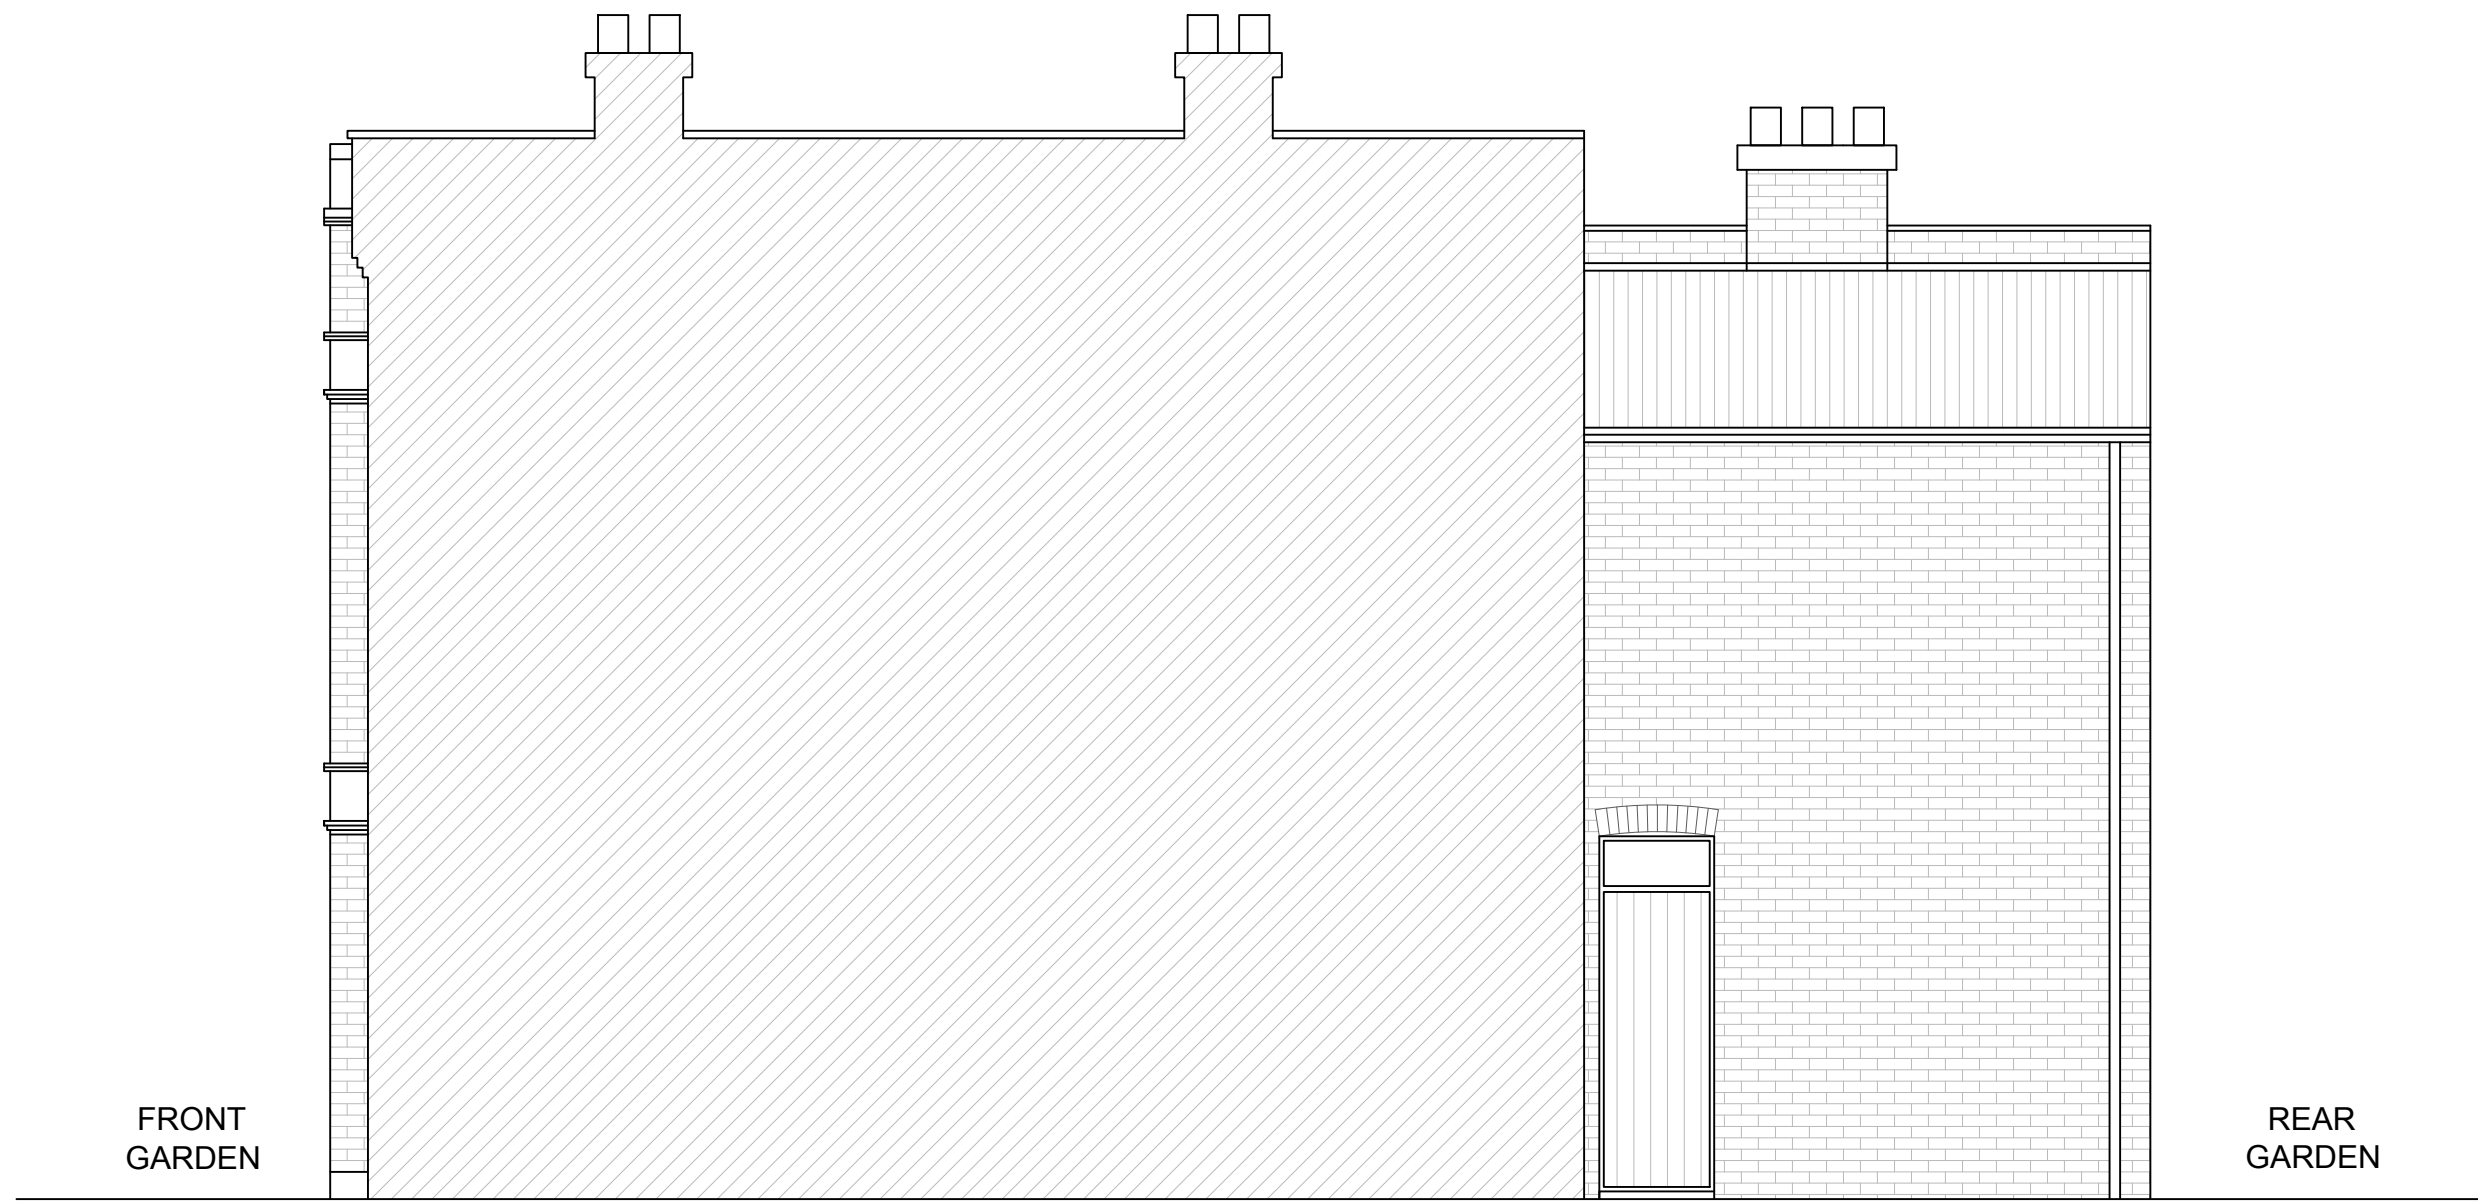


EXISTING RIGHT HAND SIDE ELEVATION

0 1m 2.5m

Drawings for planning purposes only, not construction. Any dimensions shown are subject to site surveys and all measurements are to be checked on site prior to any construction or manufacture. All dimensions are in millimetres unless stated otherwise. Specific details are subject to further design development. This drawing is a Copyright of Halecyon Architecture & Design

Address	Description	Client	Survey date	Date	Scale	Size	Drawn by	Check by	Version	Rev	Drawing No
42 Eleanor Road, London, N11 2QS	Mansard roof extension	Laura C-H	20.05.2026	01.06.2026	1:50	A3	AL	AL	-	-	03





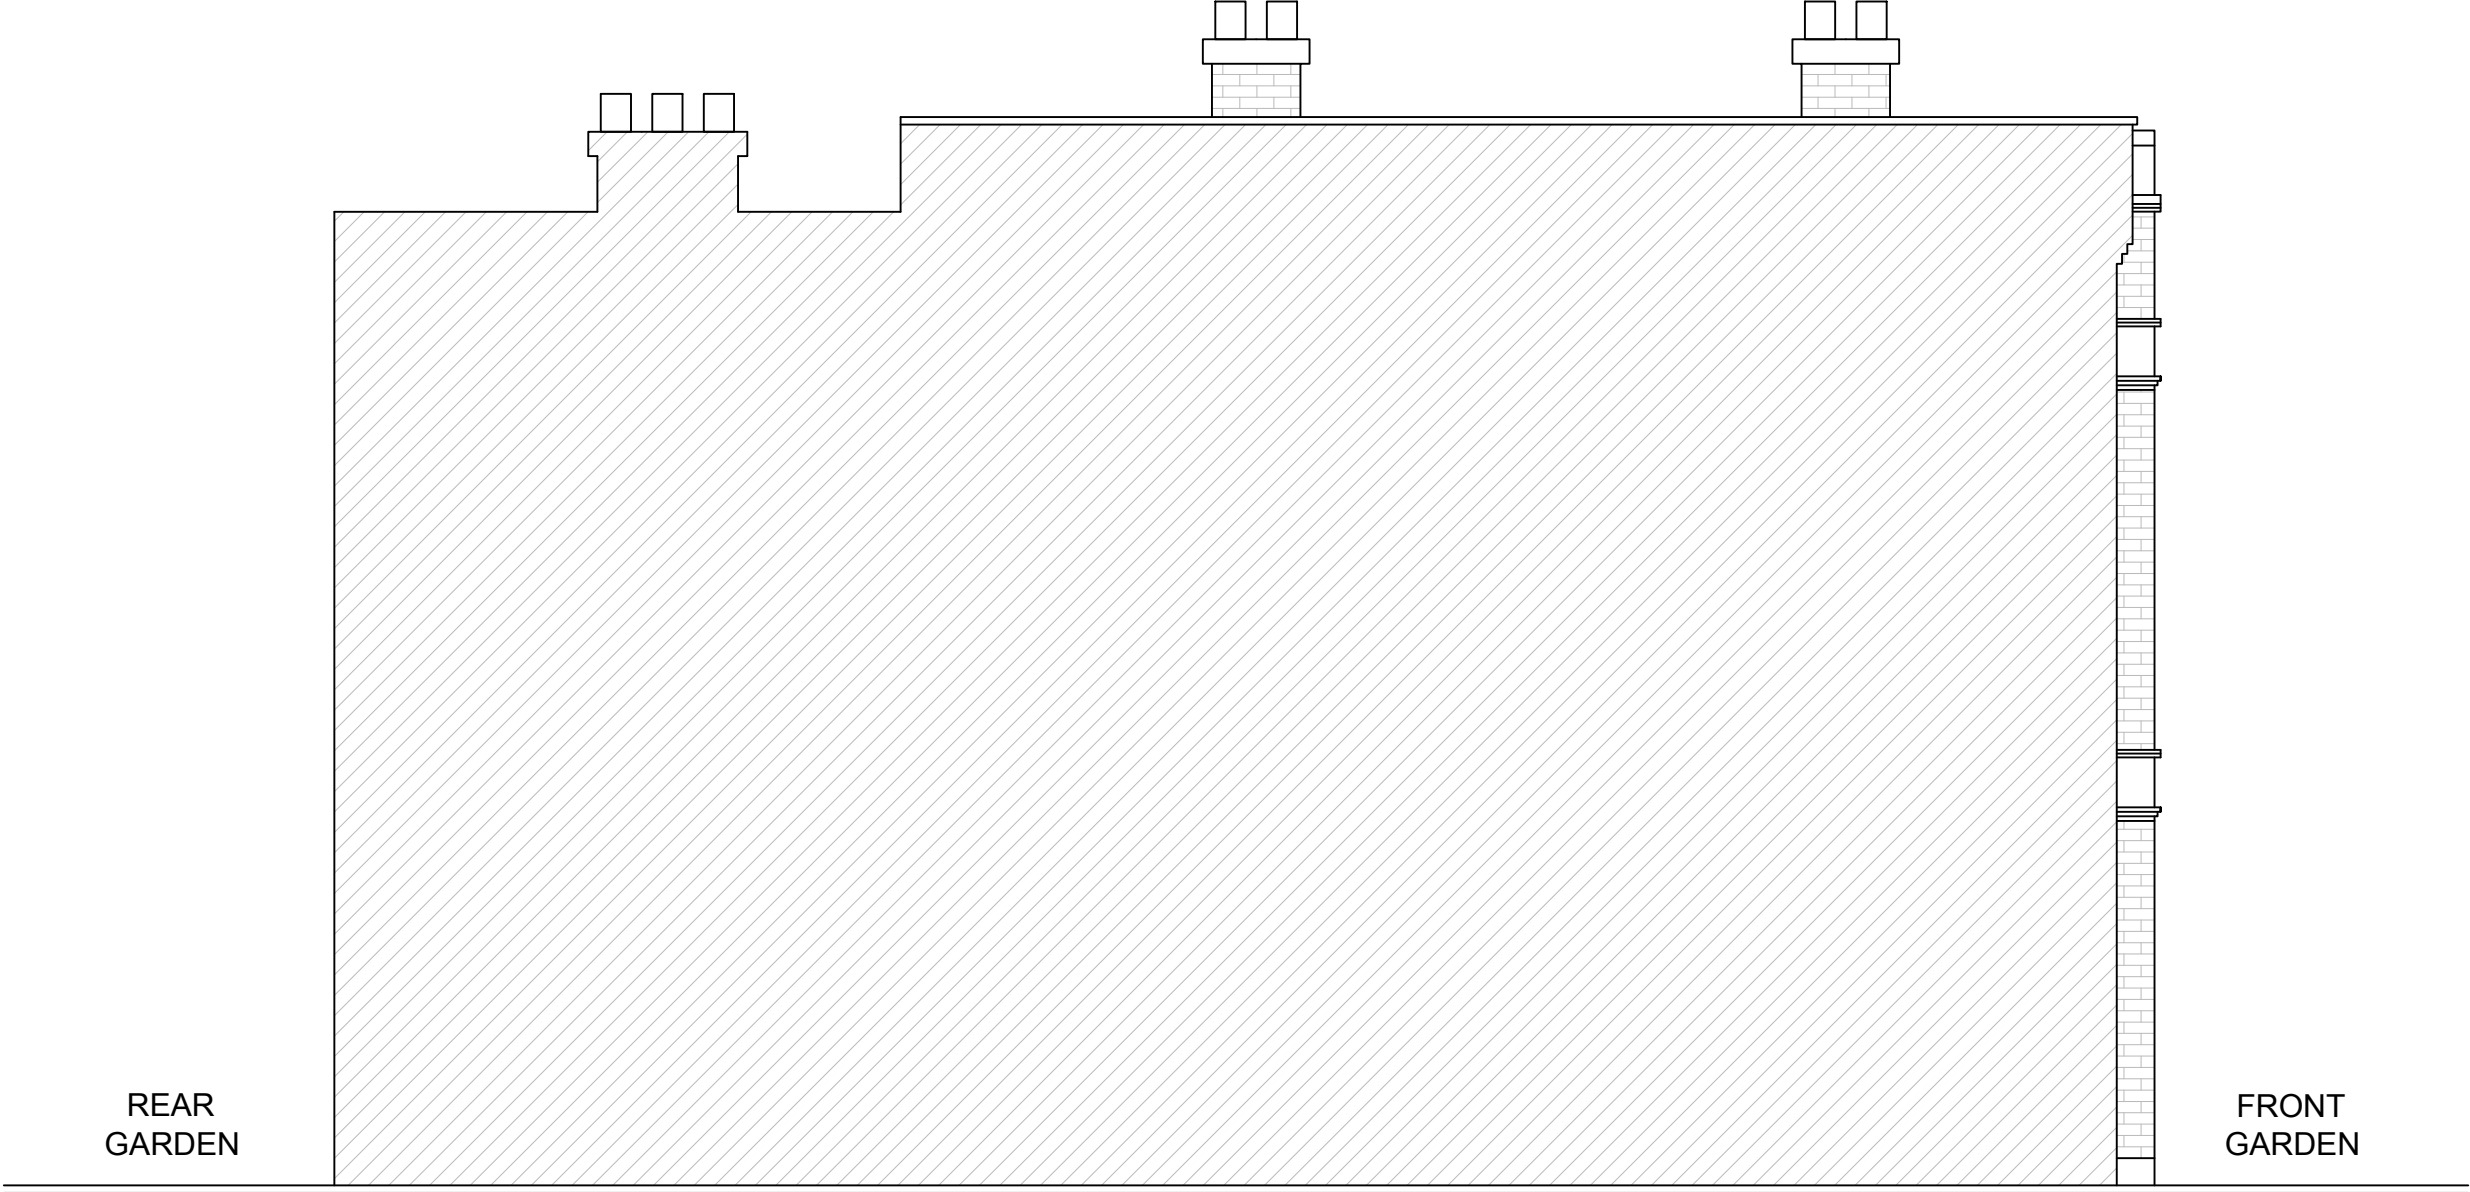


EXISTING LEFT HAND SIDE ELEVATION




Drawings for planning purposes only, not construction. Any dimensions shown are subject to site surveys and all measurements are to be checked on site prior to any construction or manufacture. All dimensions are in millimetres unless stated otherwise. Specific details are subject to further design development. This drawing is a Copyright of Halecyon Architecture & Design

Address	Description	Client	Survey date	Date	Scale	Size	Drawn by	Check by	Version	Rev	Drawing No
42 Eleanor Road, London, N11 2QS	Mansard roof extension	Laura C-H	20.05.2026	01.06.2026	1:50	A3	AL	AL	-	-	04

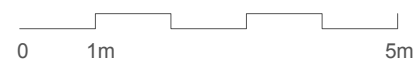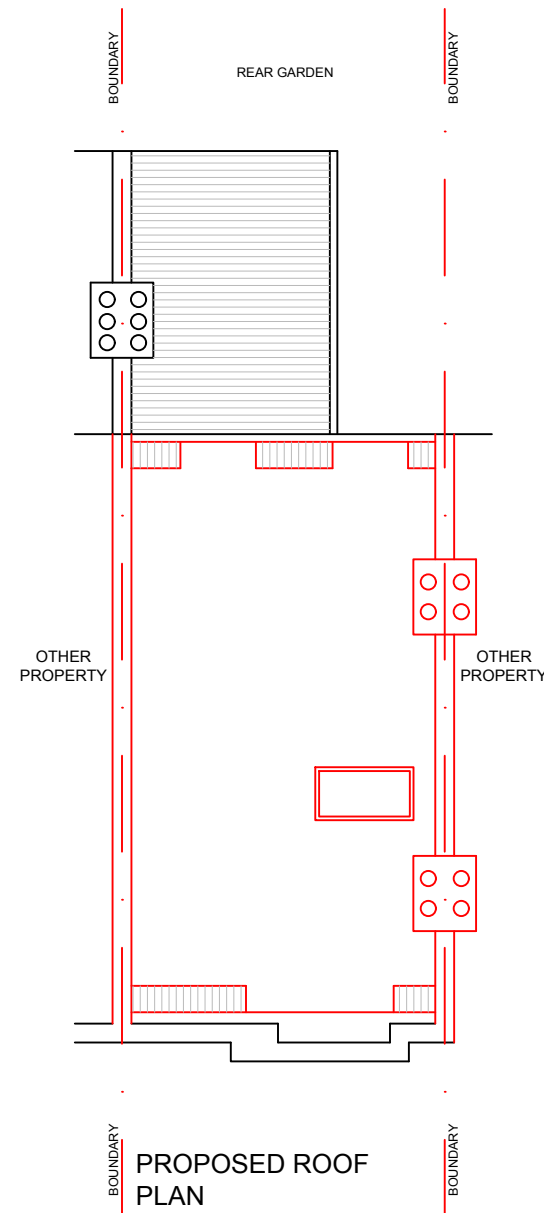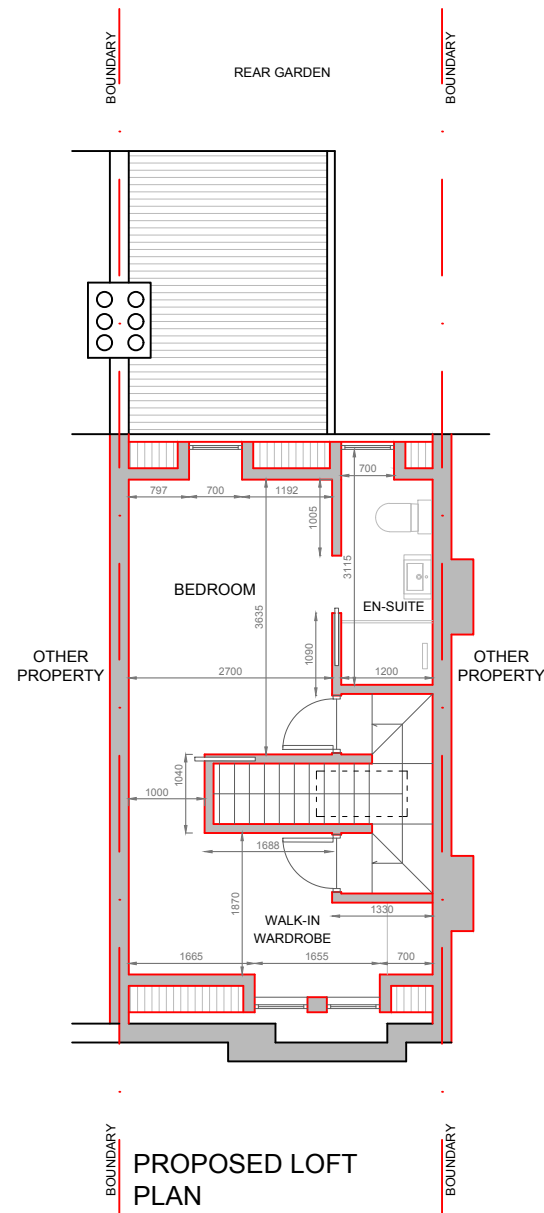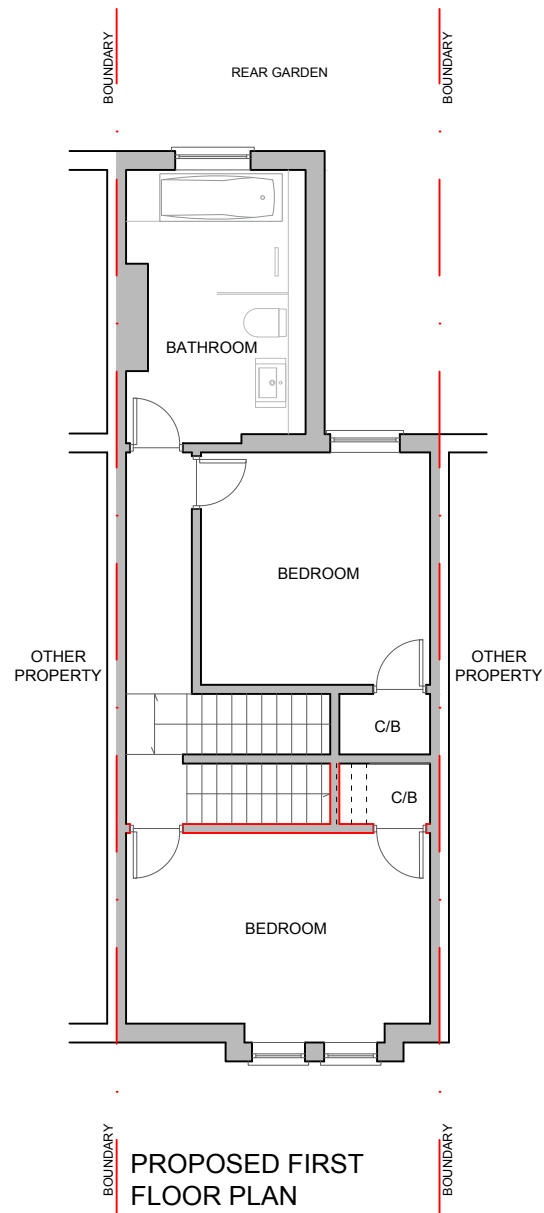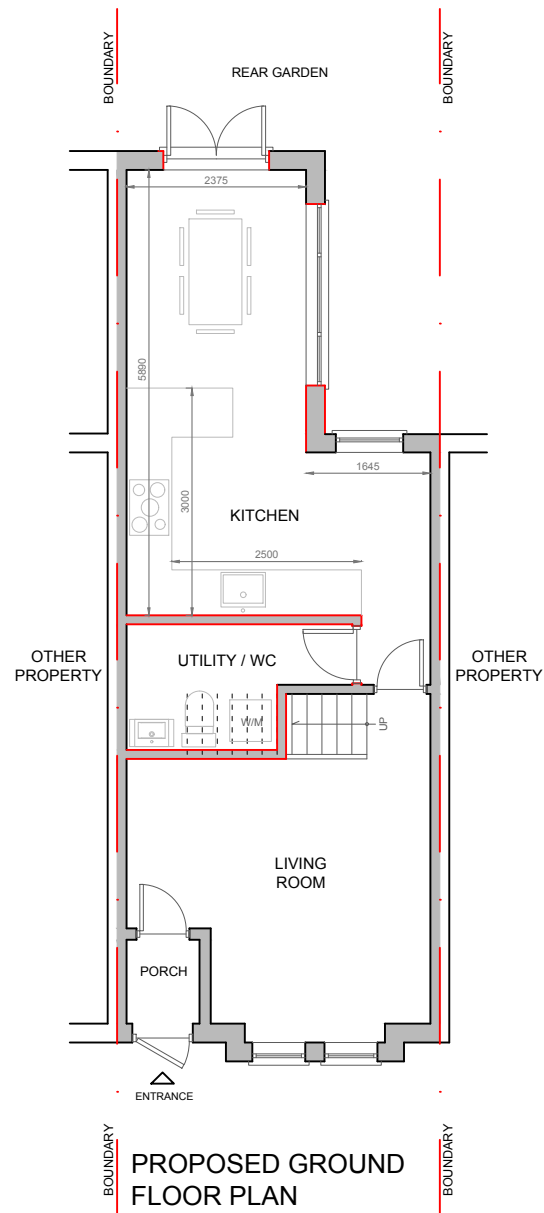

Drawings for planning purposes only, not construction. Any dimensions shown are subject to site surveys and all measurements are to be checked on site prior to any construction or manufacture. All dimensions are in millimetres unless stated otherwise. Specific details are subject to further design development. This drawing is a Copyright of Halecyon Architecture & Design


Address	Description	Client	Survey date	Date	Scale	Size	Drawn by	Check by	Version	Rev	Drawing No
42 Eleanor Road, London, N11 2QS	Mansard roof extension	Laura C-H	20.05.2026	19.06.2026	1:100	A3	AL	AL	-	02	05

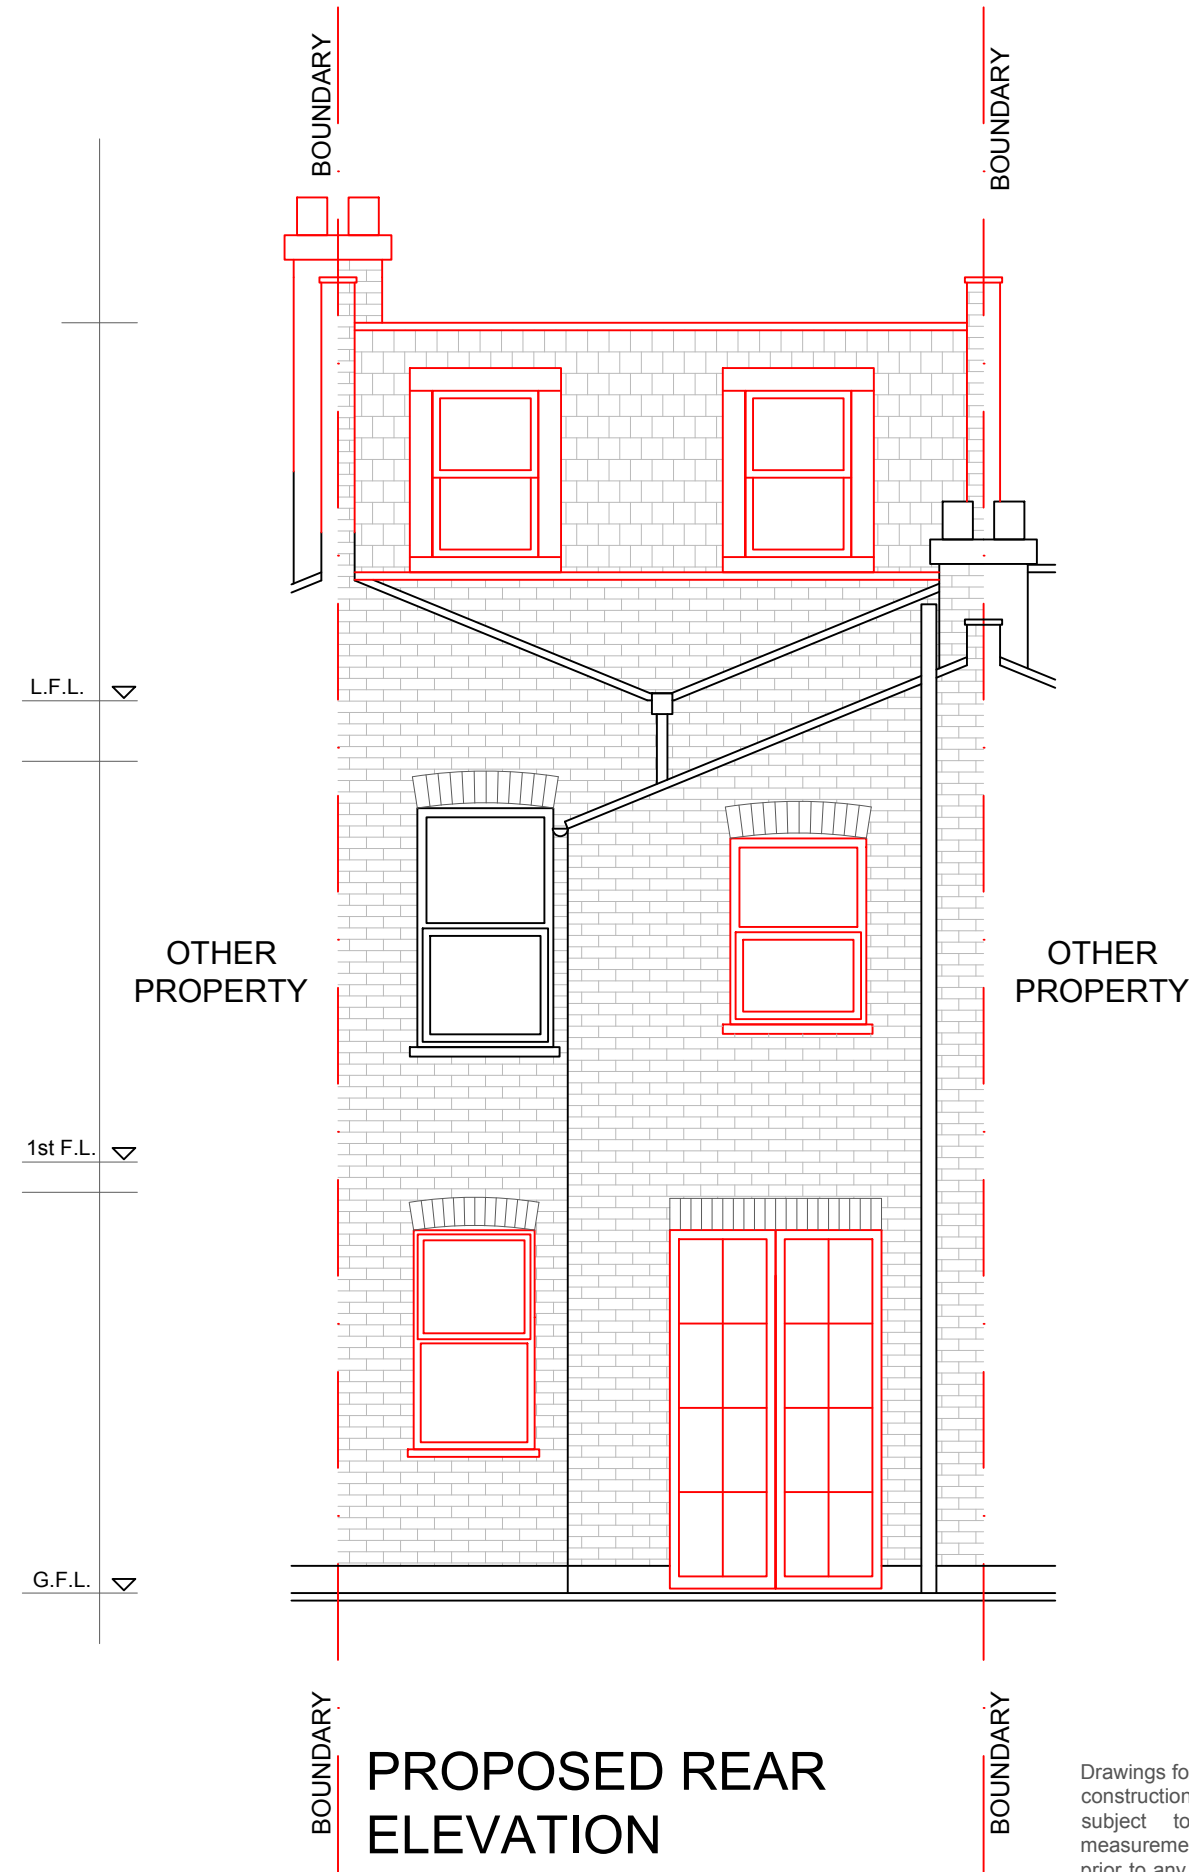

Drawings for planning purposes only, not construction. Any dimensions shown are subject to site surveys and all measurements are to be checked on site prior to any construction or manufacture. All dimensions are in millimetres unless stated otherwise. Specific details are subject to further design development. This drawing is a Copyright of Halecyon Architecture & Design

0 1m 2.5m

Address	Description	Client	Survey date	Date	Scale	Size	Drawn by	Check by	Version	Rev	Drawing No
42 Eleanor Road, London, N11 2QS	Mansard roof extension	Laura C-H	20.05.2026	19.06.2026	1:50	A3	AL	AL	-	02	06

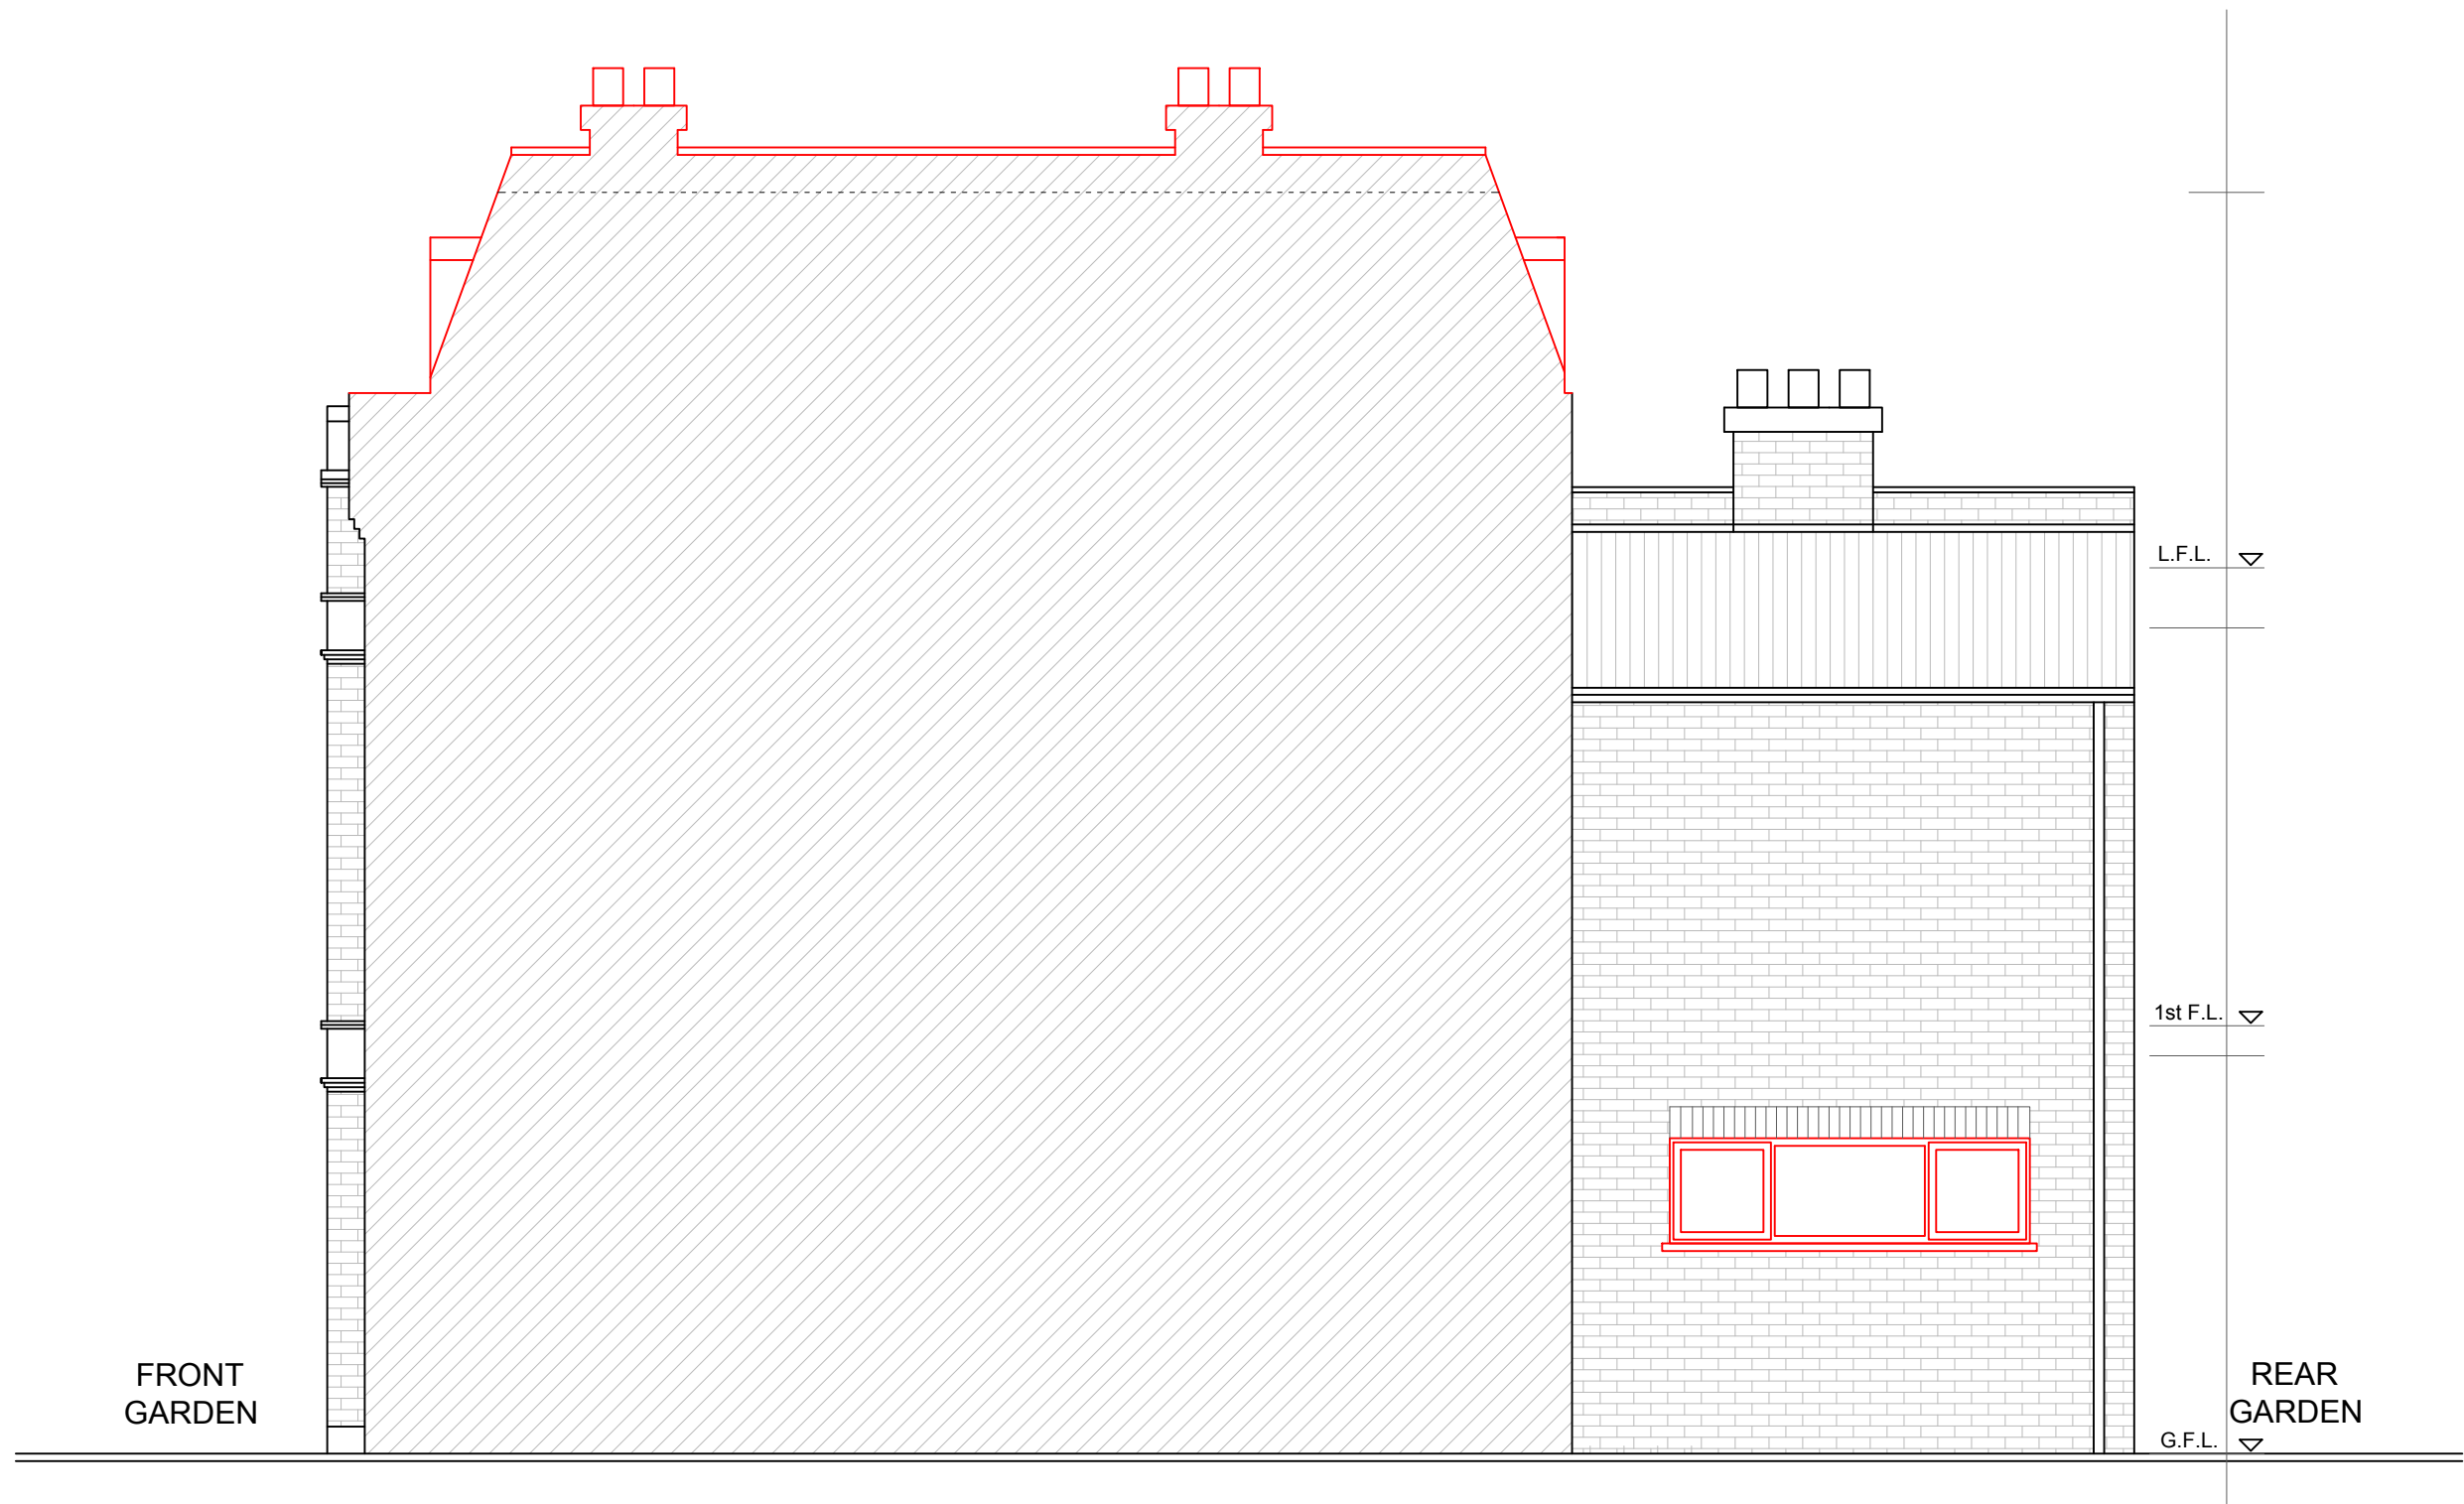


PROPOSED RIGHT HAND SIDE ELEVATION



Drawings for planning purposes only, not construction. Any dimensions shown are subject to site surveys and all measurements are to be checked on site prior to any construction or manufacture. All dimensions are in millimetres unless stated otherwise. Specific details are subject to further design development. This drawing is a Copyright of Halecyon Architecture & Design

Address	Description	Client	Survey date	Date	Scale	Size	Drawn by	Check by	Version	Rev	Drawing No
42 Eleanor Road, London, N11 2QS	Mansard roof extension	Laura C-H	20.05.2026	19.06.2026	1:50	A3	AL	AL	-	02	07

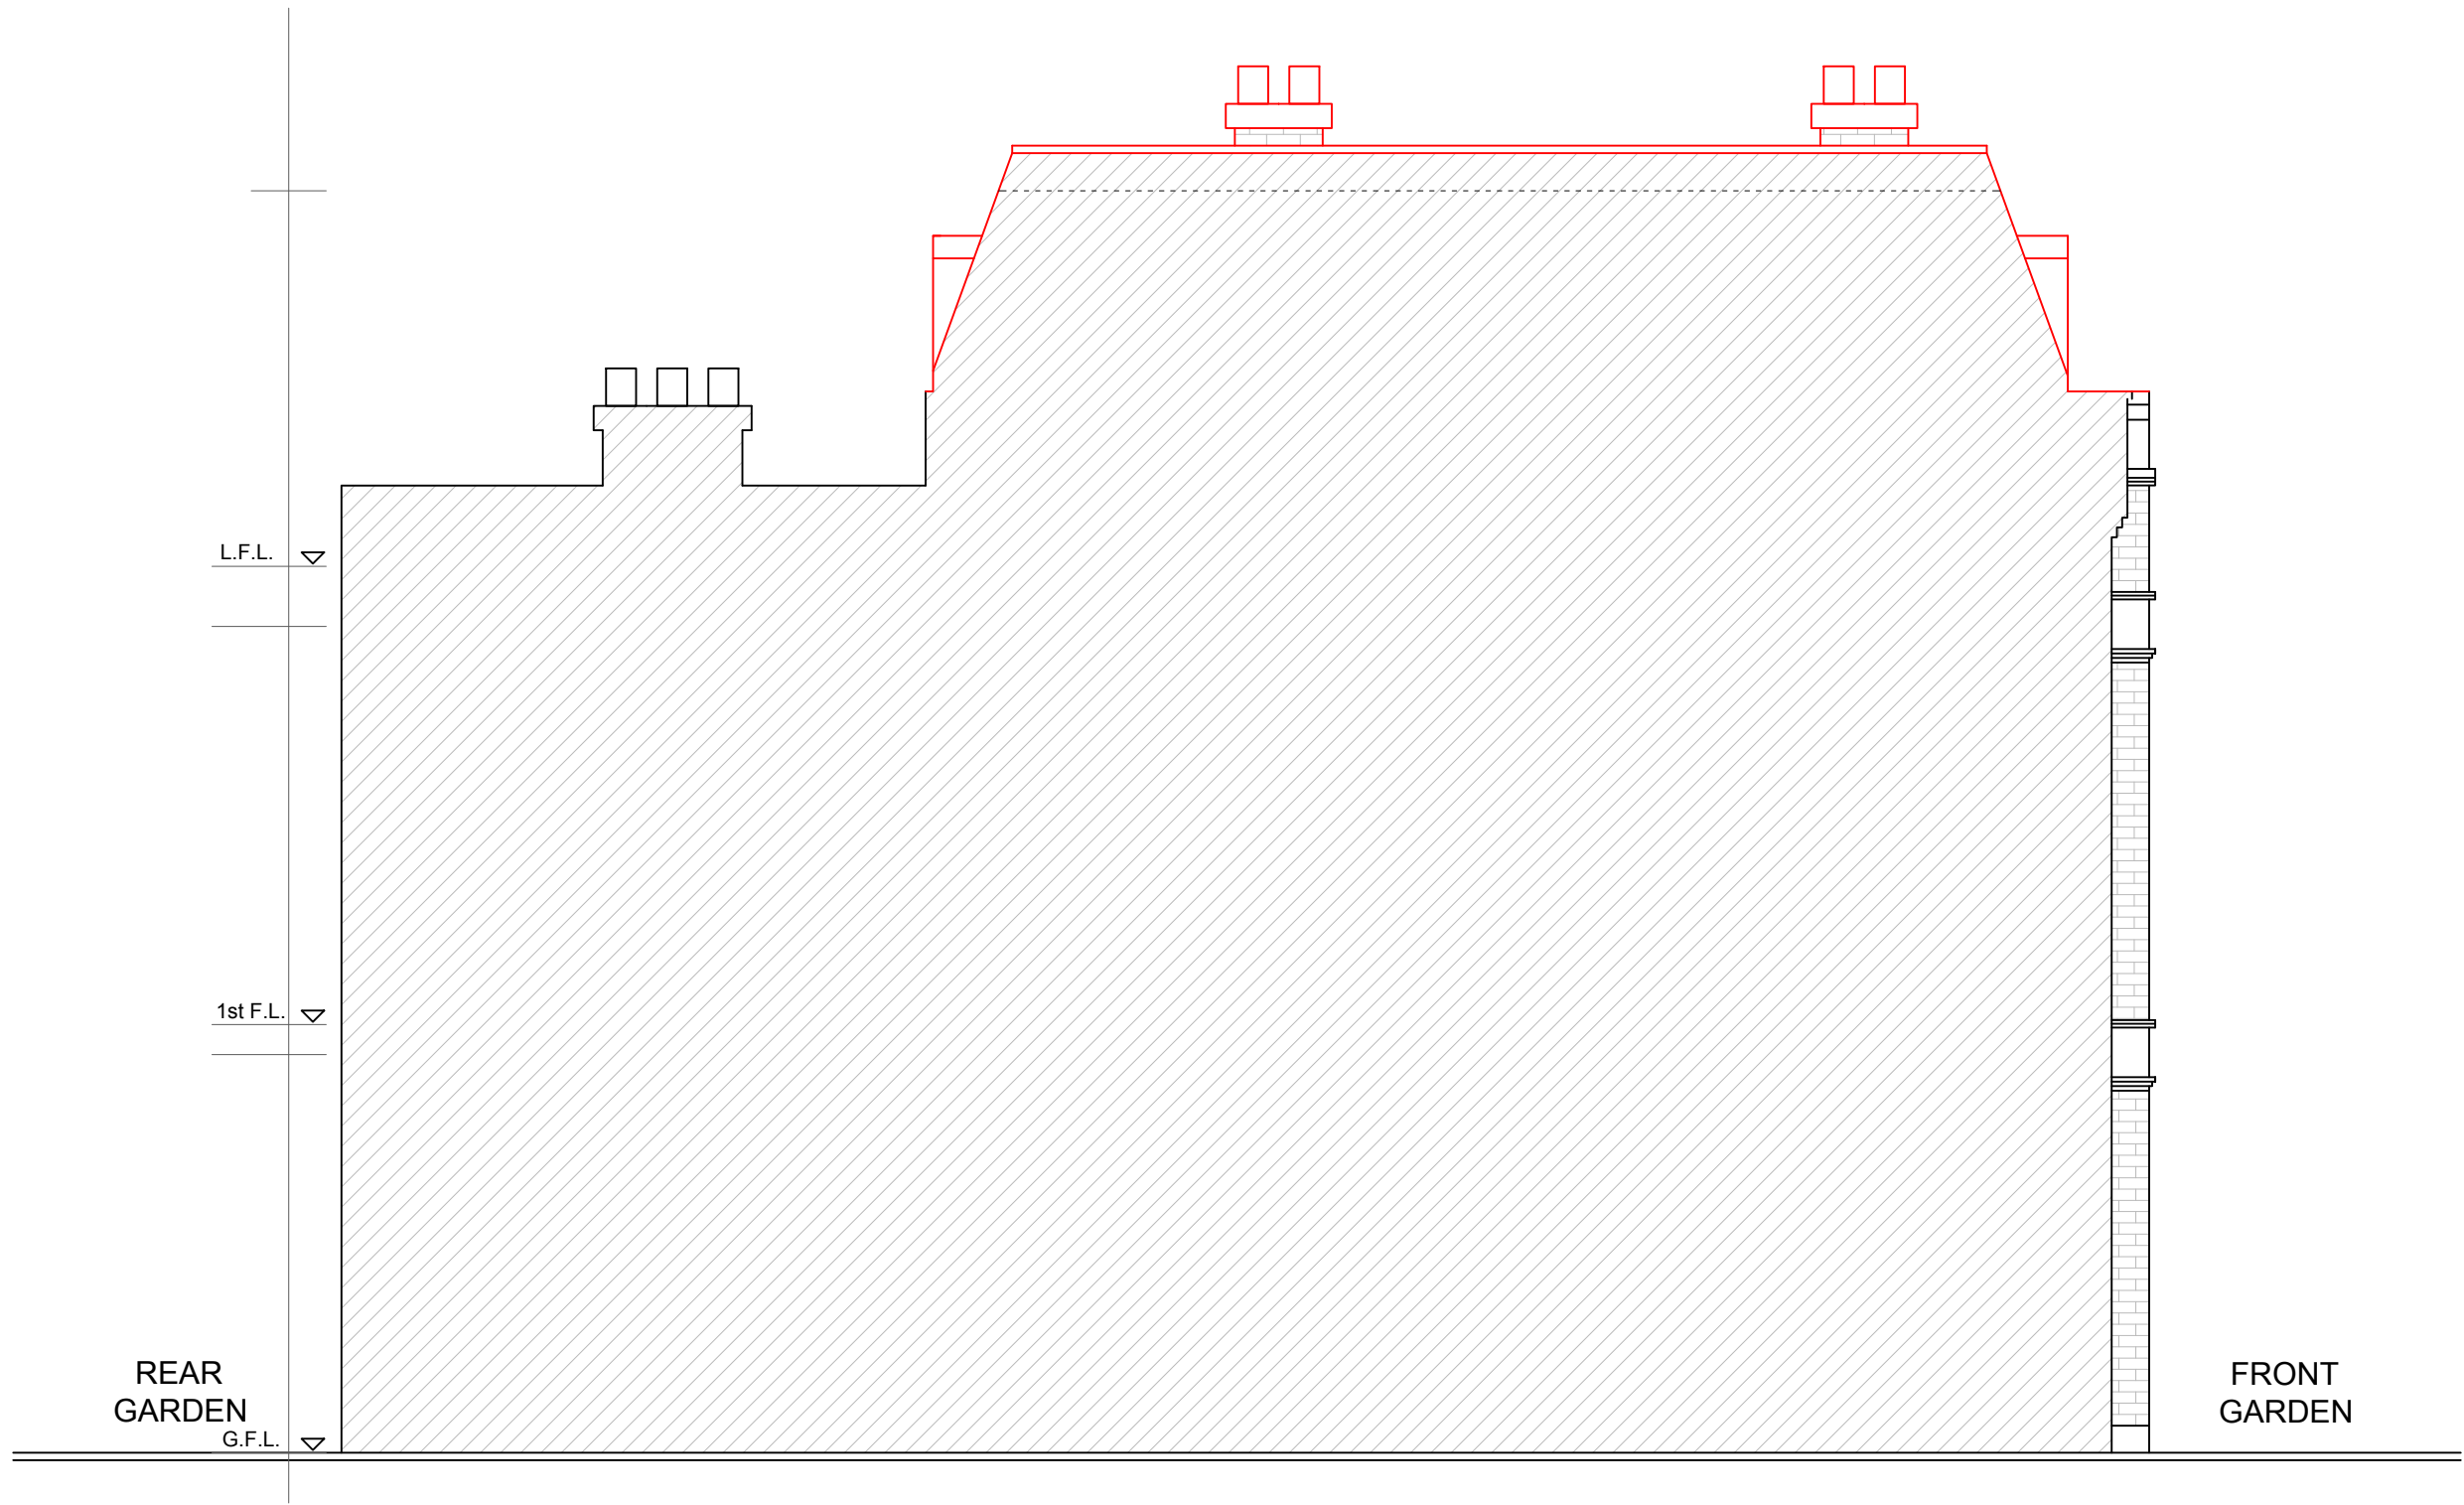

Drawings for planning purposes only, not construction. Any dimensions shown are subject to site surveys and all measurements are to be checked on site prior to any construction or manufacture. All dimensions are in millimetres unless stated otherwise. Specific details are subject to further design development. This drawing is a Copyright of Halecyon Architecture & Design



Address	Description	Client	Survey date	Date	Scale	Size	Drawn by	Check by	Version	Rev	Drawing No
42 Eleanor Road, London, N11 2QS	Mansard roof extension	Laura C-H	20.05.2026	19.06.2026	1:50	A3	AL	AL	-	02	08