



Datum 85.00m

Elevation 1

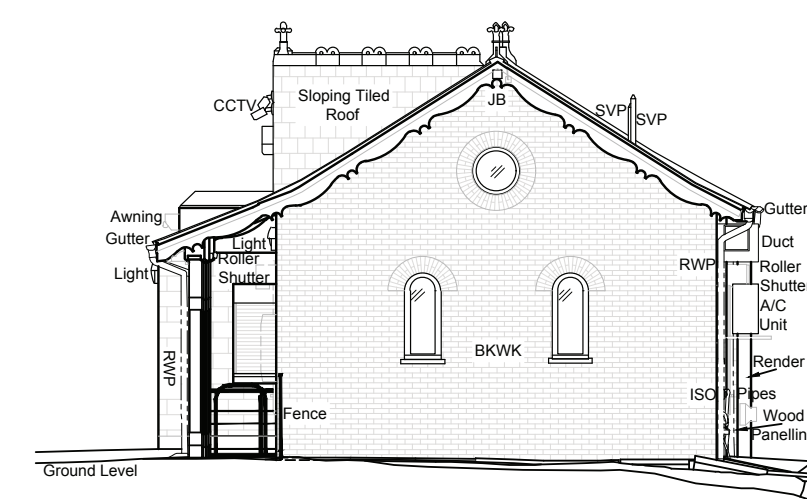


Datum 85.00m

Elevation 2

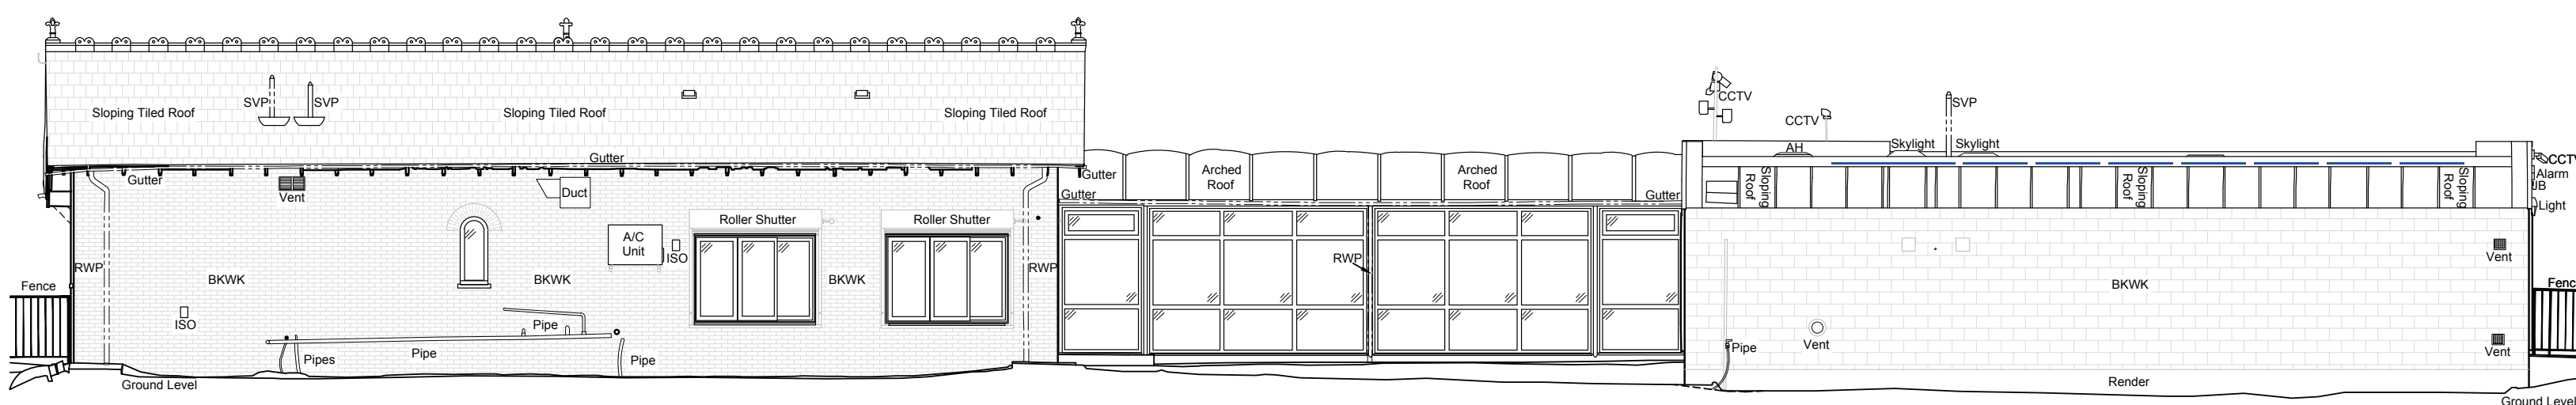



Datum 85.00m

Elevation 3

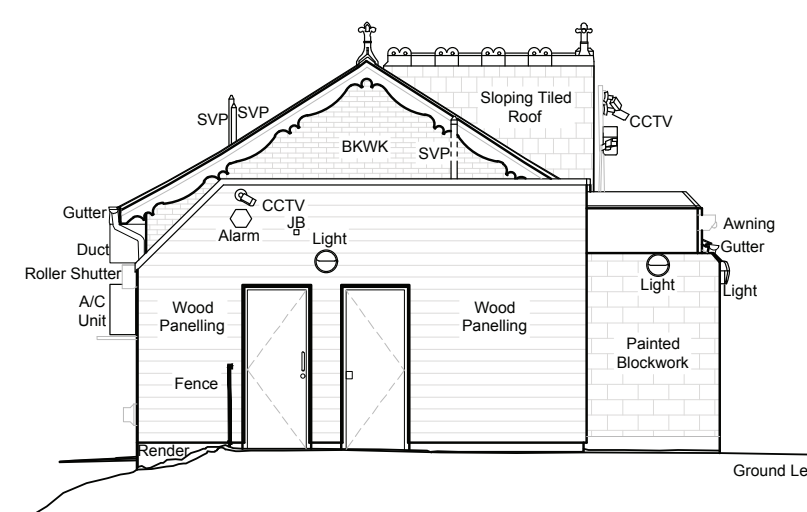


Datum 85.00m

Elevation 4

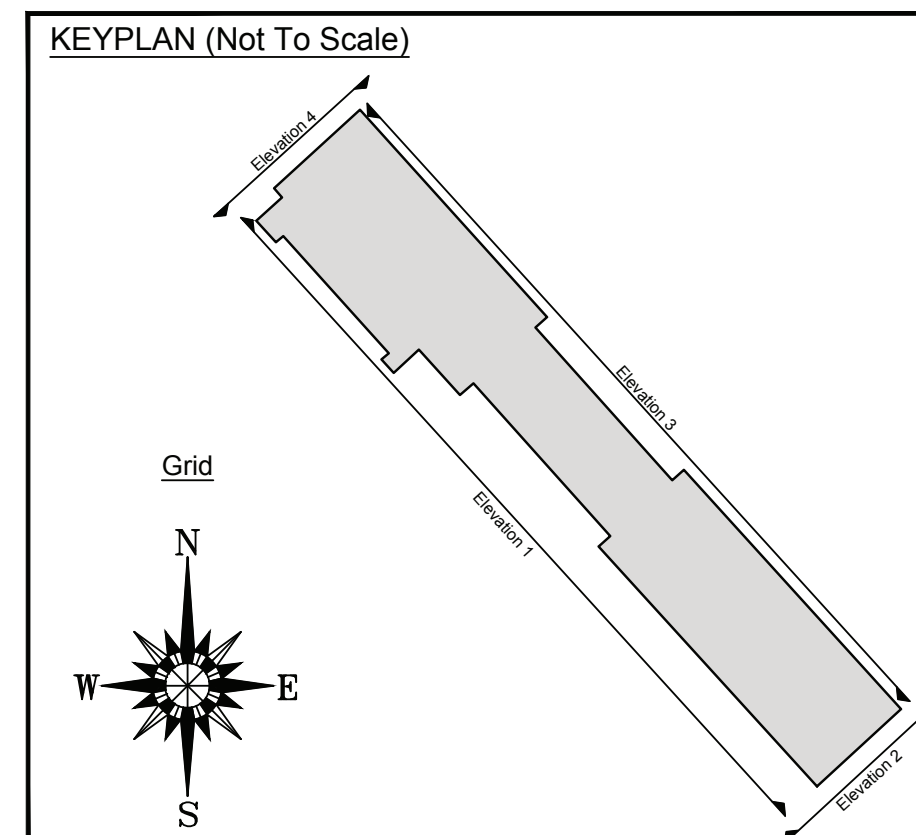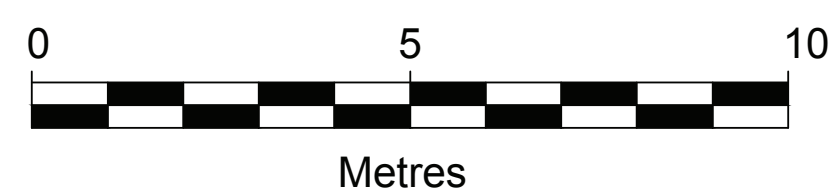

ABBREVIATIONS		LEGEND	(WHERE APPLICABLE)
BOLLARD	B	PARAPET HEIGHT	PTH
BRICKWORK	BKWK	PARAPET LEVEL	PTL
COVER LEVEL	CL	ROOF LEVEL	RID
JUNCTION BOX	JB	ROOF LEVEL	RL
GULLY	GC	RAIN WATER PIPE	RWP
GULLY CHANNEL	GC	SOFFIT/LEVEL HEIGHT	SOL/SO
INSPECTION COVER	IC	SOL/ VENT PIPE	SVP
INVERT LEVEL	ILV	UNABLE TO LIFT	UTL
LOW LEVEL WALL	LLW	UNABLE TO SURVEY	UTS
BUILDING			
ARCH SPRINGER HEIGHT	ASH	ARCH SPRINGER LEVEL	ASL
ARCH HEAD HEIGHT	AHH	ARCH HEAD LEVEL	AHL
ACCESS HATCH	ACH	HOSE REEL	HR
ACCESS PANEL	AP	RADIATOR	Rad
COLUMN	COL	SKYLIGHT	SL
CURBOARD	CRD	SERVICE DWR	SDR
ELECTRICAL BOX	EB	VENTILATION	VT
FIRE ALARM	FA	WASH BASIN	WB
FIRE HYDRANT	FH	DRYHEAT RISER	DRWR
HIGH LEVEL WINDOW	HLW	WATER TWT	WT
SOFFIT HEIGHT	SOH	SOFFIT LEVEL	SOL
TOP OF WALL (HEIGHT)	TW 2.00m	TOP OF WALL (LEVEL)	TW 10.00m
LOW LEVEL WALL (HEIGHT)	LLW 2.00m	LOW LEVEL WALL (LEVEL)	LLW 10.00m
FLOORS			
FLOOR LEVEL (Visible)	FL	PLINTH (HEIGHT)	PL 0.10m
FLOOR LEVEL (Structural)	SFL	PLINTH (LEVEL)	PL 10.00m
FLOOR LEVEL (False/Raised)	RFL	RAMP / STAIRS DIRECTION	→ / ←
		NUMBER OF TREADS	UP / D
BEAMS AND CEILINGS			
FLOOR TO BEAM SOFFIT HEIGHT	BH	BEAM SOFFIT LEVEL	BSL
BEAM HEAD HEIGHT	BHH	BEAM HEAD LEVEL	BHL
CEILING CEILING HEIGHT	CEH	CEILING LEVEL	CL 10.00m
STRUCTURAL CEILING HEIGHT	SCH	STRUCTURAL CEILING LEVEL	SCSL
ARCH CEILING SPRINGER HEIGHT	ASH	ARCH CEILING SPRINGER LEVEL	ASL
ARCH CEILING HEAD HEIGHT	ACHH	ARCH CEILING HEAD LEVEL	ACHL
FALSE CEILING	FC	STRUCTURAL CEILING	SC
DOORS			
THRESHOLD HEIGHT	TH	THRESHOLD LEVEL	THL
DOOR HEAD HEIGHT	DH	DOOR HEAD LEVEL	DHL
DOOR DOOR SPRINGER HEIGHT	DSH	ARCH DOOR SPRINGER LEVEL	DSL
WINDOWS			
FLOOR TO CILL HEIGHT	F-C	WINDOW CILL LEVEL	WCL
CILL - HEAD HEIGHT	C-H	WINDOW HEAD LEVEL	WHL
CILL - ARCH SPRINGER HEIGHT	C-ASH	CILL - ARCH HEAD HEIGHT	C-AHL

REV.	NOTES	DWN	D
G	*****	*****	*****
F	*****	*****	*****
E	*****	*****	*****
D	*****	*****	*****
C	*****	*****	*****
B	*****	*****	*****
A	*****	*****	*****

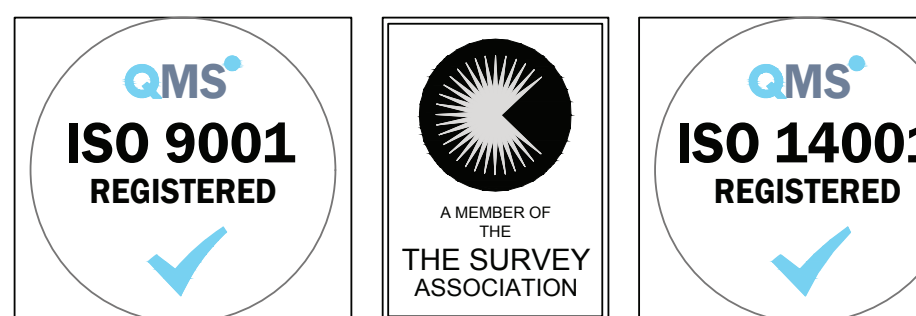


Notes:

- Grid and levels relate to OS GPS Active Network.
- Windows measured to internal reveal unless stated.
- Doors measured to leaf unless structure exposed or stated.

Maltby Surveys Ltd

SURVEYED	LCD	CLIENT
DRAWN	GB	Alexandra Park & Palace Charitable T
CHECKED	AKM	

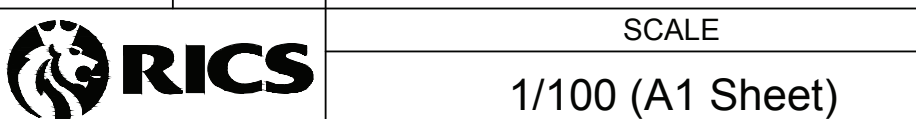

Boating Lake Buildings Alexandra Palace N22 7AY

ELEVATIONS

Job No	Rev	Drawing Number
26/039	-	26/039/300

[illegible]