



Proposed Basement Plan

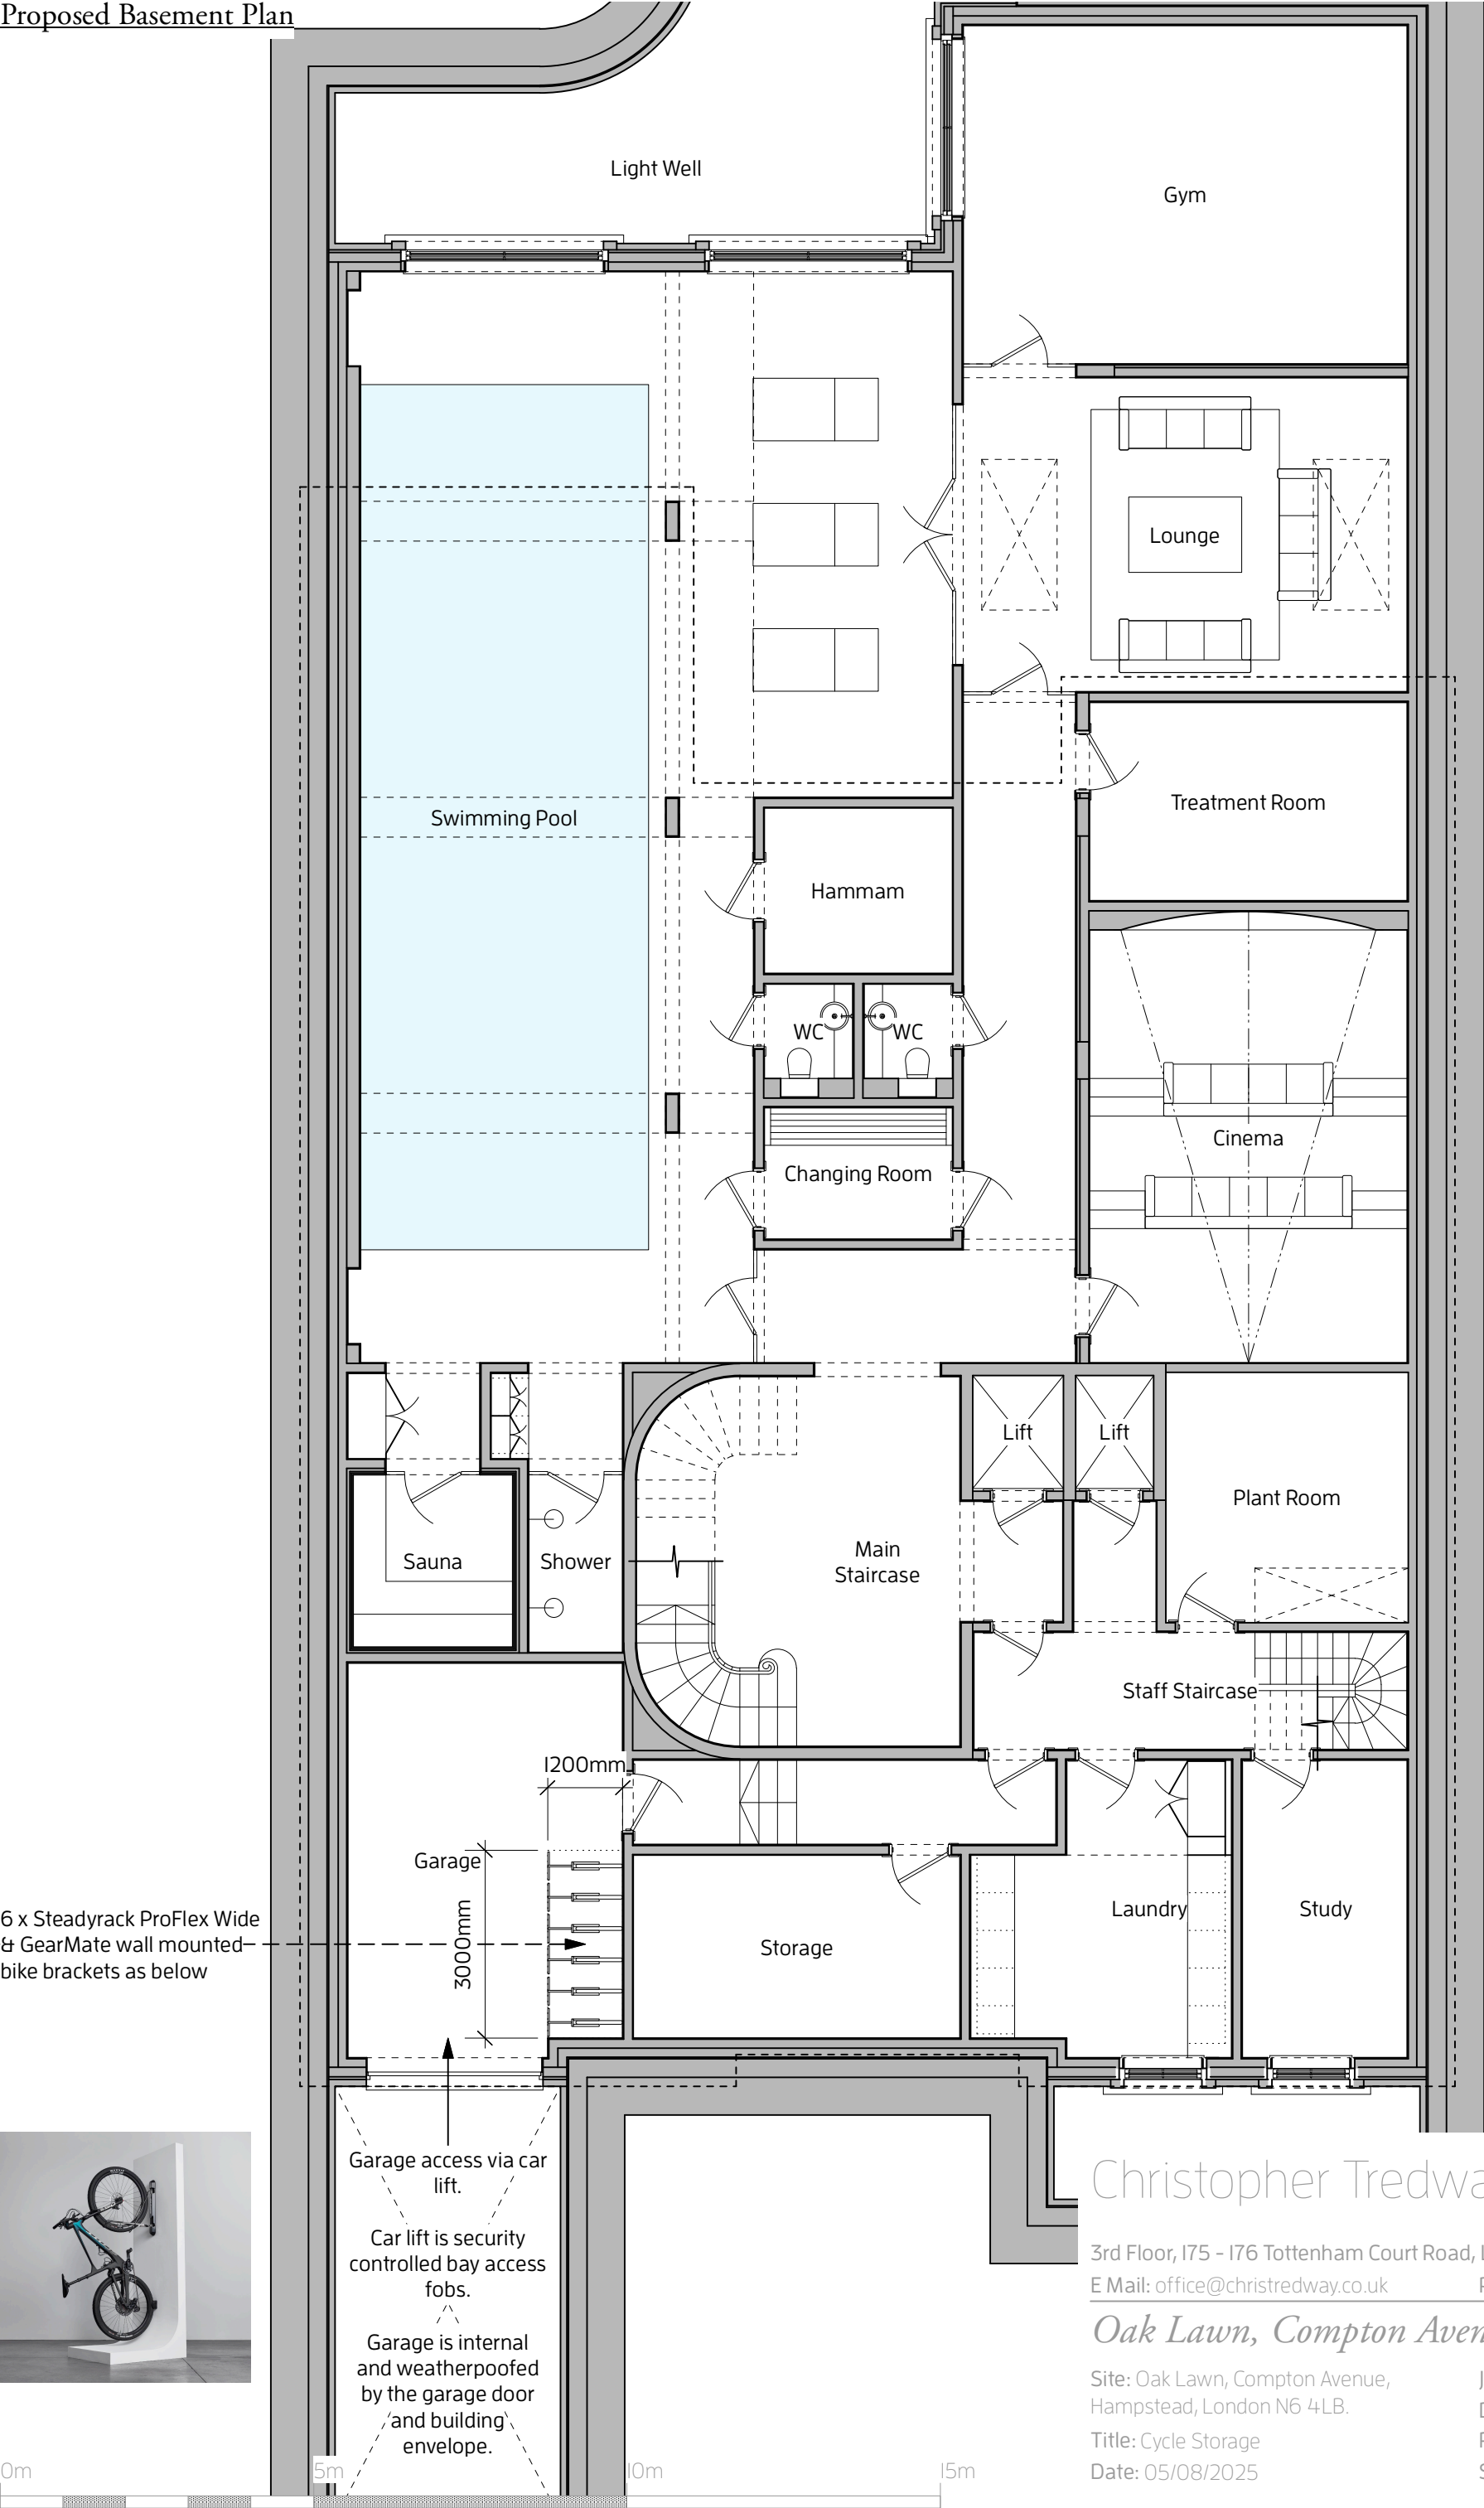

6 x Steadyrack ProFlex Wide & GearMate wall mounted bike brackets as below

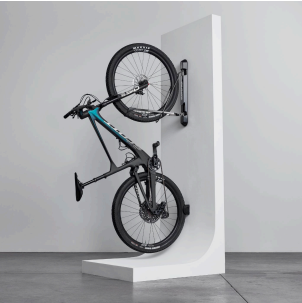

Garage access via car lift.
Car lift is security controlled bay access fobs.
Garage is internal and weatherpoofed by the garage door and building envelope.

RIBA Plan of Work Stage 3

Christopher Tredway Architects

3rd Floor, 175 - 176 Tottenham Court Road, London W1T 7NX.
E Mail: office@christredway.co.uk Phone: +44 (0)20 7101 9336

Oak Lawn, Compton Avenue

Site: Oak Lawn, Compton Avenue, Hampstead, London N6 4LB.
Title: Cycle Storage
Date: 05/08/2025
Job No: 139
Drawing No: 139 / SK_06
Revision: A
Scale: 1:100 @ 100% A3 P