




Side

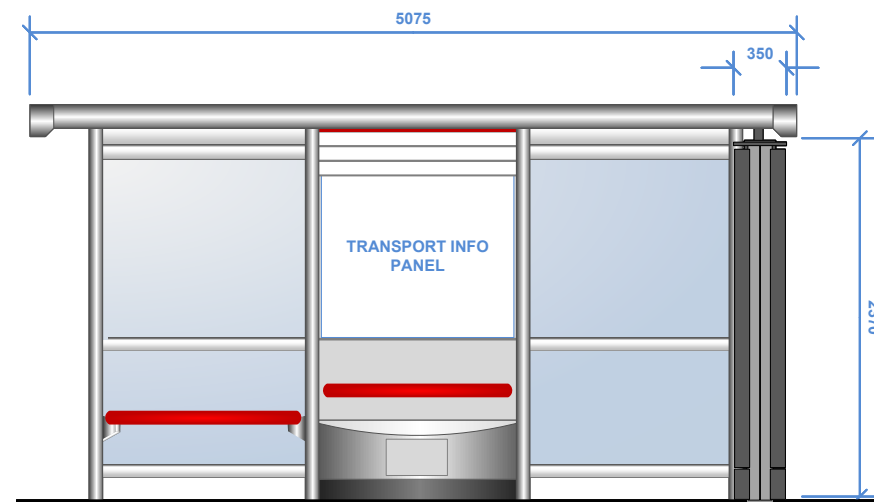




Exterior

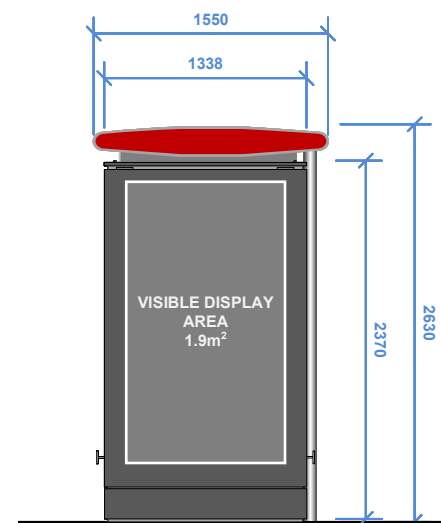

Interior

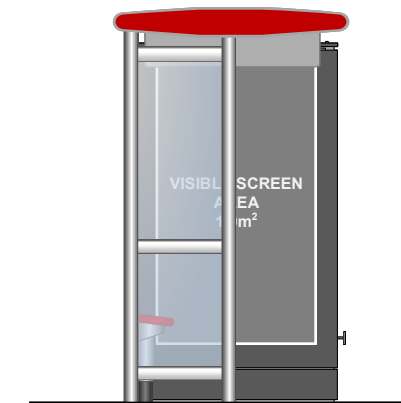



Existing Elevations

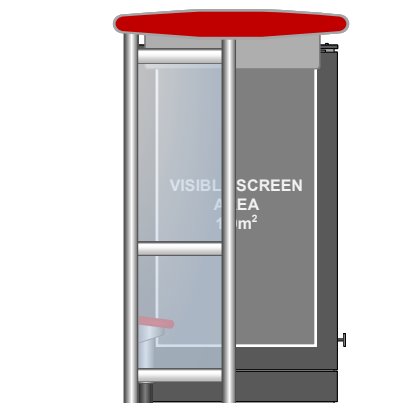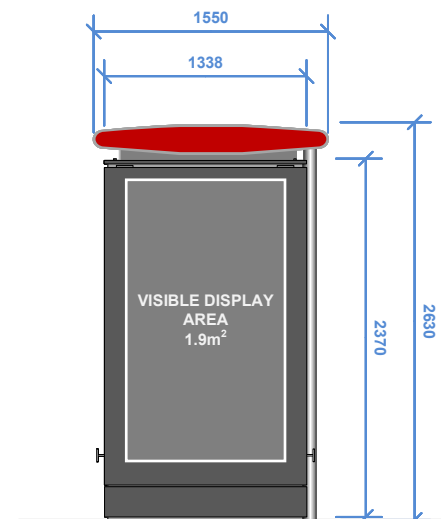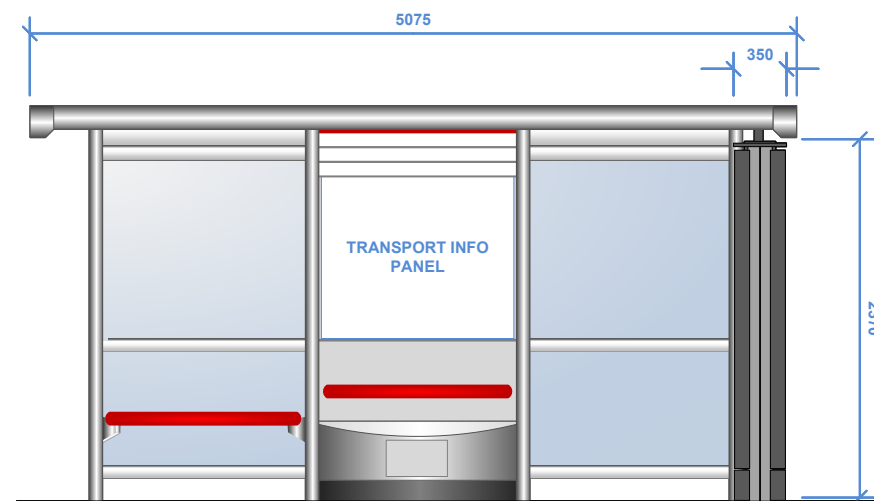

Proposed Elevations

Scale: 1 : 50

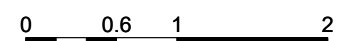

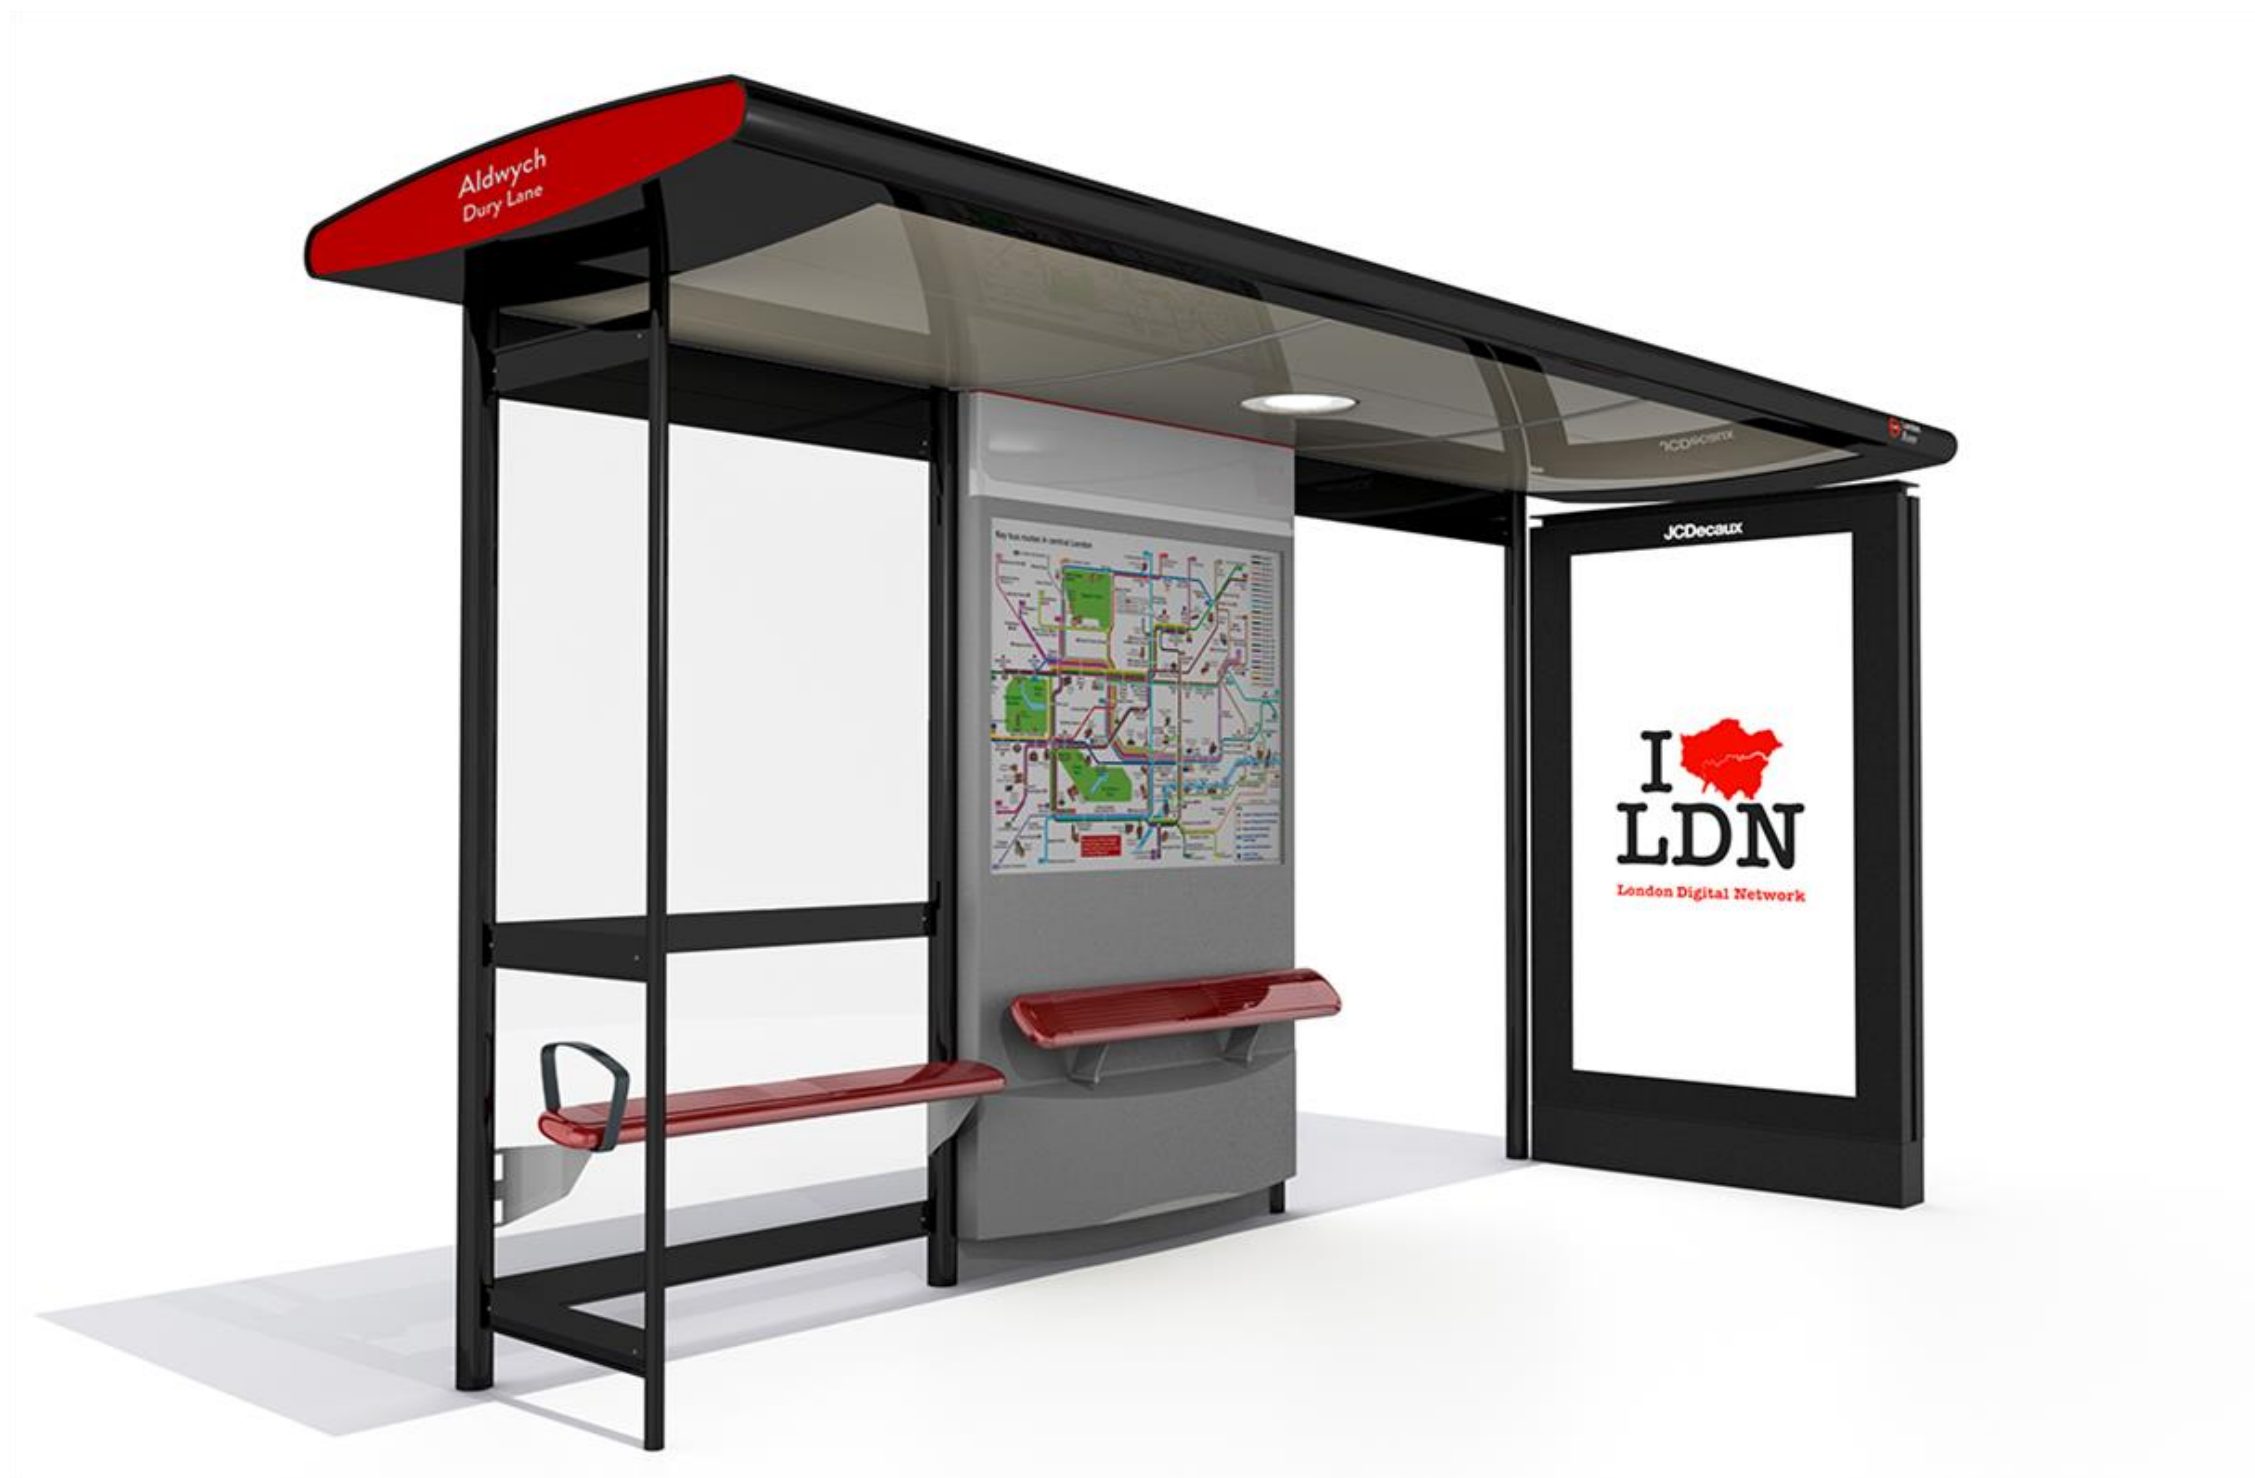

MARK ONE A 3 BAY
LONDON LANDMARK SHELTER