

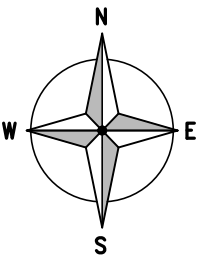


SITE LOCATION
(Scale 1:50000)
Ordnance Survey map extract
based upon Landranger map series
with the permission of the controller of
Her Majesty's Stationery Office
Licence No. 0100023487
Crown copyright.

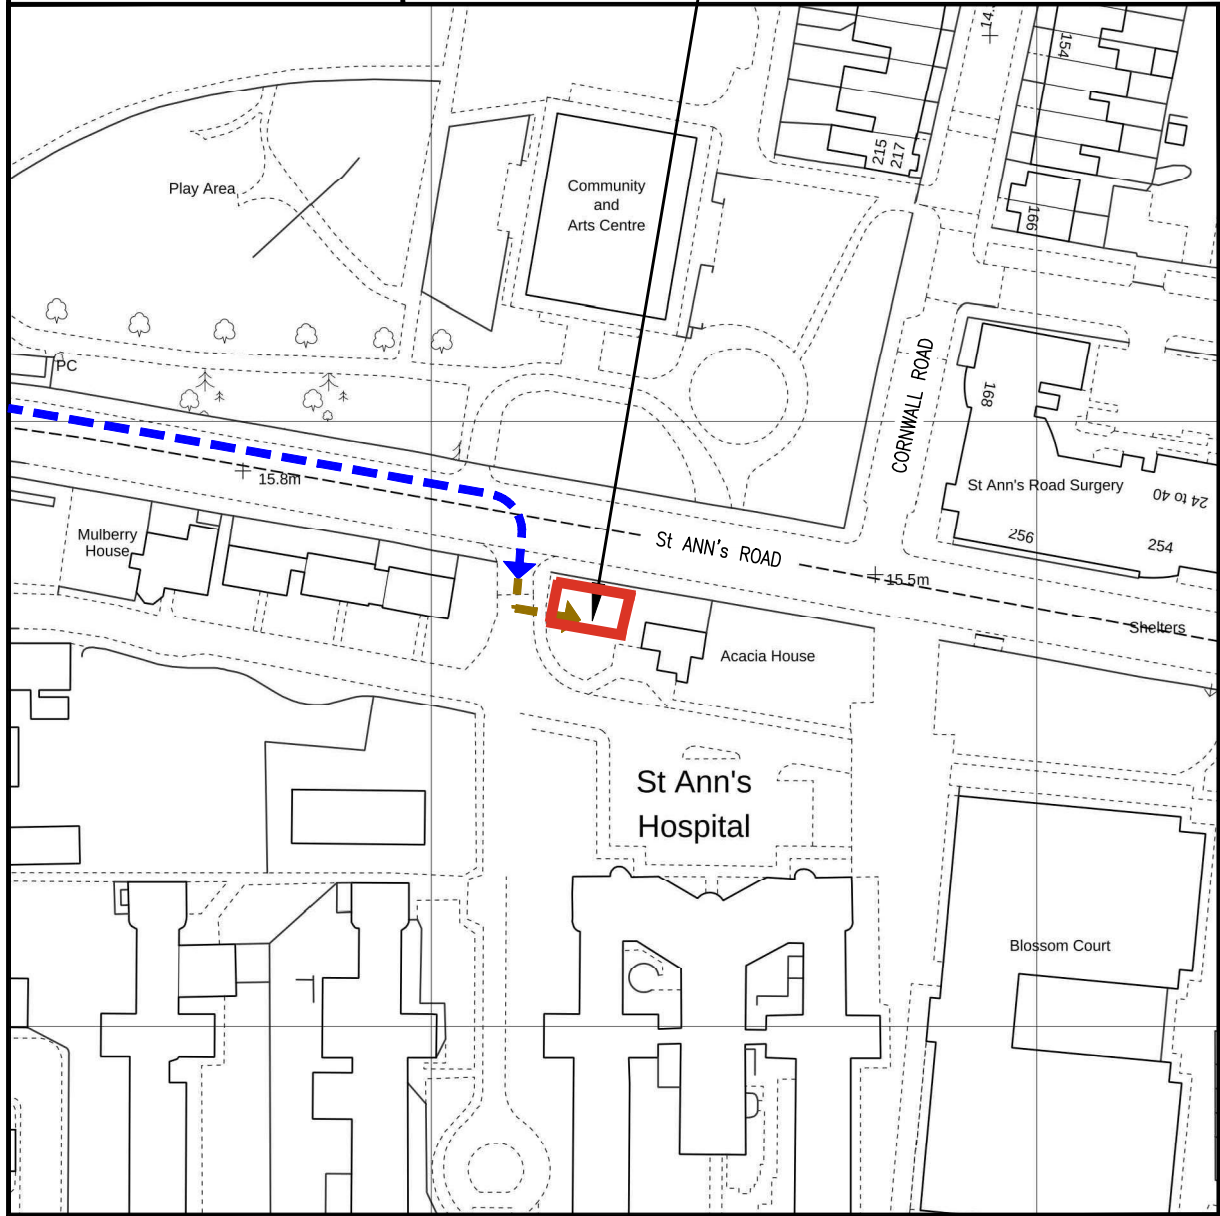

SITE PHOTOGRAPH

These drawings comply with VF Standard ICNIRP guidelines, under configuration VU7F
Designed in accordance with Cornerstone documents: SDN0007 & SDN0009 v6.0

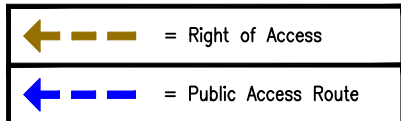

DETAILED SITE LOCATION
(Scale 1:1250)

Based upon Ordnance Survey map extract
with the permission of the Controller of
Her Majesty's Stationery Office.
Crown copyright.
Licence No. 100020449



ORIGINAL SCALE AT A3 - 1:1250

ALL DIMENSIONS IN METRES

ALL DIMENSIONS ARE IN mm UNLESS NOTED OTHERWISE

N.G.R E: 532530 N: 188669

DIRECTIONS TO SITE:

- TRAVELING ON A406 NORTH CIRCULAR ROAD (NORTH OF LONDON)
- EXIT AT JUNCTION WITH A109 AND HEAD SOUTH TOWARDS WOOD GREEN
- CONTINUE 1.2miles
- TURN RIGHT ONTO PARK AVENUE
- AT THE ROUNDABOUT, TAKE THE 1st EXIT ONTO STATION RD/B151
- AT THE ROUNDABOUT, TAKE THE 2nd EXIT ONTO MAYES RD/B151
- AT THE ROUNDABOUT, TAKE THE 1st EXIT AND STAY ON MAYES RD/B151
- CONTINUE 0.2miles
- TURN RIGHT ONTO HORNSEY PARK RD/B138
- CONTINUE 0.8miles
- TURN LEFT ONTO BERESFORD ROAD AND CONTINUE TO THE END OF THE ROAD
- TURN RIGHT ONTO GREEN LANES
- CONTINUE 0.1miles
- TURN LEFT ONTO St ANN's ROAD
- CONTINUE 0.5miles
- SITE LOCATION IS ON THE RIGHT HAND SIDE ADJACENT TO ENTRANCE TO St ANN's HOSPITAL

NOTES:

A	Issued for Construction	GL	SB	21.01.25
REV	MODIFICATION	BY	CH	DATE



Cell Name	Opt.
St ANN's HOSPITAL GF TEMP	—

Cell ID No		
CORNERSTONE	VF	VM02
30910100	28689_0	N/A

Site Address / Contact Details		
St ANN's HOSPITAL St ANN's ROAD HARRINGEY GREATER LONDON N15 3TH		

Drawing Title: SITE LOCATION MAPS				
Purpose of issue: CONSTRUCTION				Dwg Rev: A
Drawing Number: 100				Pack Issue: A
Surveyed By: GREENLIGHT	Original Sheet Size: A3		Date: 21.01.25	
Drawn: GL	Date: 21.01.25	Checked: SB	Date: 21.01.25	A