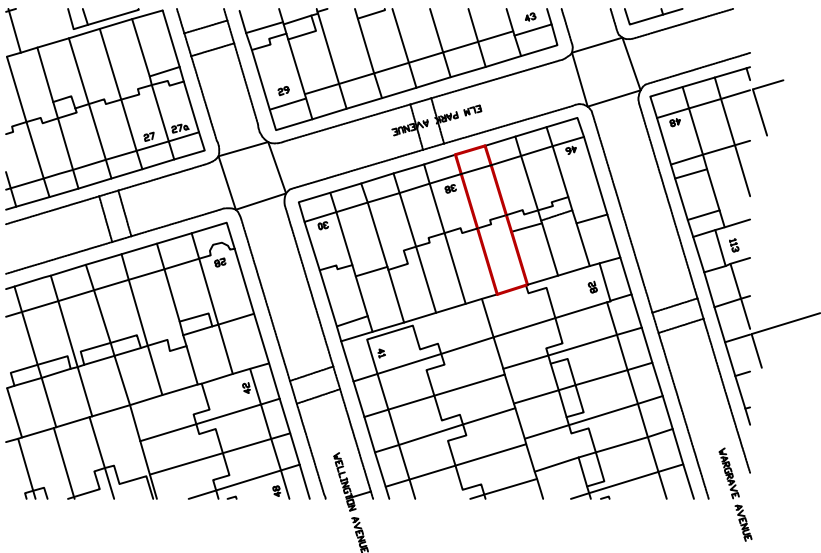


Licence number 100020449

Location Plan 1:1250

 Site

PROPERTY ADDRESS:
40 Elm Park Avenue
London , N15 6AU

TITLE:
Location Plan

SCALE: 1:1250 (A4) DRAWING No: EPA.40.LP.

DATE: 10.08.26. DRAWN BY: B.B.