

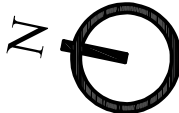


- 1 Check All Dimensions On Site
- 2 Scale for Planning Purposes Only
- 3 All Dimensions in Millimetres
- 4 Drawing for the purpose stated. No other use authorised

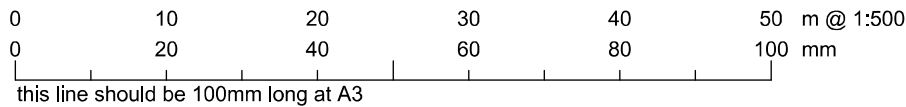

Rev.	-	-
Rev.	Date	Description

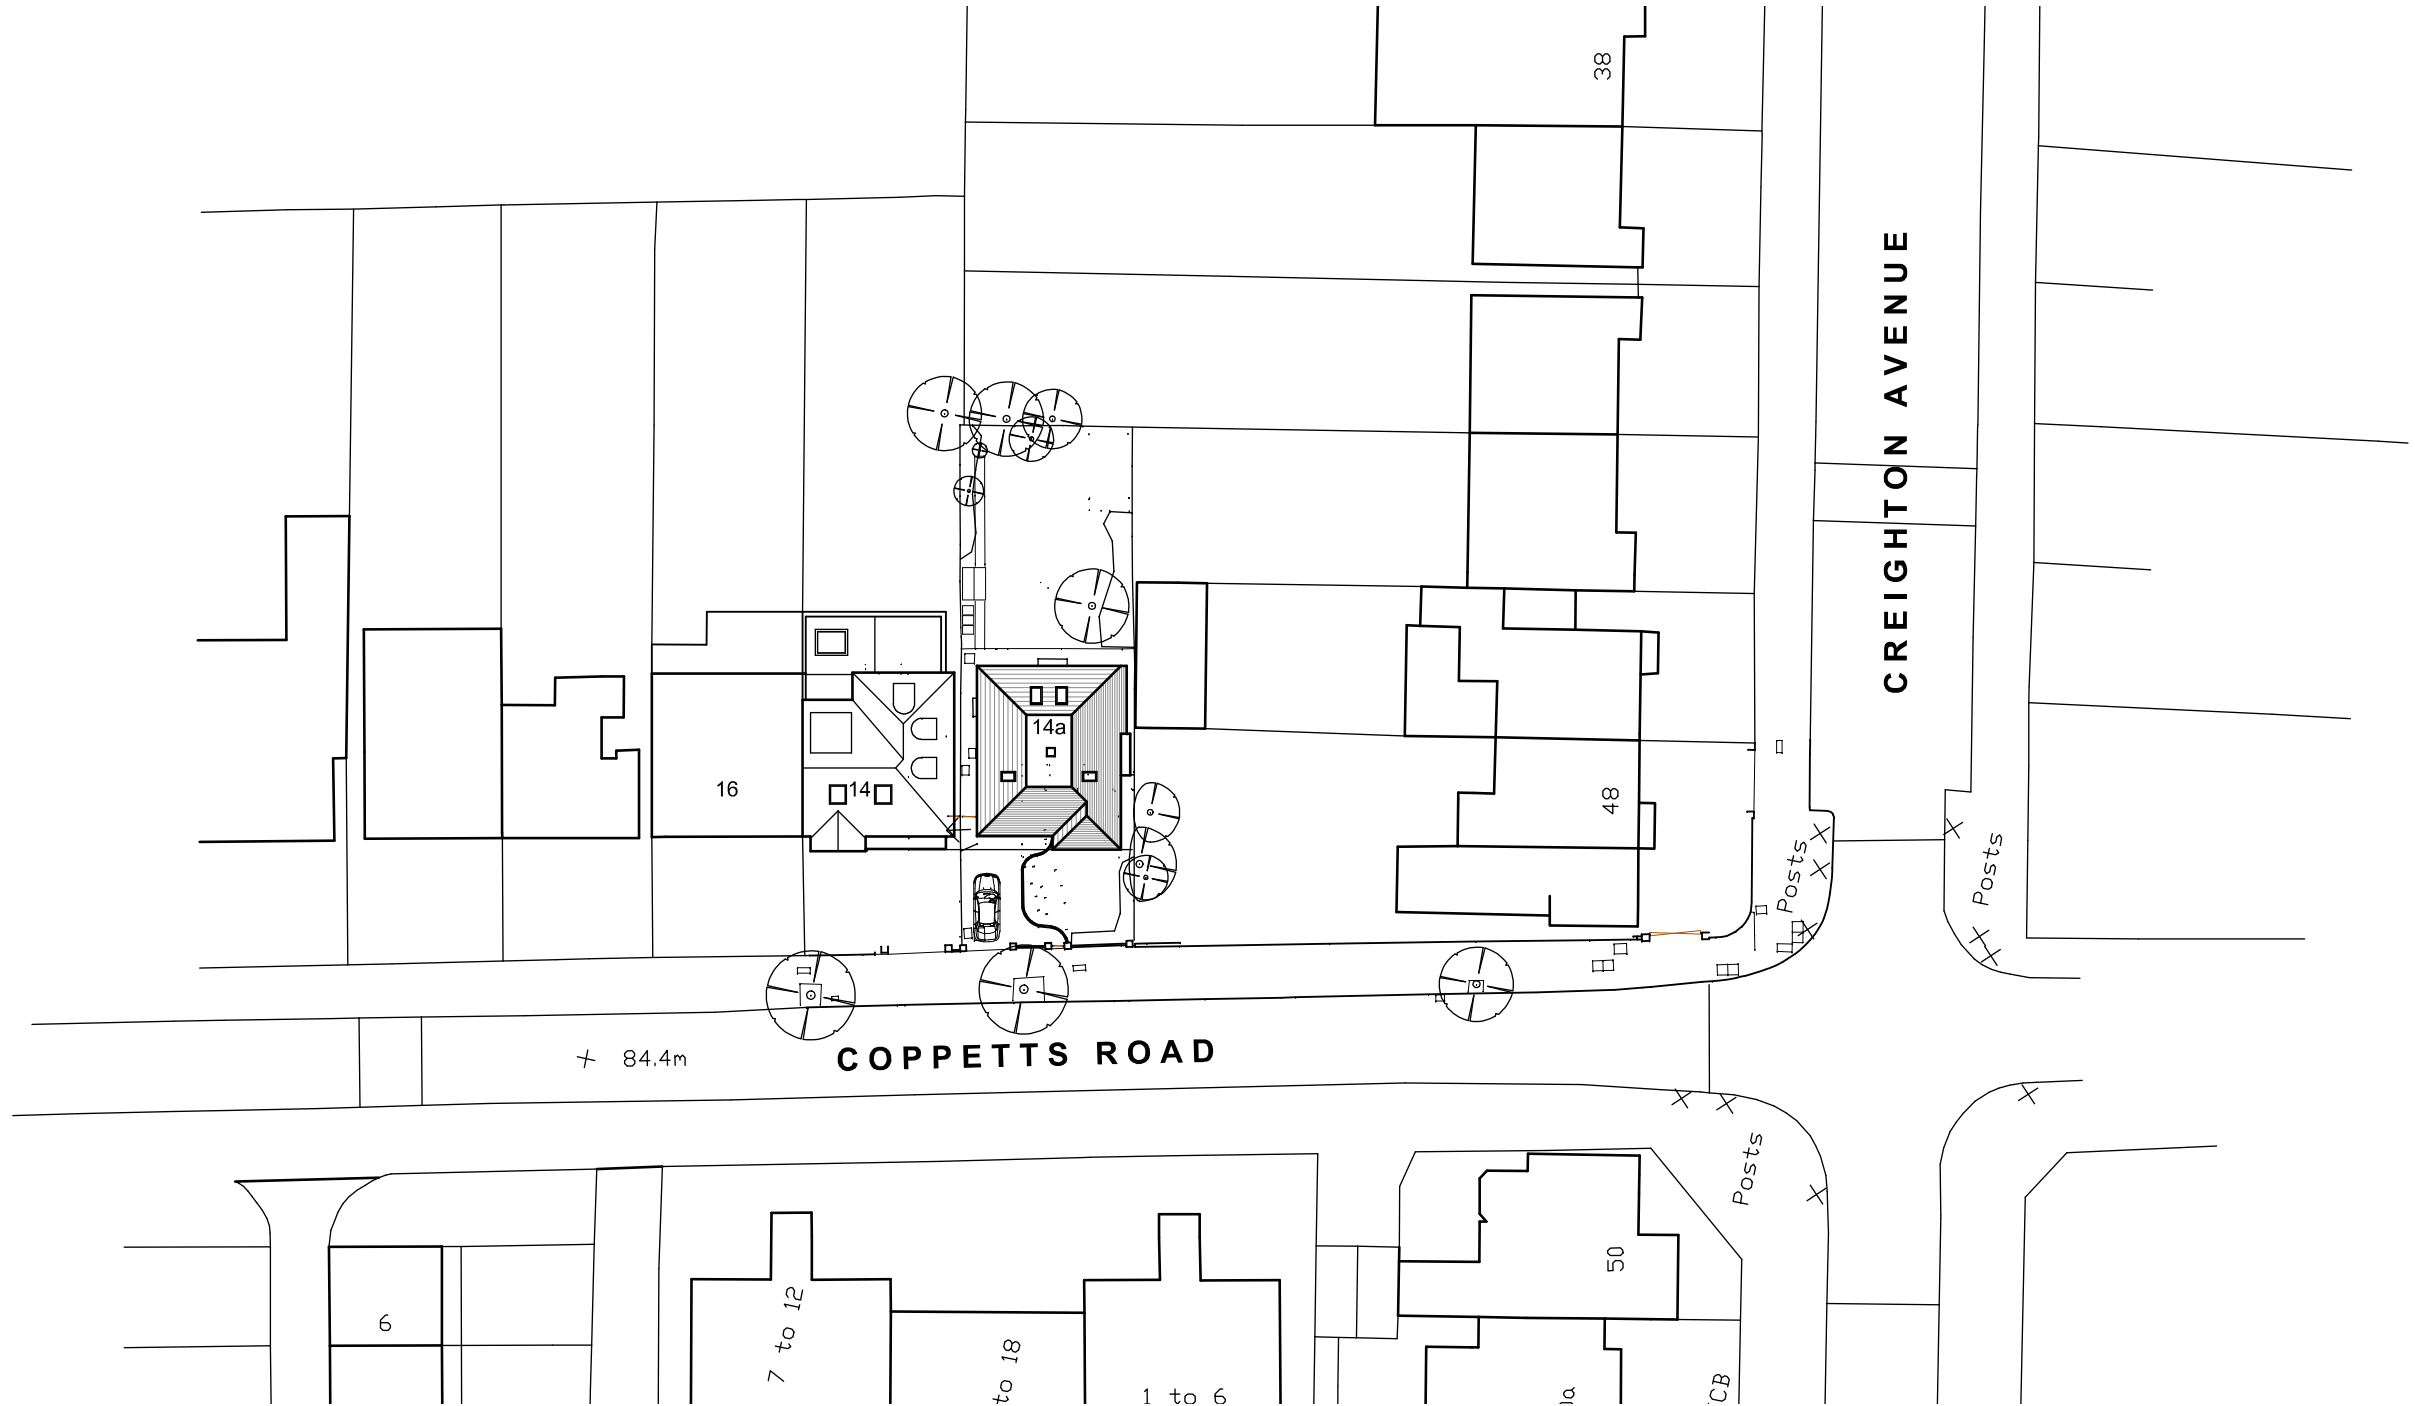

Aubrey Technical Services[®]
Architectural Design Consultants
'The Loft' 61A Belswains Lane
Hemel Hempstead
Hertfordshire
HP3 9PP
Tel: 01442 247935
info@aubreytechnicalservices.co.uk
www.aubreytechnicalservices.co.uk

Project:
**Proposed two storey front extension, new roof and alterations at
14a Coppetts Road, London N10 1JY**

Drawing Title:
**Block Plan as Proposed
Based on 'ASC' Topographical Survey**

Date: June 26	Scale: 1:500 @ A3	Drawing No: L1251/42	Revision: Rev. -
-------------------------	-----------------------------	--------------------------------	----------------------------