

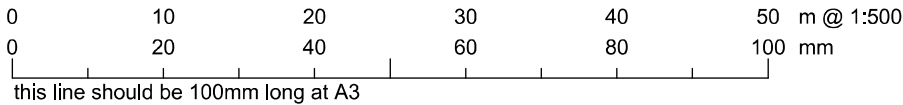


- 1 Check All Dimensions On Site
- 2 Scale for Planning Purposes Only
- 3 All Dimensions in Millimetres
- 4 Drawing for the purpose stated. No other use authorised

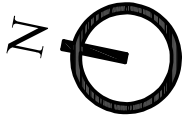

Rev.	Date	Description
------	------	-------------

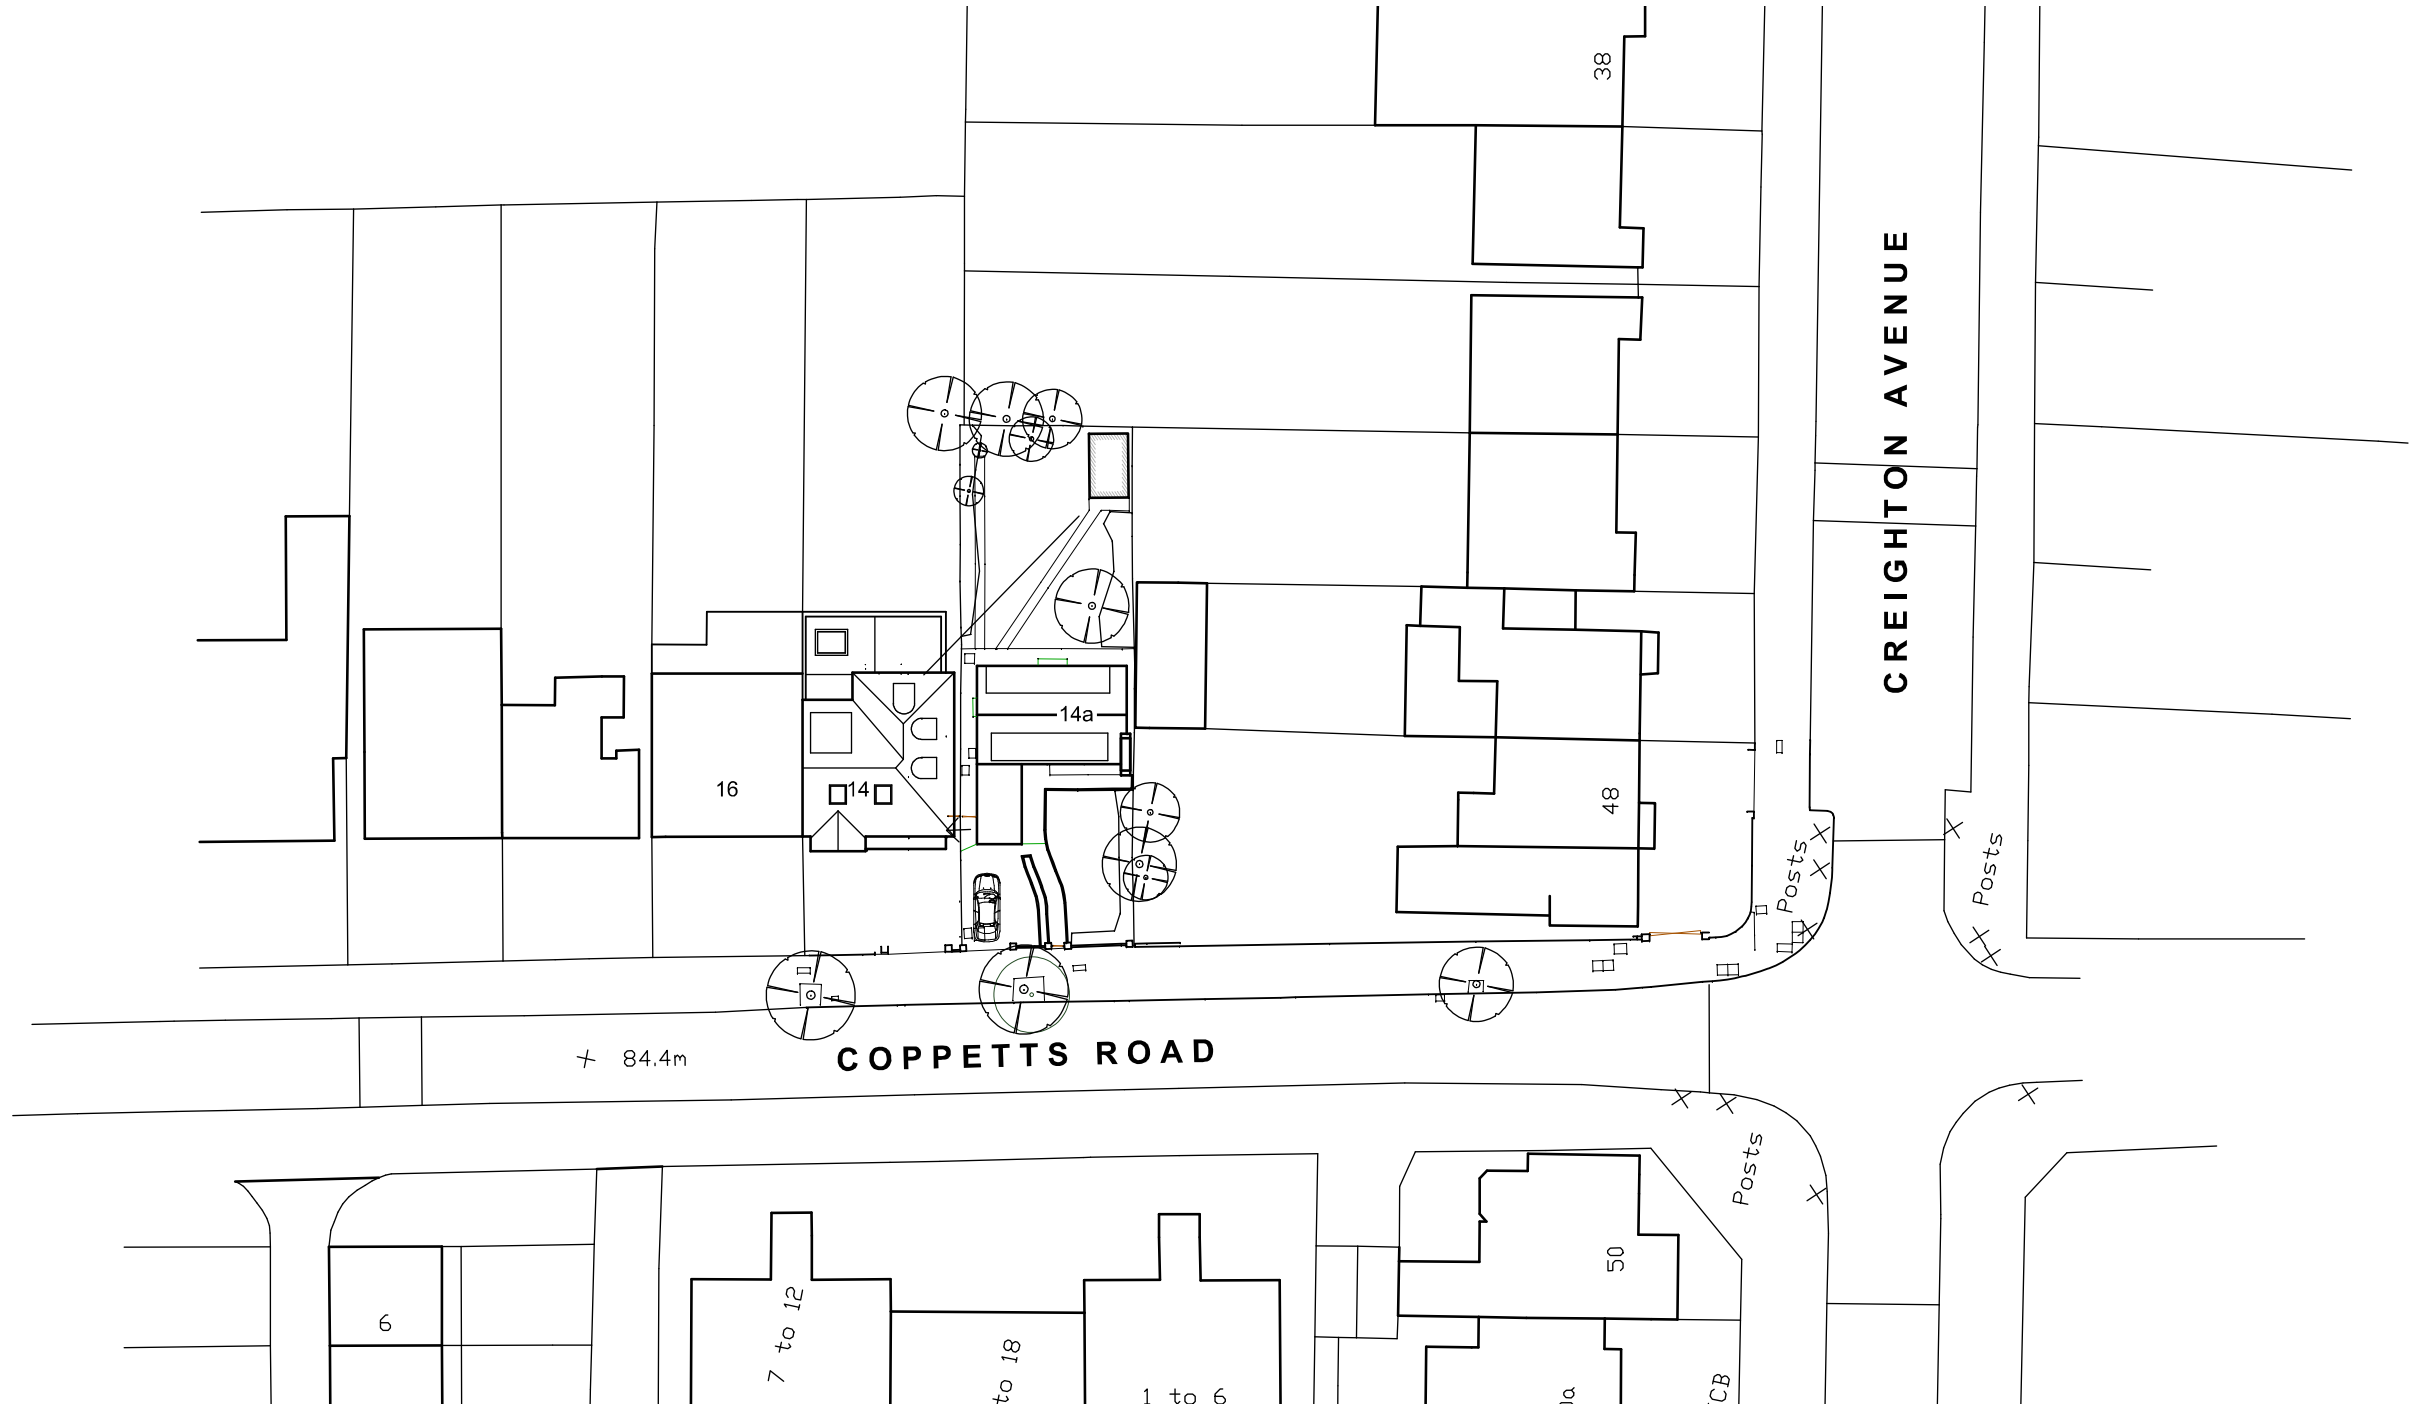

Aubrey Technical Services[©]
Architectural Design Consultants
'The Loft' 61A Belswains Lane
Hemel Hempstead
Hertfordshire
HP3 9PP
Tel: 01442 247935
info@aubreytechnicalservices.co.uk
www.aubreytechnicalservices.co.uk

Project:
14a Coppetts Road
London
N10 1JY

Drawing Title:
Block Plan as Existing
Based on 'ASC' Topographical Survey

Date: May 25	Scale: 1:500 @ A3	Drawing No: L1251/02	Revision: Rev. -
------------------------	-----------------------------	--------------------------------	----------------------------

EXISTING