




1 Check All Dimensions On Site
2 Scale for Planning Purposes Only
3 All Dimensions in Millimetres
4 Drawing for the purpose stated. No other use authorised

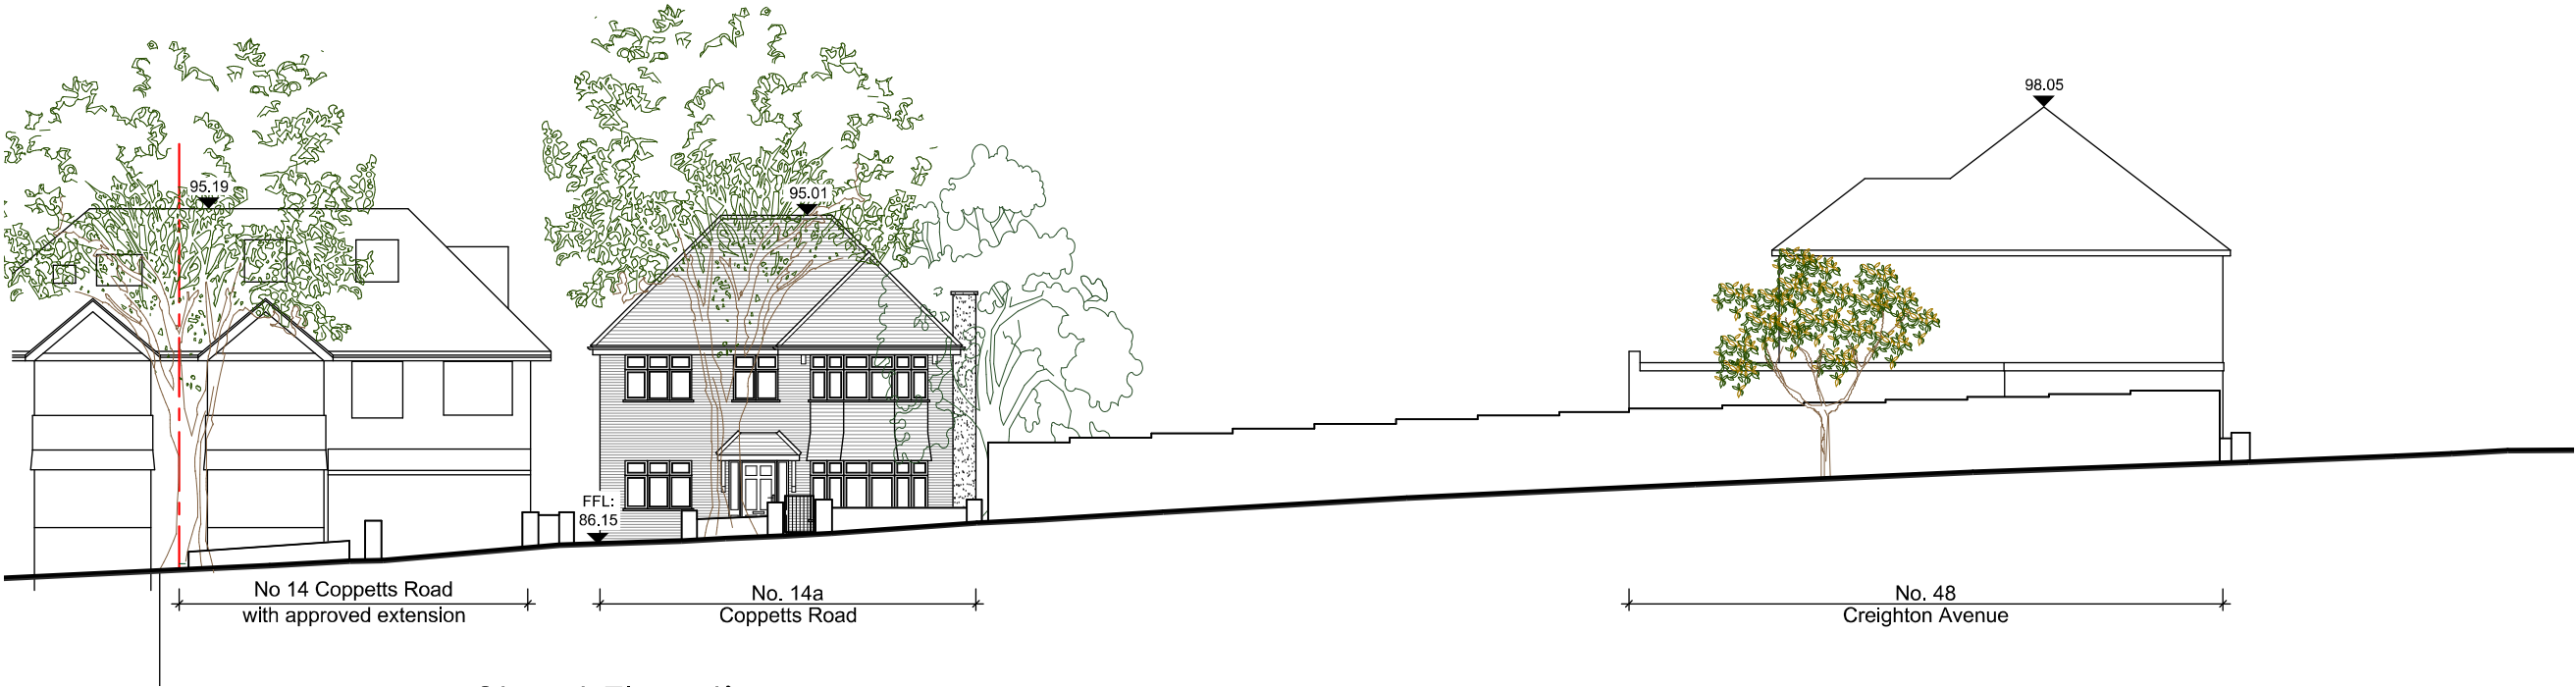

Street Elevation
Scale - 1:200

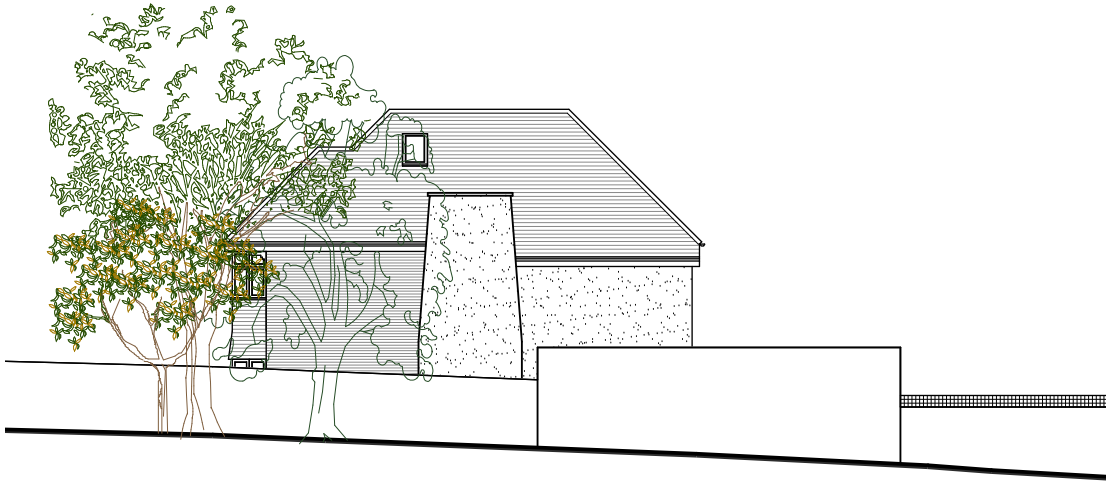

Street Elevation (from no. 48 Creighton Ave)
Scale - 1:200

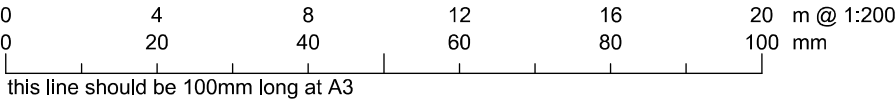

Rev.	-	-
Rev.	Date	Description



Aubrey Technical Services[®]
Architectural Design Consultants
The Loft 41A Belwains Lane
Hemel Hempstead
Hertfordshire
HP3 9PP
Tel: 01442 247935
info@aubreytechnicalservices.co.uk
www.aubreytechnicalservices.co.uk

Project:
Proposed two storey front extension, new roof and alterations at 14a Coppetts Road, London N10 1JY

Drawing Title:
Street Elevations as Proposed

Date: June 26	Scale: 1:200 @ A3	Drawing No: L1251/45	Revision: Rev. -
-------------------------	-----------------------------	--------------------------------	----------------------------