




- 1 Check All Dimensions On Site
- 2 Scale for Planning Purposes Only
- 3 All Dimensions in Millimetres
- 4 Drawing for the purpose stated. No other use authorised

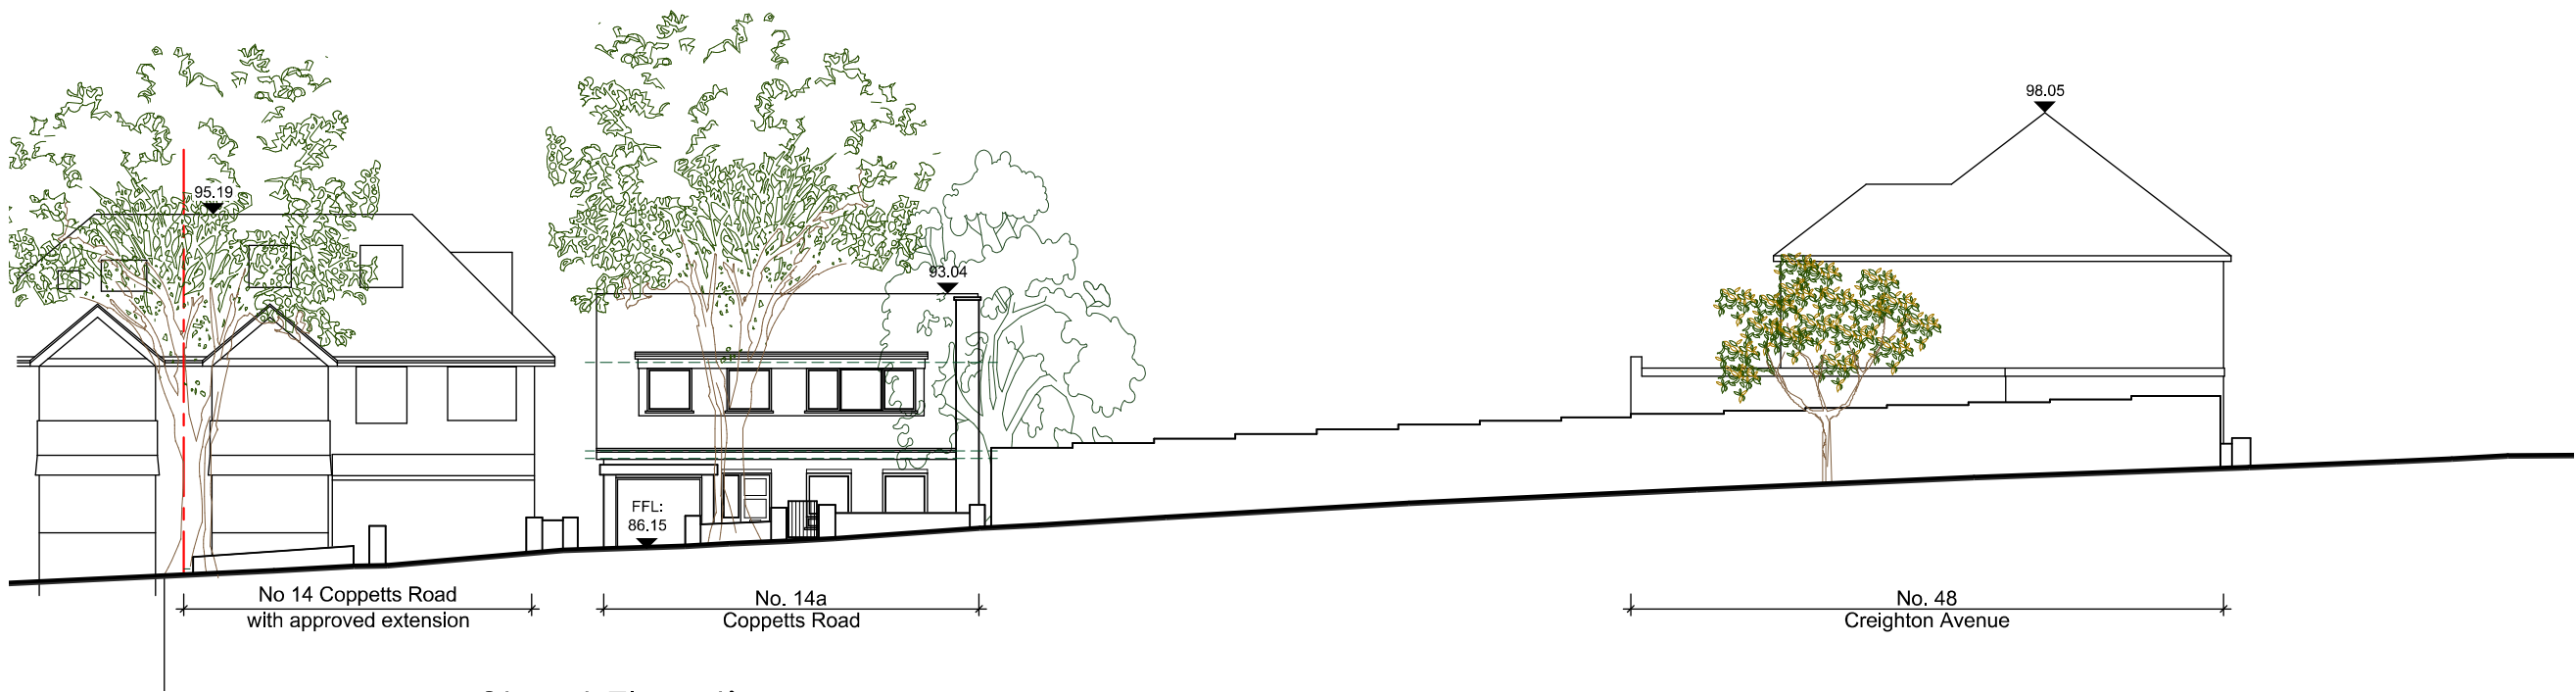

Street Elevation
Scale - 1:200

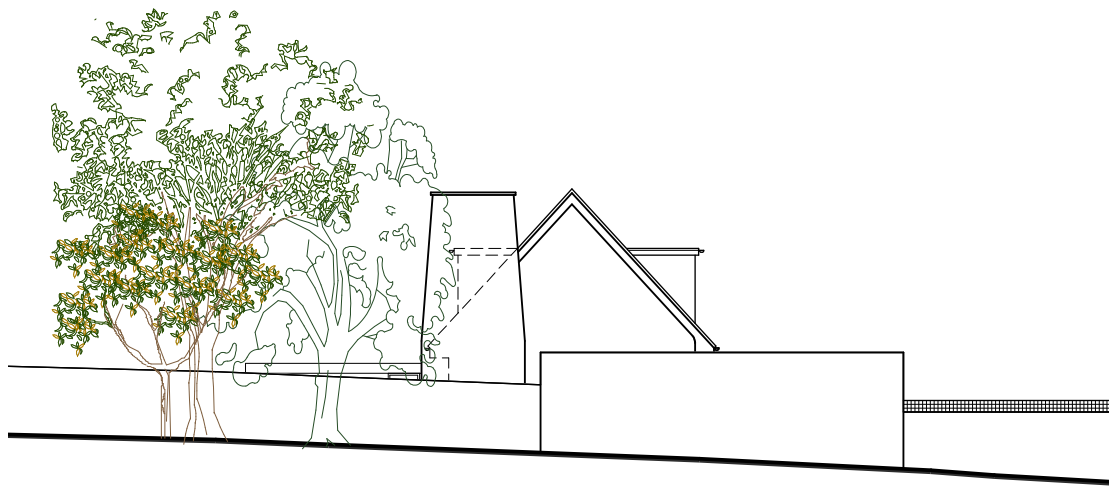

Street Elevation (from no. 48 Creighton Ave)
Scale - 1:200

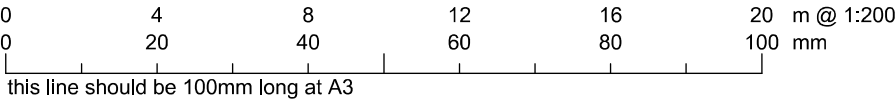

Rev.	-	-
Rev.	Date	Description



Aubrey Technical Services[®]
Architectural Design Consultants
The Loft 41A Belwains Lane
Hemel Hempstead
Hertfordshire
HP3 9PP
Tel: 01442 247935
info@aubreytechnicalservices.co.uk
www.aubreytechnicalservices.co.uk

Project:
14a Coppetts Road
London
N10 1JY

Drawing Title:
Street Elevations as Existing

Date: Oct 25	Scale: 1:200 @ A3	Drawing No: L1251/05	Revision: Rev. -
------------------------	-----------------------------	--------------------------------	----------------------------

EXISTING