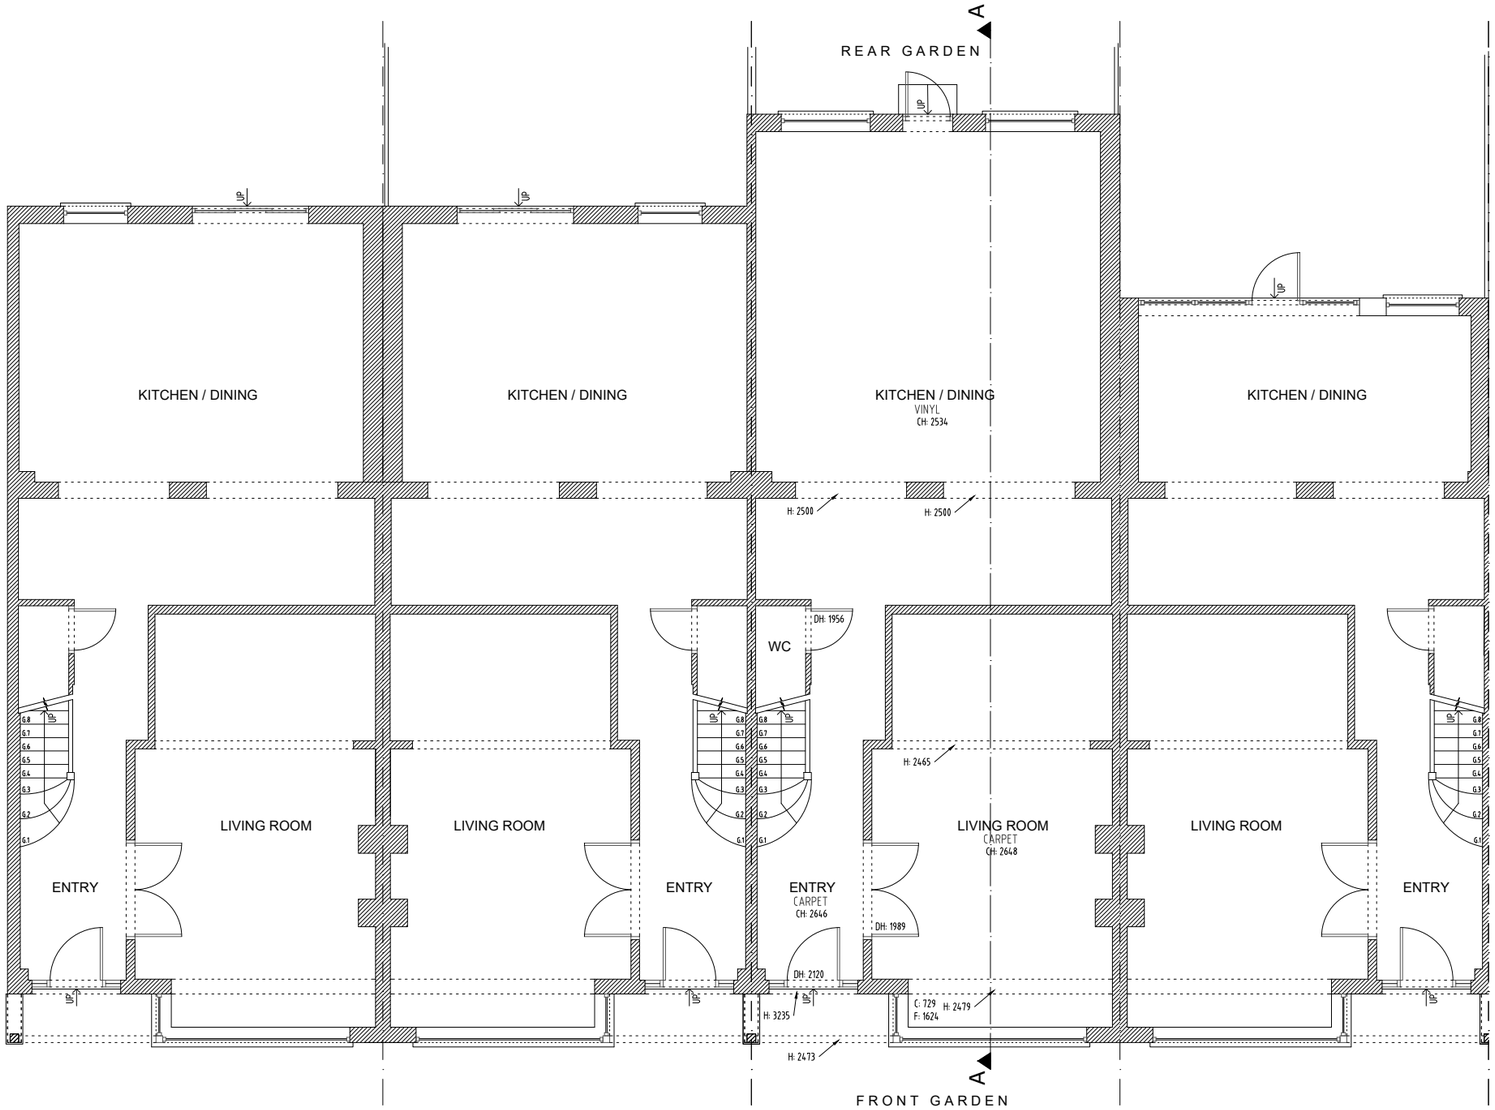

119 Craven Park Road, N15 6BP *121 Craven Park Road, N15 6BP* *123 Craven Park Road, N15 6BP* *125 Craven Park Road, N15 6BP*

Existing Ground Floor

METRES

0 5

SCALE

AJ PLANS
info@ajplans.co.uk

NOTES:
THE CONTRACTORS ARE TO CHECK ALL DIMENSIONS, DRAIN RUNS AND GENERAL CONDITIONS ON SITE BEFORE WORKS COMMENCE .

ALL WORKS ARE TO BE CARRIED OUT IN ACCORDANCE WITH CURRENT BUILDING REGULATIONS, BRITISH STANDARDS, CODE OF PRACTICE AND LOCAL AUTHORITY REQUIREMENTS.

Project: 119-125 Craven Park Road, London N15 6BP	
Title: EXISTING Floor Plans	
Date: 04.07.26.	Scale: 1:100 @ A3
Dwg. No. CPR.119-125.EX.01	Rev:

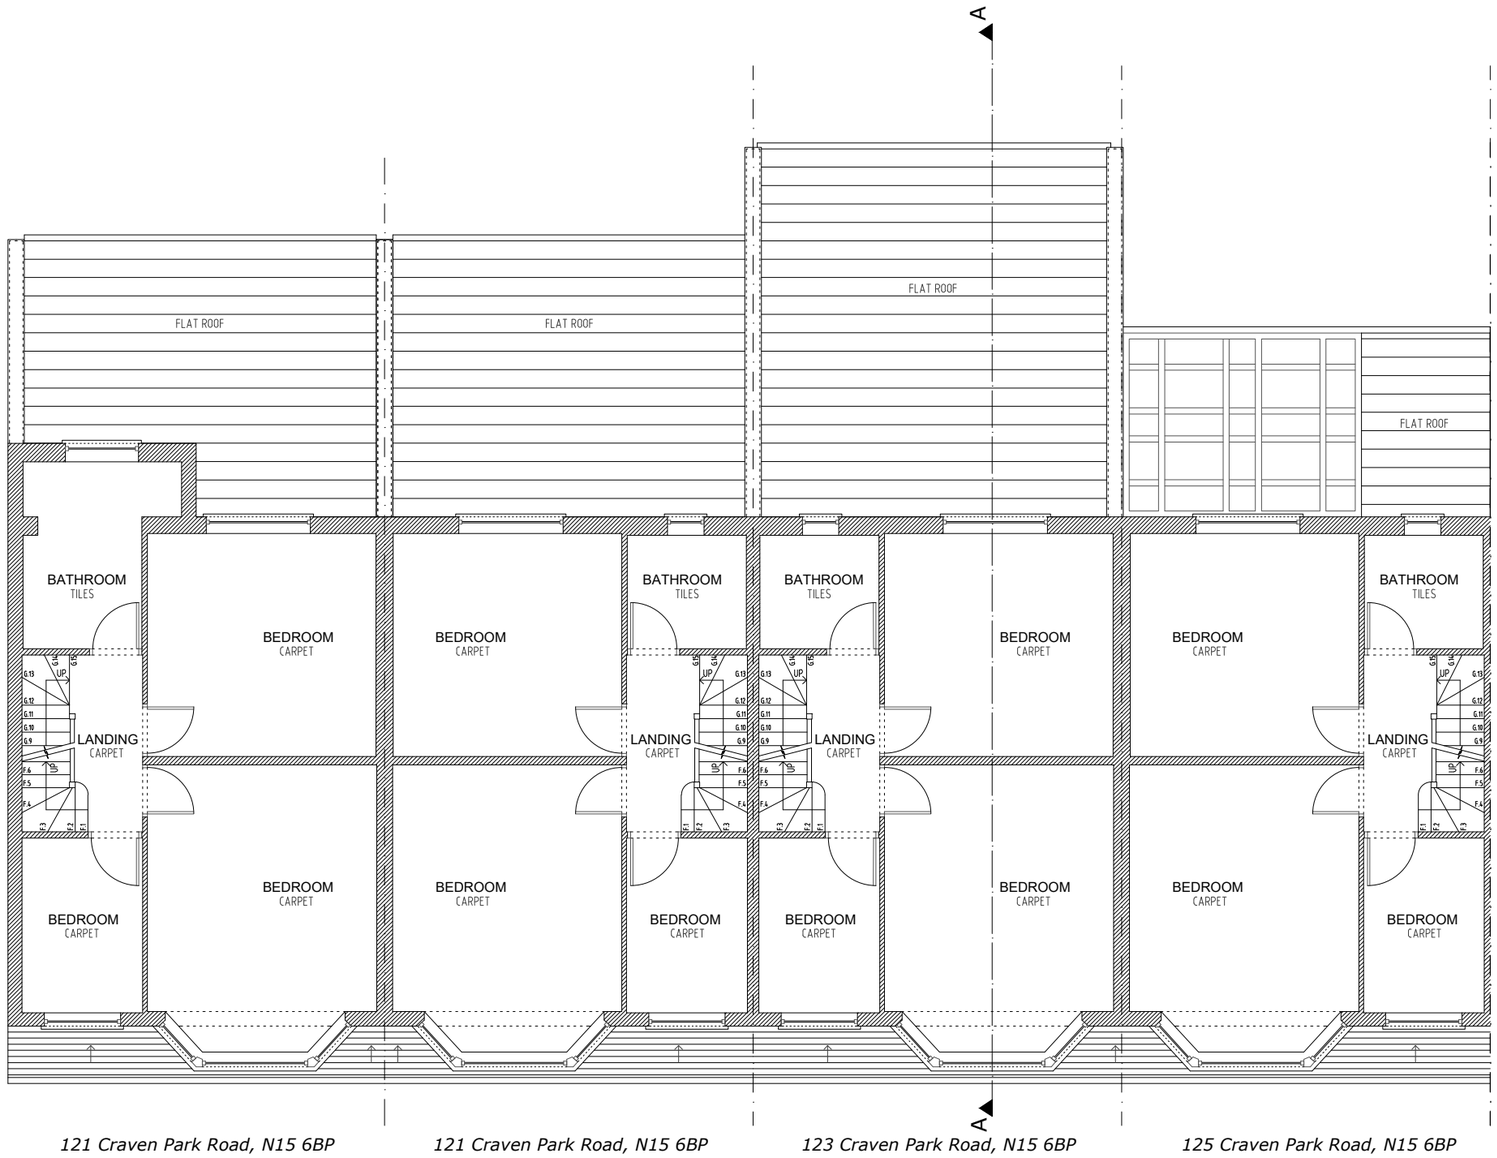

Existing First Floor

METRES

0 5

SCALE

AJ PLANS
info@ajplans.co.uk

NOTES:
THE CONTRACTORS ARE TO CHECK ALL DIMENSIONS, DRAIN RUNS AND GENERAL CONDITIONS ON SITE BEFORE WORKS COMMENCE .

ALL WORKS ARE TO BE CARRIED OUT IN ACCORDANCE WITH CURRENT BUILDING REGULATIONS, BRITISH STANDARDS, CODE OF PRACTICE AND LOCAL AUTHORITY REQUIREMENTS.

Project: 119-125 Craven Park Road, London N15 6BP	
Title: EXISTING Floor Plans	
Date: 04.07.26.	Scale: 1:100 @ A3
Dwg. No. CPR.119-125.EX.02	Rev:

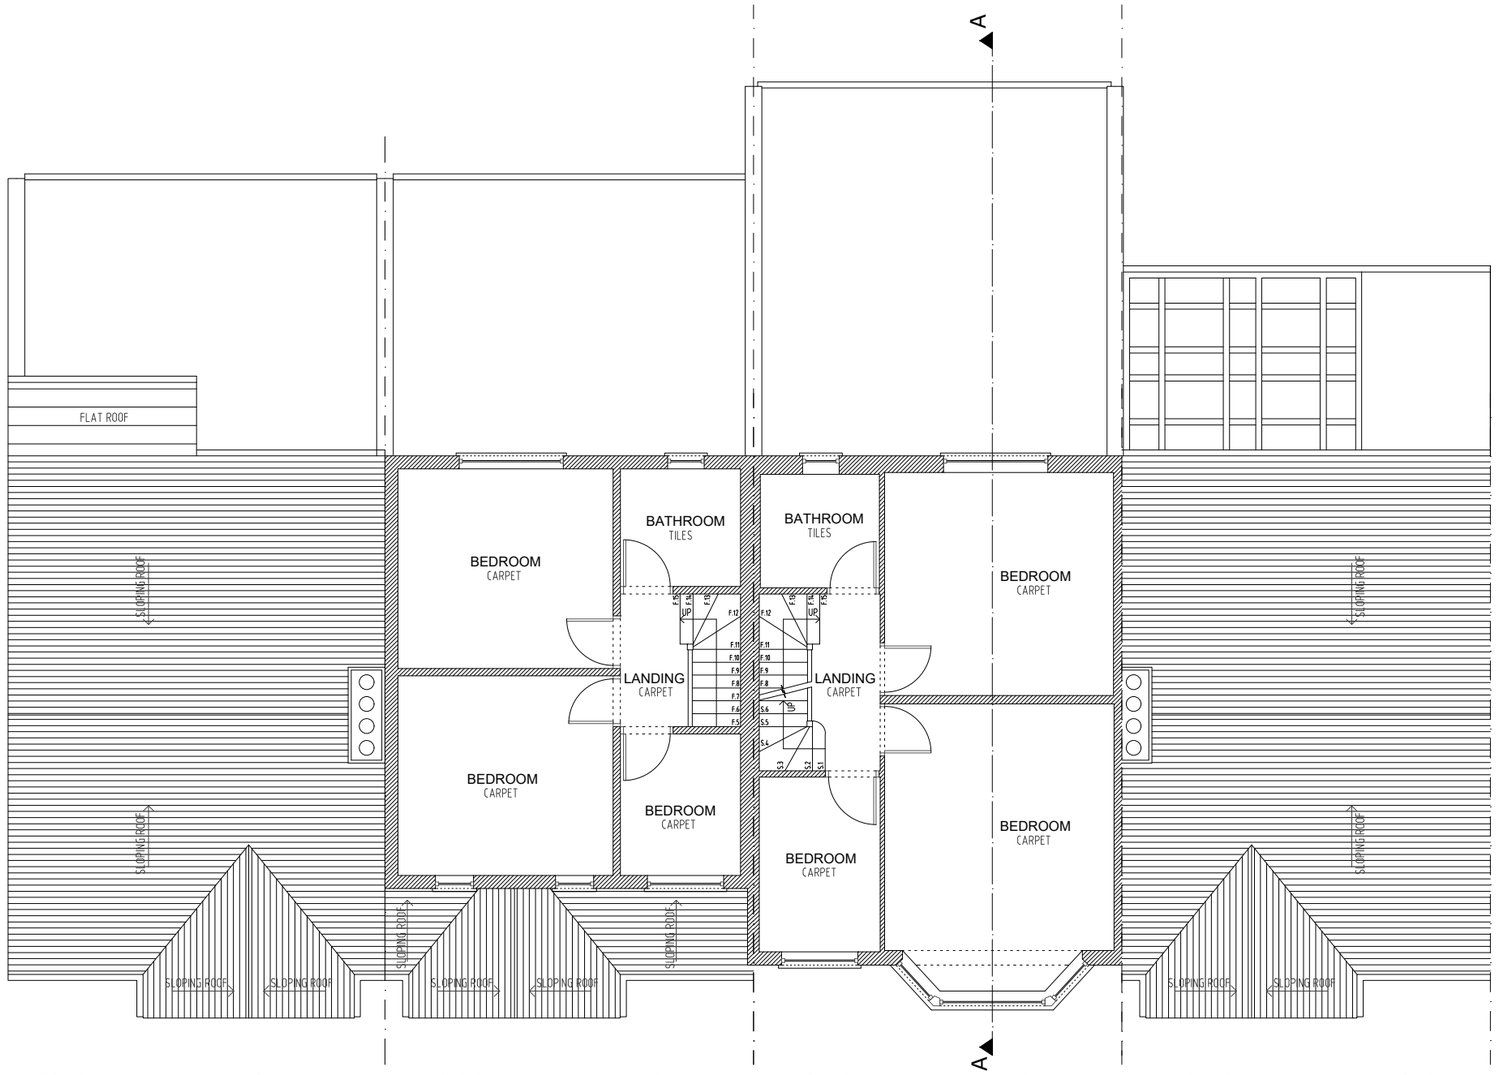

119 Craven Park Road, N15 6BP *121 Craven Park Road, N15 6BP* *123 Craven Park Road, N15 6BP* *125 Craven Park Road, N15 6BP*

Existing Second Floor / Roof Plan

METRES

0 5

SCALE

AJ PLANS
info@ajplans.co.uk

NOTES:
THE CONTRACTORS ARE TO CHECK ALL DIMENSIONS, DRAIN RUNS AND GENERAL CONDITIONS ON SITE BEFORE WORKS COMMENCE .

ALL WORKS ARE TO BE CARRIED OUT IN ACCORDANCE WITH CURRENT BUILDING REGULATIONS, BRITISH STANDARDS, CODE OF PRACTICE AND LOCAL AUTHORITY REQUIREMENTS.

Project: 119-125 Craven Park Road, London N15 6BP	
Title: EXISTING Floor Plans	
Date: 04.07.26.	Scale: 1:100 @ A3
Dwg. No. CPR.119-125.EX.03	Rev:

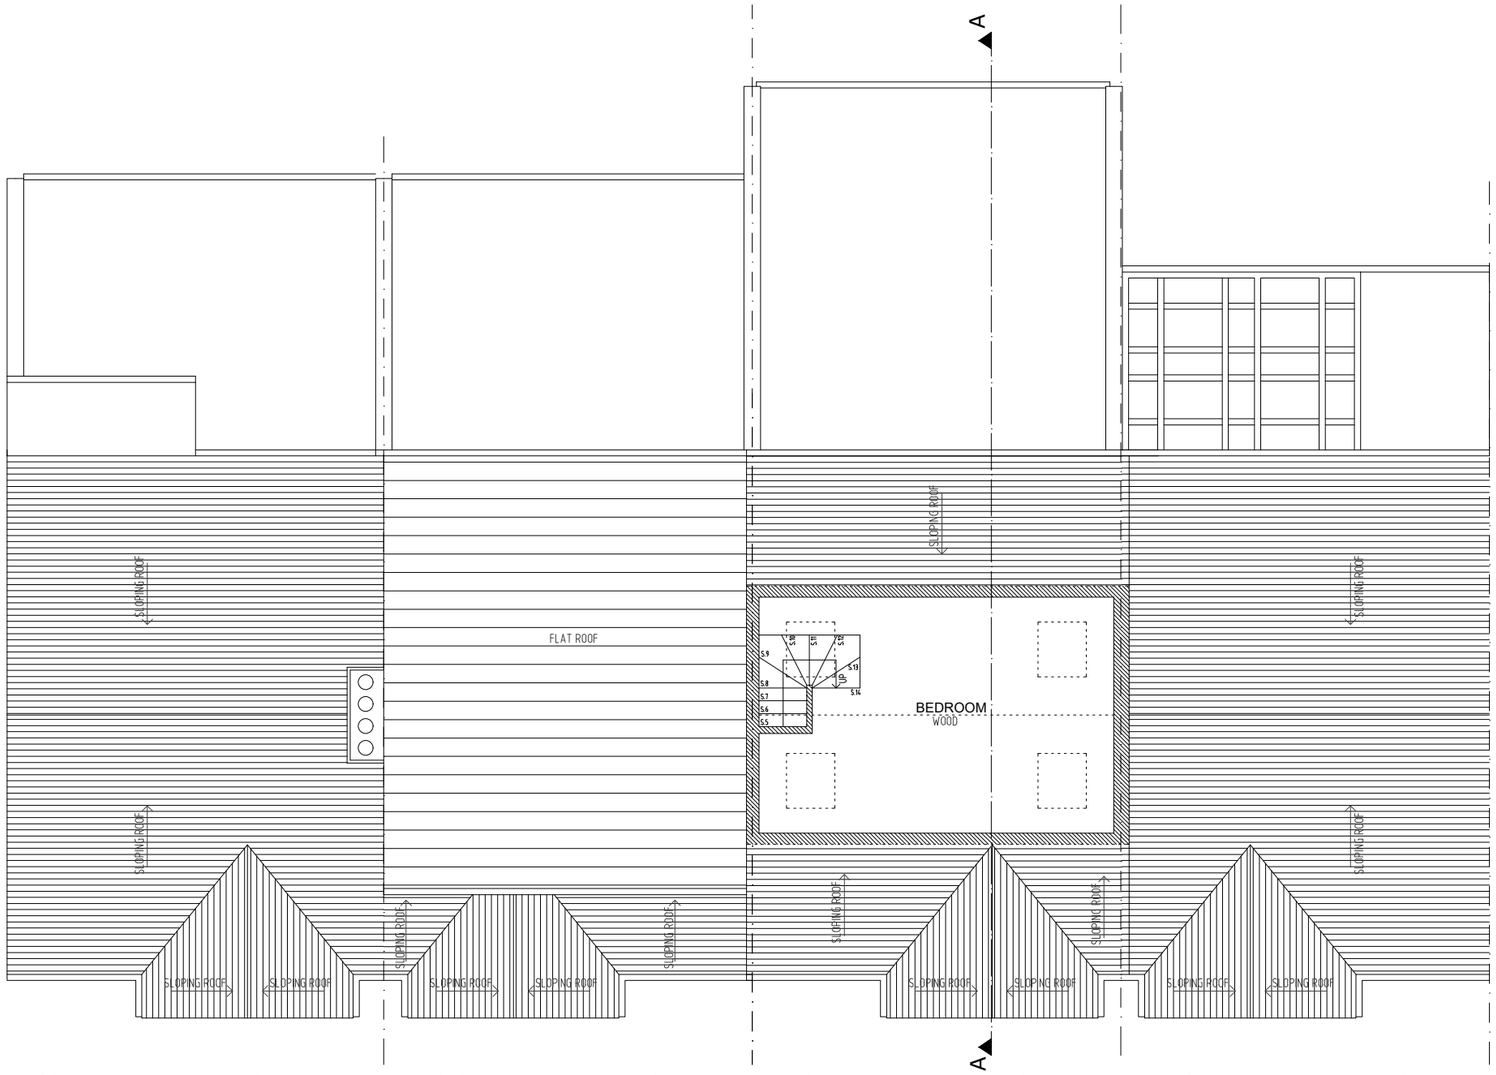

Proposed Attic Floor / Roof Plan

METRES

0 5

SCALE

AJ PLANS
info@ajplans.co.uk

NOTES:
THE CONTRACTORS ARE TO CHECK ALL DIMENSIONS, DRAIN RUNS AND GENERAL CONDITIONS ON SITE BEFORE WORKS COMMENCE .

ALL WORKS ARE TO BE CARRIED OUT IN ACCORDANCE WITH CURRENT BUILDING REGULATIONS, BRITISH STANDARDS, CODE OF PRACTICE AND LOCAL AUTHORITY REQUIREMENTS.

Project: 119-125 Craven Park Road, London N15 6BP	
Title: EXISTING Floor Plans	
Date: 04.07.26.	Scale: 1:100 @ A3
Dwg. No. CPR.119-125.EX.04	Rev:

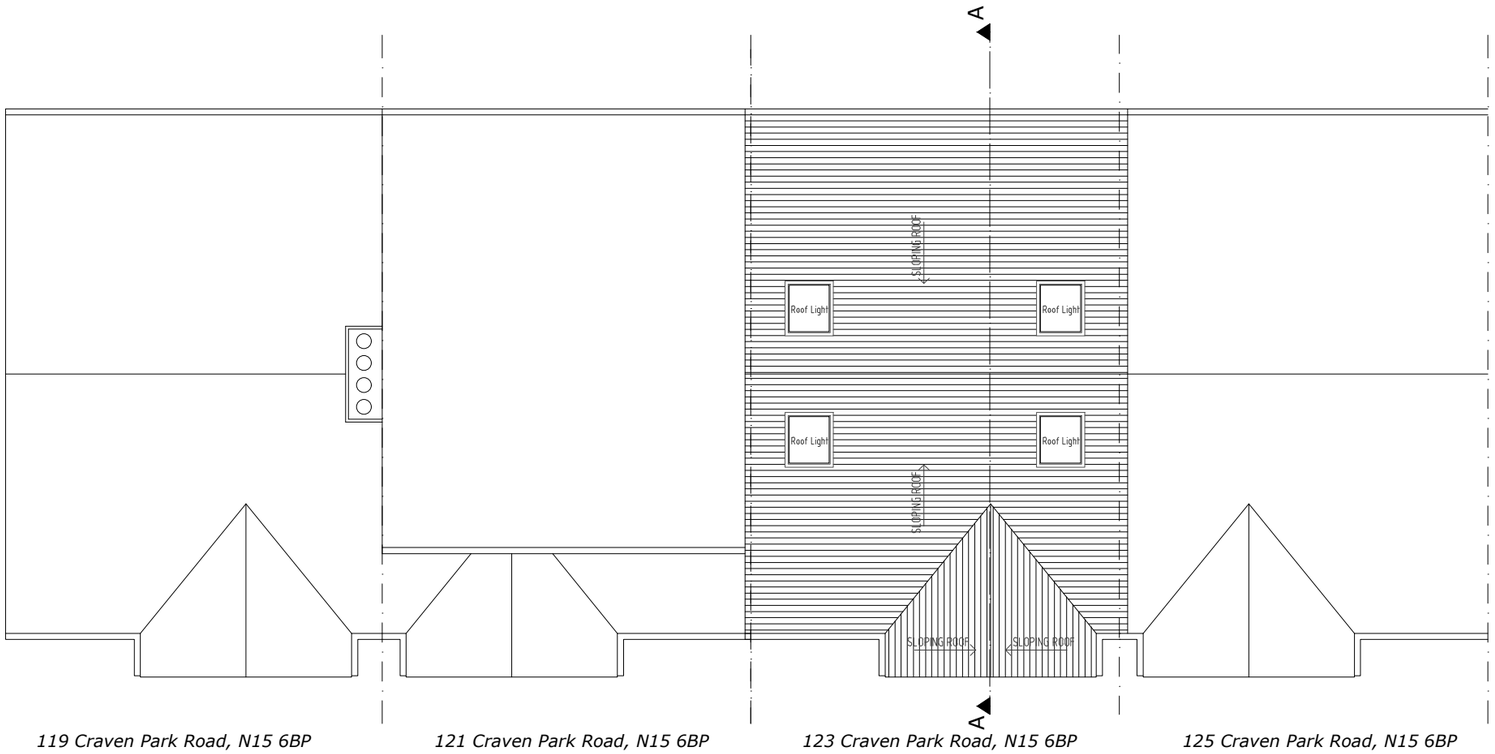

Existing Roof Plan

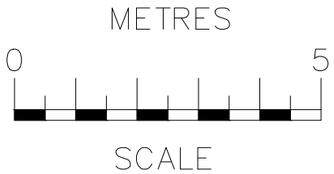

AJ PLANS
info@ajplans.co.uk

NOTES:
THE CONTRACTORS ARE TO CHECK ALL DIMENSIONS, DRAIN RUNS AND GENERAL CONDITIONS ON SITE BEFORE WORKS COMMENCE .

ALL WORKS ARE TO BE CARRIED OUT IN ACCORDANCE WITH CURRENT BUILDING REGULATIONS, BRITISH STANDARDS, CODE OF PRACTICE AND LOCAL AUTHORITY REQUIREMENTS.

Project: 119-125 Craven Park Road, London N15 6BP	
Title: EXISTING Floor Plans	
Date: 04.07.26.	Scale: 1:100 @ A3
Dwg. No. CPR.119-125.EX.05	Rev:

Existing Front Elevation

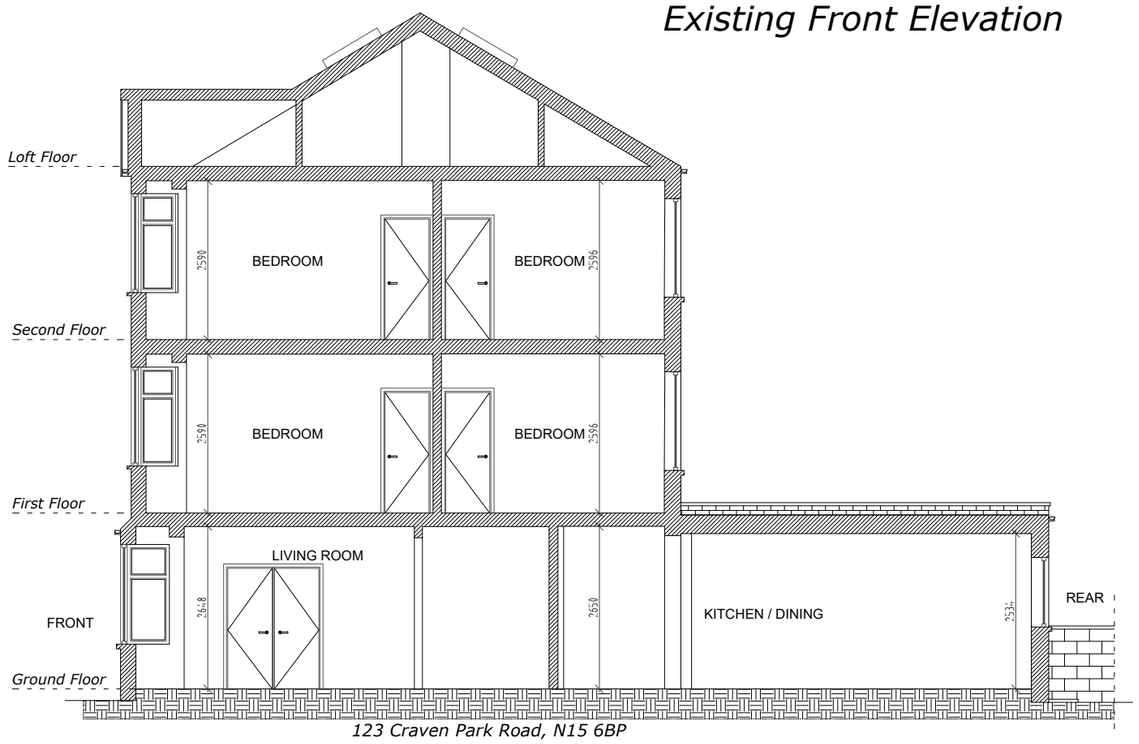

123 Craven Park Road, N15 6BP

Existing Section A-A

METRES

0 5

SCALE

AJ PLANS
info@ajplans.co.uk

NOTES:
THE CONTRACTORS ARE TO CHECK ALL DIMENSIONS, DRAIN RUNS AND GENERAL CONDITIONS ON SITE BEFORE WORKS COMMENCE .

ALL WORKS ARE TO BE CARRIED OUT IN ACCORDANCE WITH CURRENT BUILDING REGULATIONS, BRITISH STANDARDS, CODE OF PRACTICE AND LOCAL AUTHORITY REQUIREMENTS.

Project: 119-125 Craven Park Road, London N15 6BP	
Title: EXISTING Section and Elevations	
Date: 04.07.26.	Scale: 1:100 @ A3
Dwg. No. CPR.119-125.EX.06	Rev:

Existing Rear Elevation

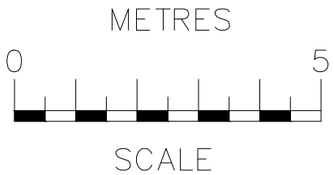

AJ PLANS
info@ajplans.co.uk

NOTES:
THE CONTRACTORS ARE TO CHECK ALL DIMENSIONS, DRAIN RUNS AND GENERAL CONDITIONS ON SITE BEFORE WORKS COMMENCE .

ALL WORKS ARE TO BE CARRIED OUT IN ACCORDANCE WITH CURRENT BUILDING REGULATIONS, BRITISH STANDARDS, CODE OF PRACTICE AND LOCAL AUTHORITY REQUIREMENTS.

Project: 119-125 Craven Park Road, London N15 6BP	
Title: EXISTING Elevations	
Date: 04.07.26.	Scale: 1:100 @ A3
Dwg. No. CPR.119-125.EX.07	Rev: