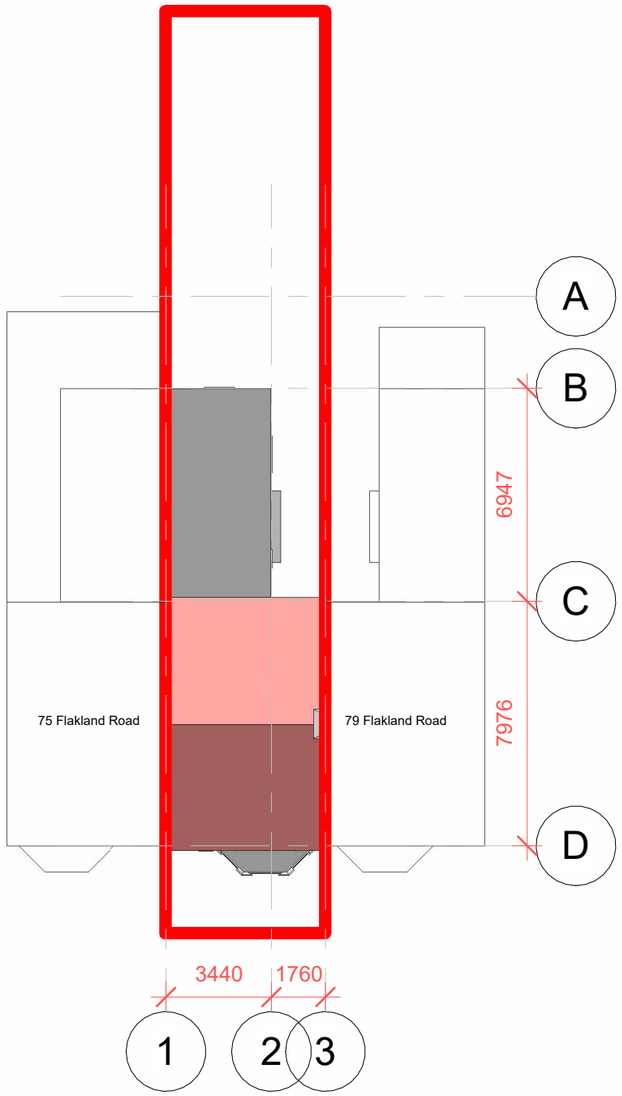

1 Existing Roof Plan

1 : 200

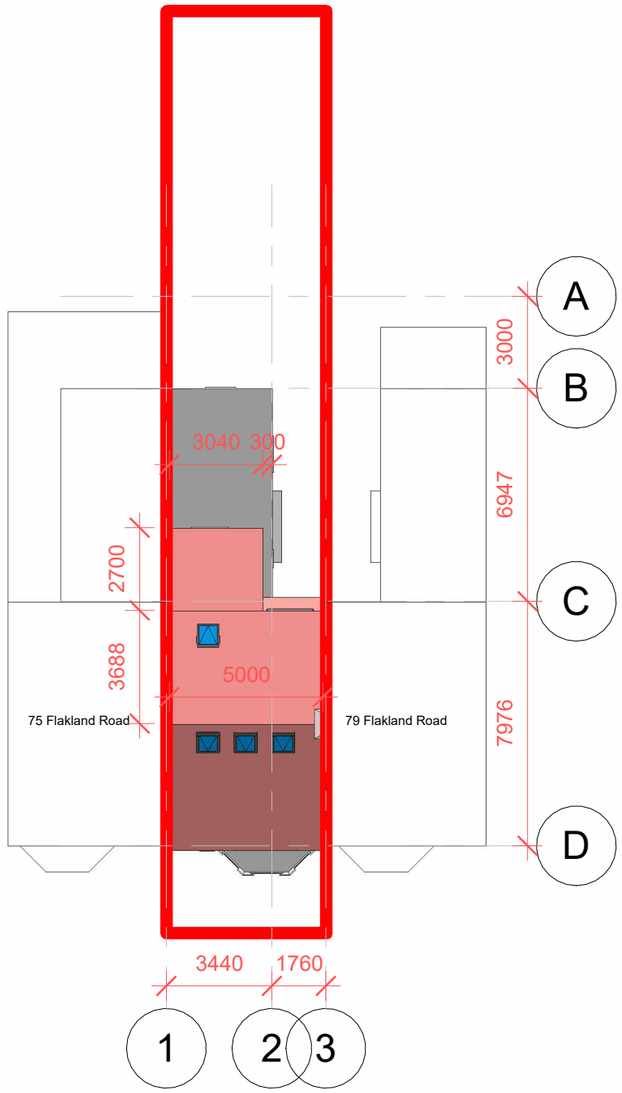

2 Proposed Roof Plan

1 : 200

1 : 200

0 5 10 20m

Signed of on:

Signature:

Signed of by:

DPB Design Plan Build — The Complete Service	DPB LTD 4 The Triangle Tanner Street Barking, IG11 8QA tel: 020 8591 4000 www.dpbltd.co.uk	PlanningBee Experts @ GRAND DESIGNS LIVE	Client: Tauheed Ahmed Project: 77 Falkland Road, London, N8 0NS	Scale: 1:200@A3 Date: 04.08.2026 Drawn by: BD Checked by: AA	Project no : DPB/BD/P/004 R1.0	Drawing: Existing and Proposed Roof Plans

Decleration :This drawing was prepared for the purposes indicated above and is to be read as preliminary unless otherwise stated. DPB / Planning Bee Ltd has issued on the terms that it will not be reproduced or copied in whole or any part nor will any information be furnished from it without their consent. DPB/ Planning Bee Ltd accepts no liability for the unauthorized use of drawings .Building Notice Should Be Served To The Building Control Before The Commencement Of Any Building Works.Please Note That Before Building Works Commences It Is the Responsibility of Builder Or Owner To Serve Party Wall Notices To All Neighbours. All Dimensions are in mm . No work to be carried out prior to the approval of the drawings under the Town & Country Planning acts and Building regulation