




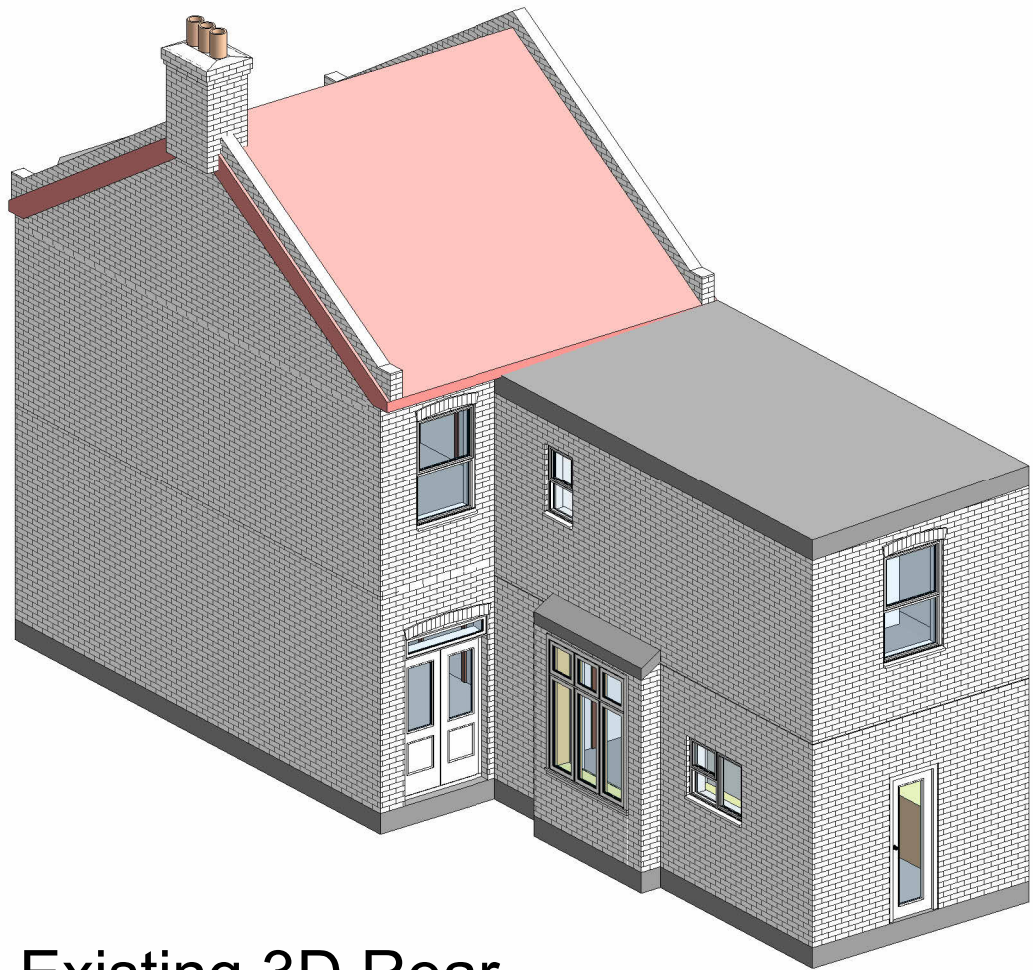


1 Existing 3D Rear

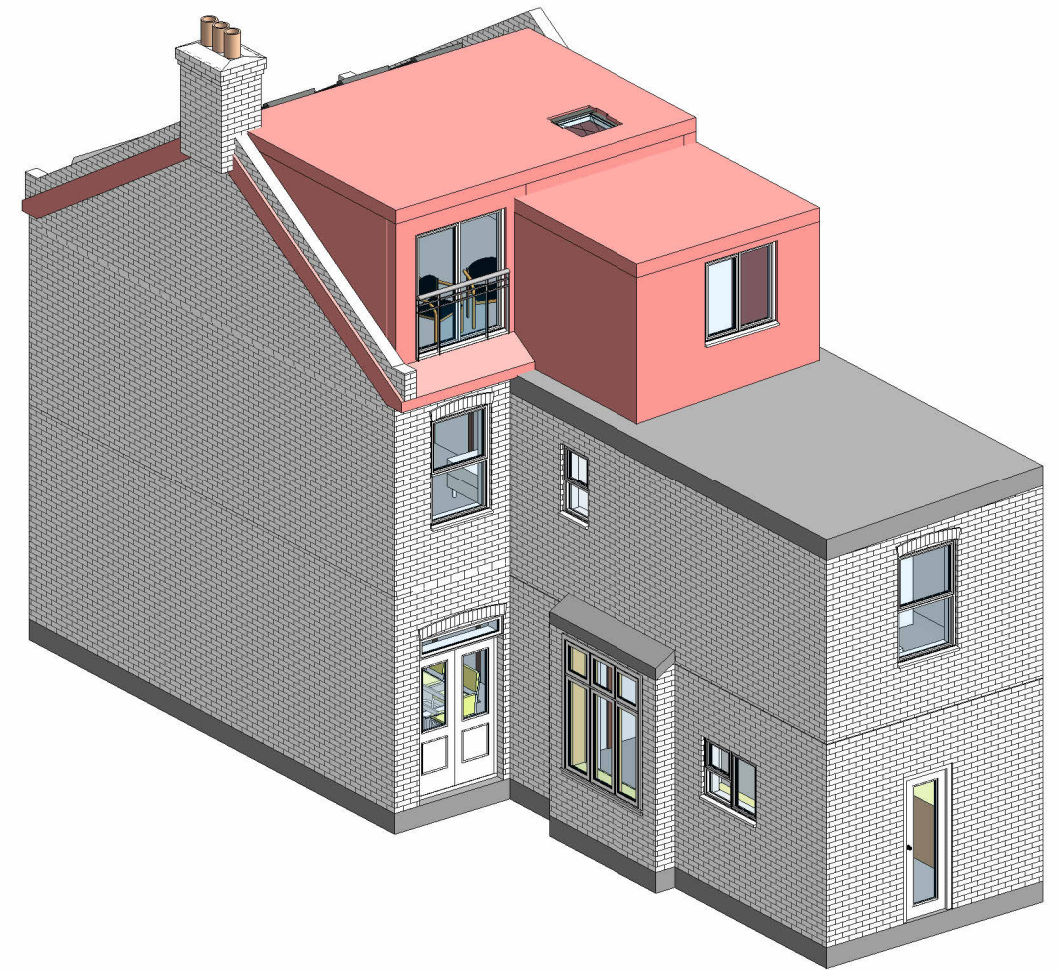

2 Proposed 3D Rear

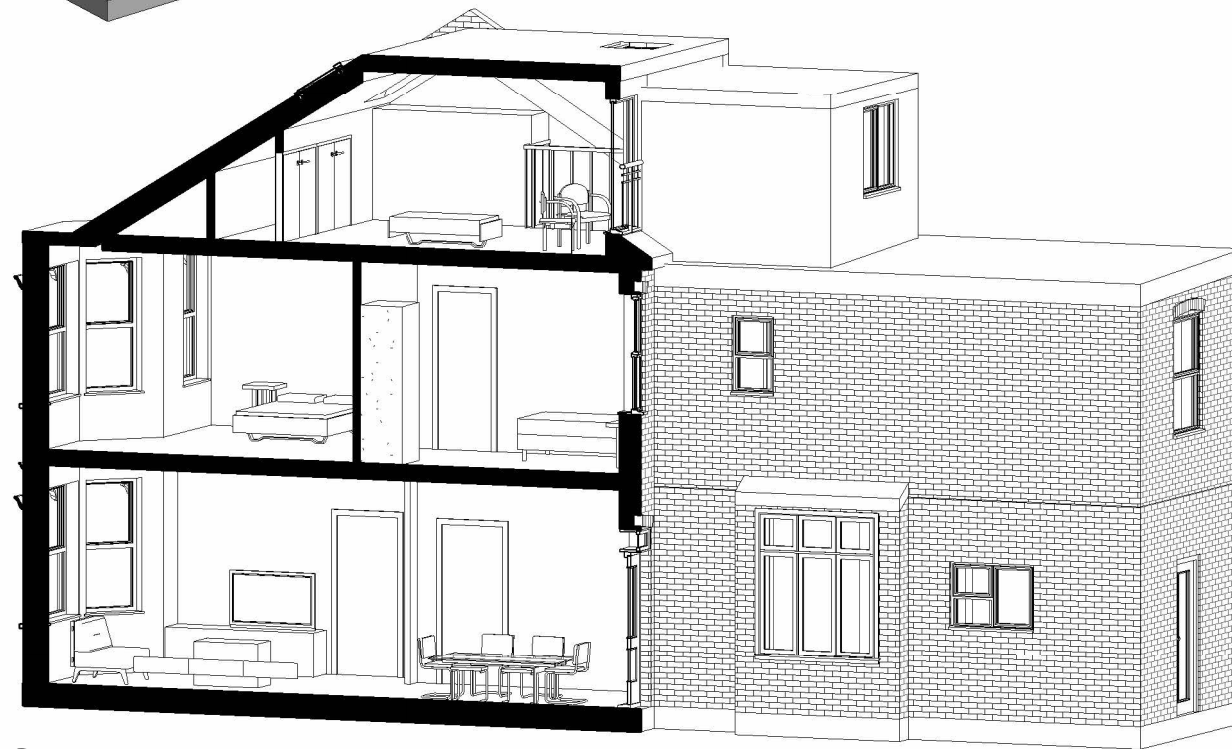

3 Proposed 3D Section Cut 2

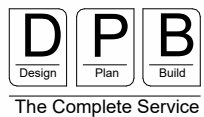

DPB LTD
4 The Triangle
Tanner Street
Barking, IG11 8QA
tel: 020 8591 4000
www.dpb ltd.co.uk



Client: Tauheed Ahmed
Project: 77 Falkland Road, London, N8 0NS

Scale: 1:100 @A3
Date: 04.08.2026
Drawn by: BD
Checked by: AA

Project no :
DPB/BD/P/014
R1.0

Drawing:
3D Views

Signed of on:

Signature:

Signed of by: