


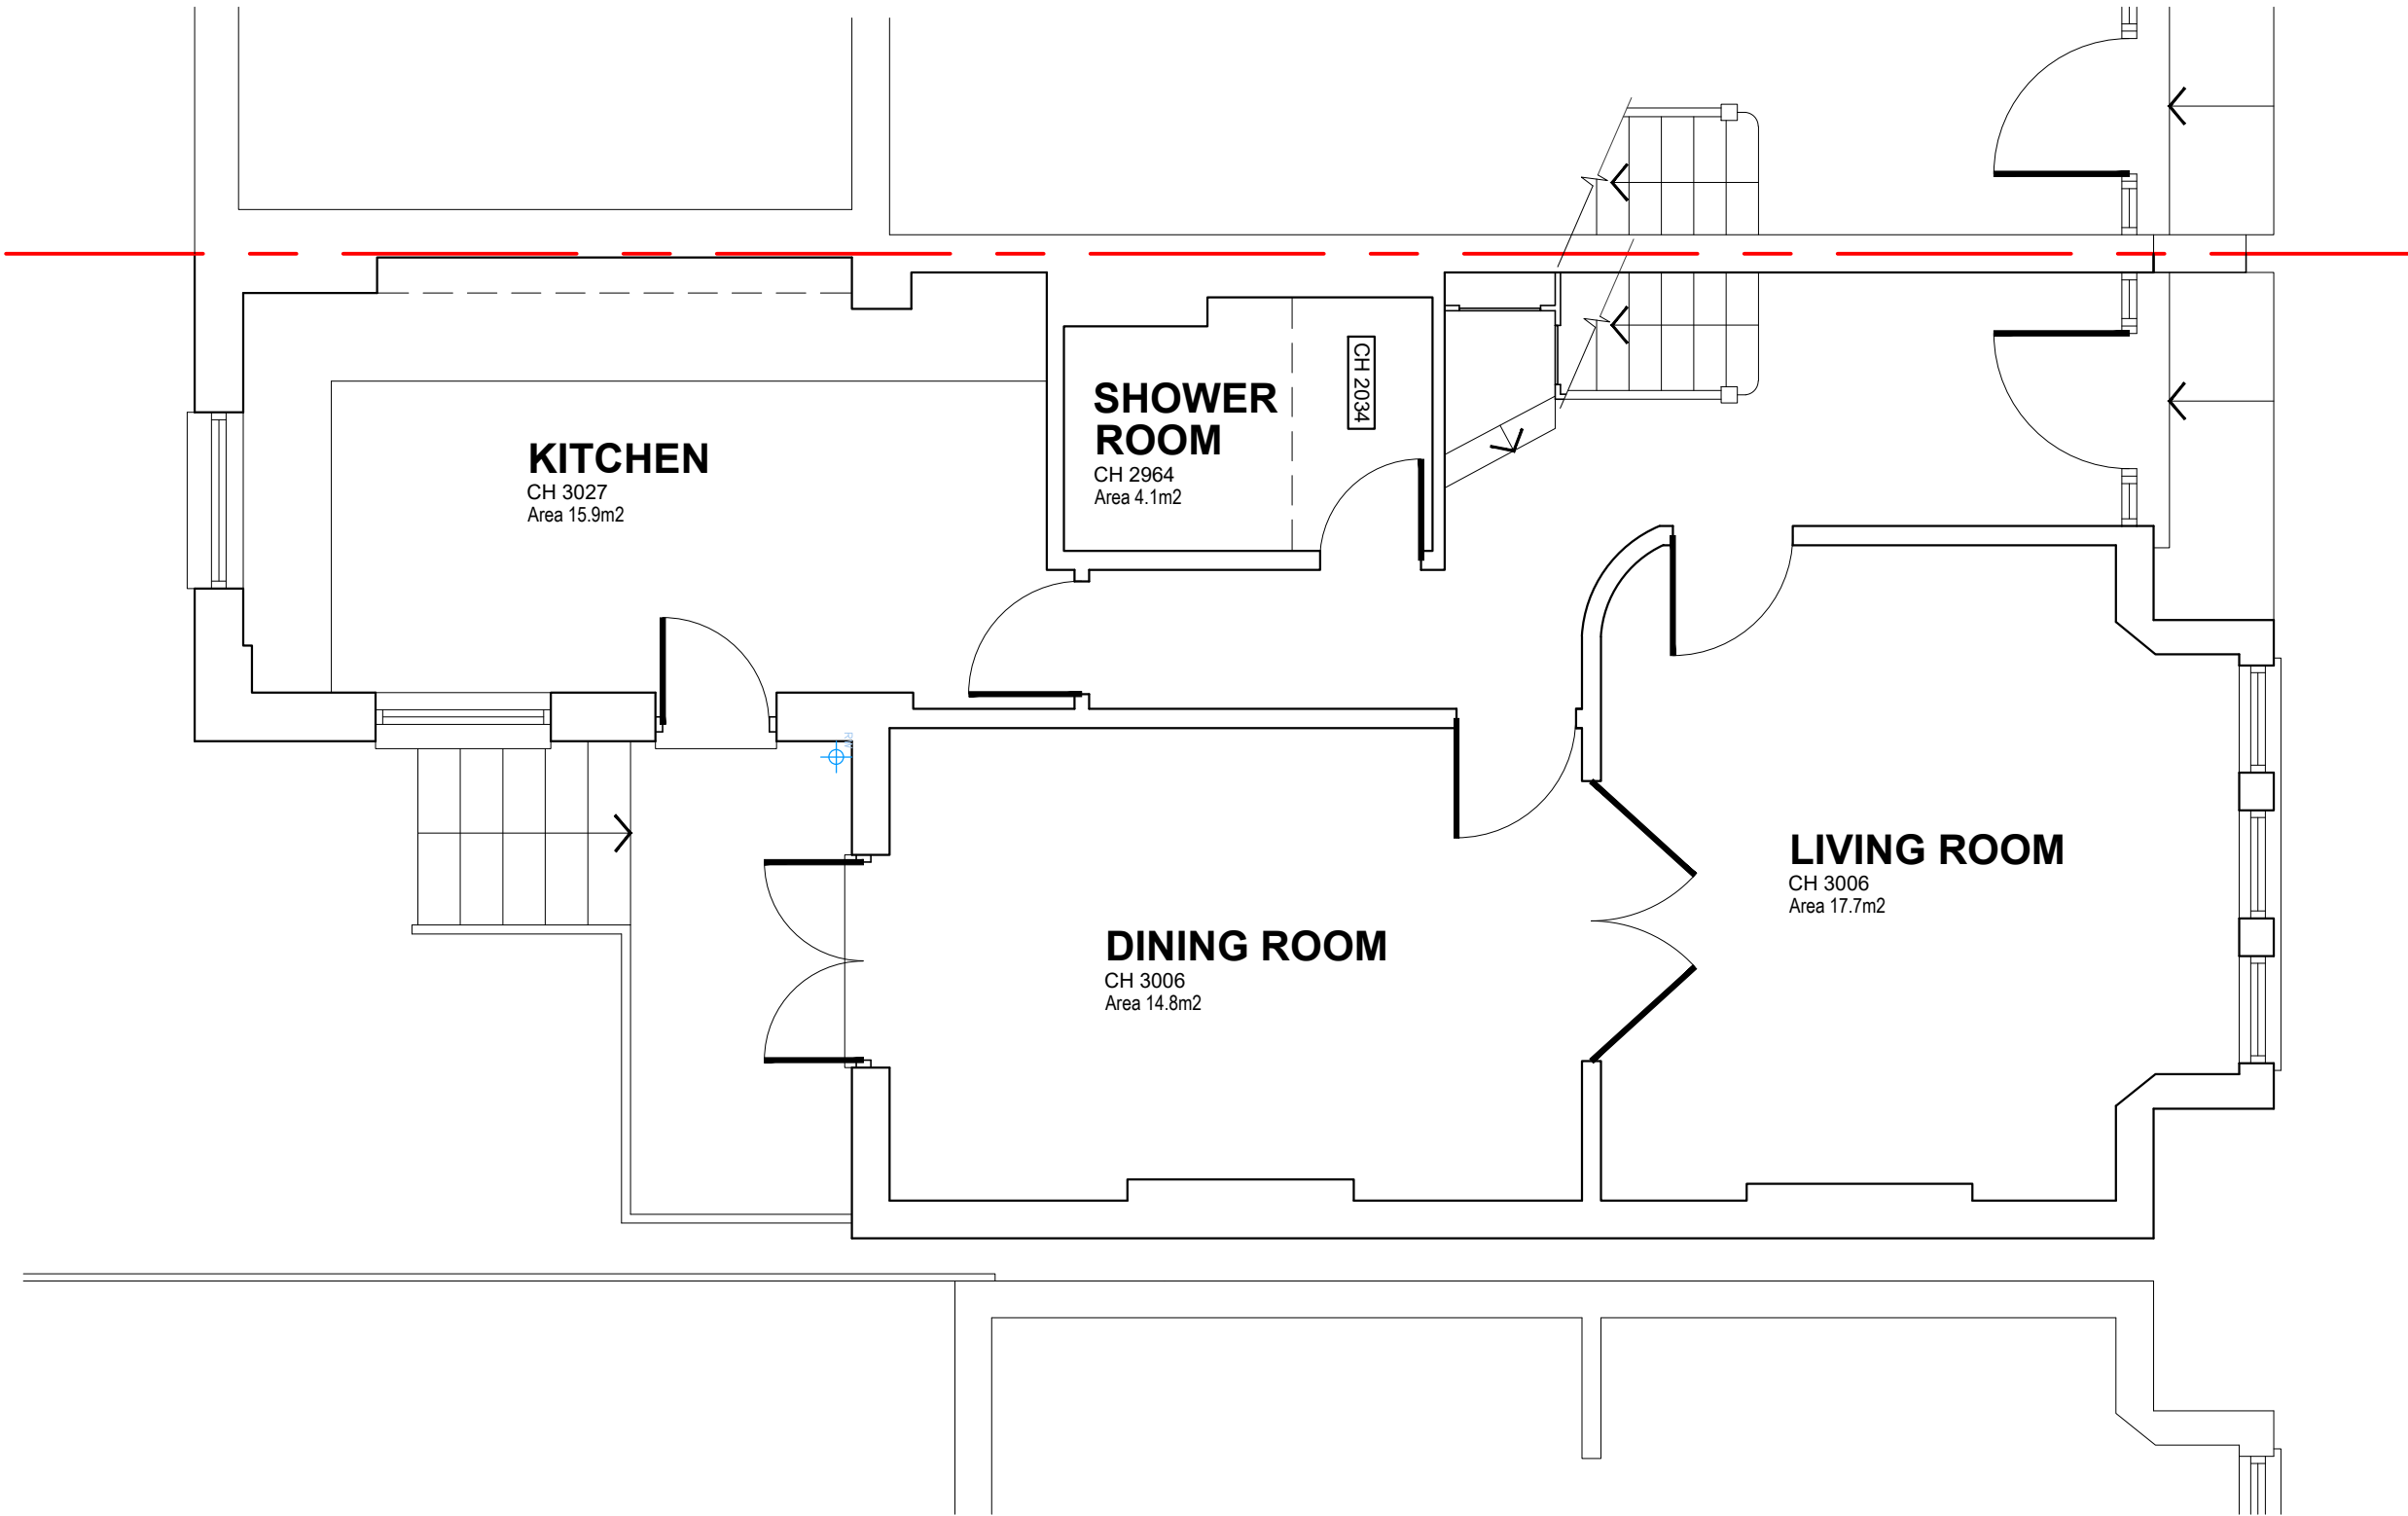

EXISTING GROUND FLOOR LAYOUT
SCALE 1:50

Notes

All work to be in accordance with the current Building Regulations, all relevant British Standard Codes of Practice.
Contractor to check all dimensions on site prior to commencement of works.

Scale Bars

1:50
1:100
1:200
1:500

All dimensions shown on these drawings shall be verified on site prior to the commencement of construction. Any discrepancies, omissions, or conflicts identified shall be reported to the Design Team for clarification before proceeding with the works.

These drawings are protected by copyright © and remain the property of the author. They shall not be reproduced, modified, or altered in any way by other professionals without prior written consent from the author.

Revisions

- - -

CLIENT

JOB DESCRIPTION

13 WOOLLASTON ROAD
LONDON
N4 1SD

DRAWING TITLE

EXISTING GROUND FLOOR

Scale Date Drawn Checked

1:50 @ A3 AUG '26 BJLC

JL

JAMES LLEWELLYN ARCHITECTURAL DESIGN
M: 07540793824 Email: studio@jl.london

Drawing Number

003713 - 100