


DISCLAIMER NOTES

- THIS DOCUMENT IS COPYRIGHT OF THE ORIGINATOR AND IS NOT FOR REPRODUCTION OR RELEASE WITHOUT THE ORIGINATOR'S WRITTEN CONSENT
- THE ORIGINATOR ACCEPTS NO LIABILITY FOR ANY DISCREPANCIES ARISING AS A RESULT OF THE INFORMATION PROVIDED OR OBTAINED WITHOUT PRIOR WRITTEN CONSENT OF THE ORIGINATOR
- THIS DOCUMENT MUST NOT BE ALTERED. THE ORIGINATOR ACCEPTS NO RESPONSIBILITY FOR ANY DISCREPANCIES ARISING AS A RESULT OF THE INFORMATION PROVIDED OR OBTAINED WITHOUT PRIOR WRITTEN CONSENT OF THE ORIGINATOR
- ANY DISCREPANCY MUST BE REPORTED TO THE ORIGINATOR
- DO NOT SCALE - EXCEPT FOR TOWN & COUNTRY PLANNING APPLICATION PURPOSES
- ALL DIMENSIONS ARE IN MM, UNLESS OTHERWISE STATED
- THE ORIGINATOR MUST BE CHECKED ON SITE PRIOR TO COMMENCEMENT OF ANY RELATED WORKS
- THIS DOCUMENT MUST BE READ IN CONJUNCTION WITH ALL SUPPORTING DOCUMENTS PRODUCED BY THE ORIGINATOR AND OTHER PROJECT DISPLINES
- BACKGROUND INFORMATION PRODUCED BY THIRD PARTIES - THIS MUST BE TREATED AS INDICATIVE ONLY
- ISSUES OF THIS DOCUMENT ARE RESPONSIBLE FOR CHECKING WHICH REVISIONS
- THE DOCUMENT STATUS INFORMATION OR "PRELIMINARY" INDICATES THAT THIS DRAWING IS FOR REFERENCE PURPOSES ONLY - THE ORIGINATOR WILL ACCEPT NO RESPONSIBILITY FOR THE COMPLETENESS OF INFORMATION UNDER THIS STATUS
- ANY INFORMATION THAT IS NOT BASED ON THE ORIGINATOR'S OWN RESEARCH OR "AS BUILT" HAVE BEEN PREPARED BASED UPON INFORMATION FURNISHED BY OTHERS. AS SUCH, THE ORIGINATOR ASSUMES NO RESPONSIBILITY FOR THE ACCURACY OR COMPLETENESS OF THESE DOCUMENTS OR FOR ANY ERRORS OR OMISSIONS. THE ORIGINATOR WILL NOT BE RESPONSIBLE FOR ANY ERRORS OR INCORRECT INFORMATION PROVIDED TO THE ORIGINATOR. THOSE RELYING ON THE "RECORD" DOCUMENTS OR "AS BUILT" DOCUMENTS ARE ADVISED TO OBTAIN INDEPENDENT VERIFICATION OF THEIR ACCURACY

DRAWING NOTES

CON REGULATIONS 2019/2015/192/2019
THE ORIGINATOR WILL ACCEPT NO RESPONSIBILITY FOR THE COMPLETENESS OF INFORMATION UNDER THIS STATUS
ANY INFORMATION THAT IS NOT BASED ON THE ORIGINATOR'S OWN RESEARCH OR "AS BUILT" HAVE BEEN PREPARED BASED UPON INFORMATION FURNISHED BY OTHERS. AS SUCH, THE ORIGINATOR ASSUMES NO RESPONSIBILITY FOR THE ACCURACY OR COMPLETENESS OF THESE DOCUMENTS OR FOR ANY ERRORS OR OMISSIONS. THE ORIGINATOR WILL NOT BE RESPONSIBLE FOR ANY ERRORS OR INCORRECT INFORMATION PROVIDED TO THE ORIGINATOR. THOSE RELYING ON THE "RECORD" DOCUMENTS OR "AS BUILT" DOCUMENTS ARE ADVISED TO OBTAIN INDEPENDENT VERIFICATION OF THEIR ACCURACY

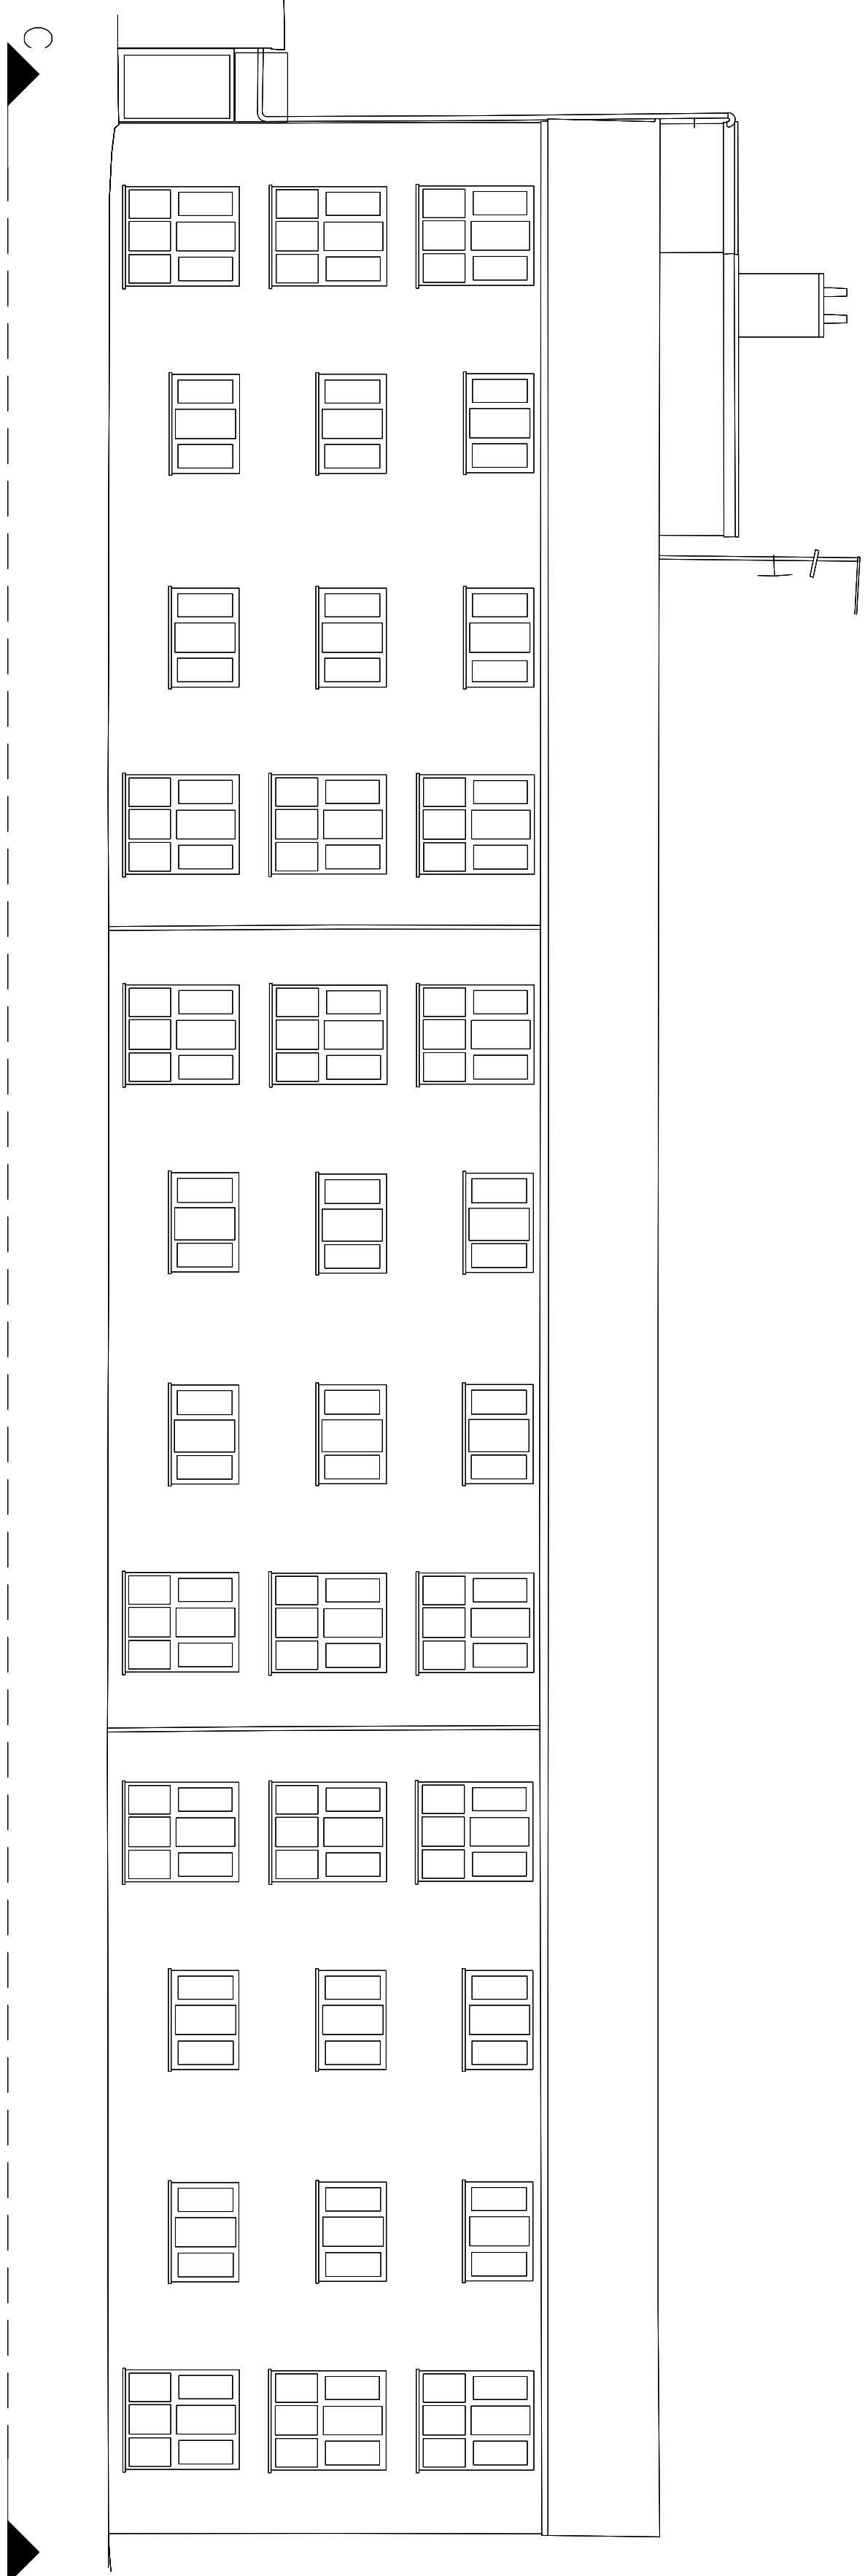

WILLIAM ATKINSON HOUSE PROPOSED ELEVATION C

REV.	DESCRIPTION	DATE	BY	CHKD
ORIGINATOR:				

RIDGE

RIDGE PROJECT No. 5024576

CLIENT:
LONDON BOROUGH OF HARINGEY

IN ASSOCIATION WITH:
MULALLEY & CO

PROJECT:
MTC EXTERNAL AND COMMUNAL
WILLIAM ATKINSON HOUSE

TITLE:
WILLIAM ATKINSON HOUSE
PROPOSED ELEVATION C

DRAWN BY:	CB	CHECKED BY:	KN	APPROVED BY:	KN
SCALE:	1:100	@	A1	DATE:	08/2026
STATUS:	DESCRIPTION: S1 SUITABLE FOR COORDINATION				

FILE NAME: WILLIAM ATKINSON HOUSE - PROPOSED ELEVATION C
PROJECT NUMBER: ORIGIN: ELMC: SPATIAL: FORM: DIS: NUMBER: 5024576 RDG XX XX D S 5003 P01 REV:

