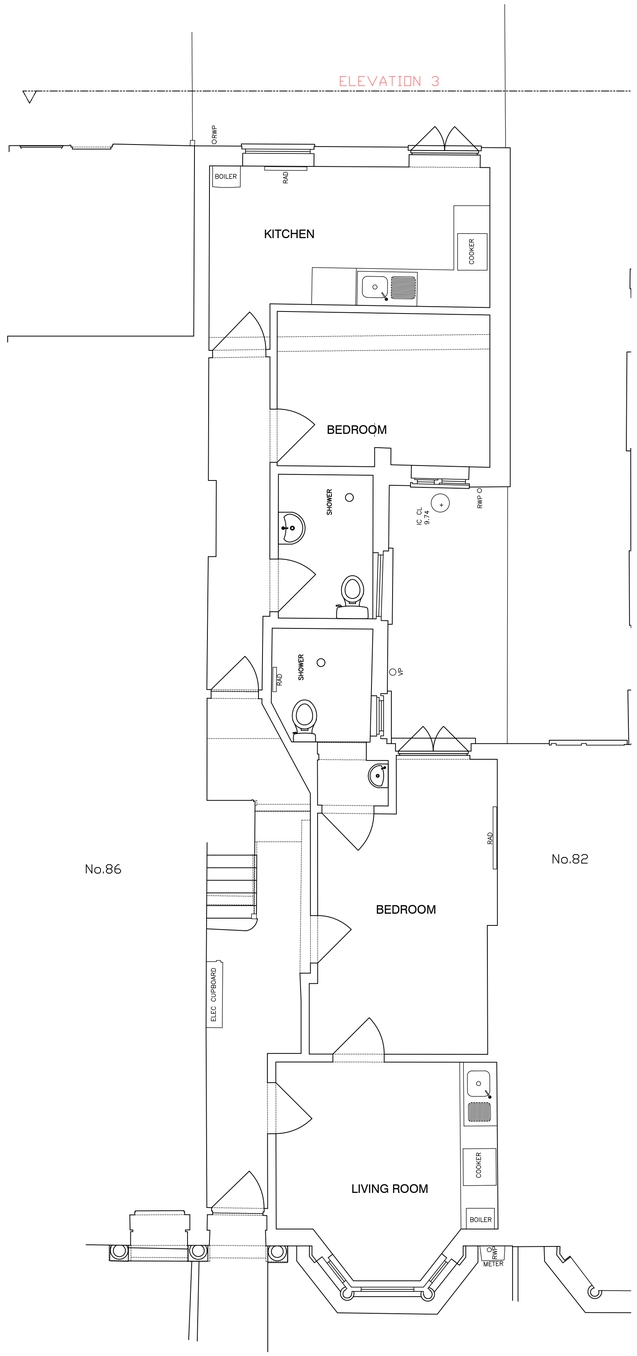

EXISTING
GROUND FLOOR PLAN
SCALE 1:50

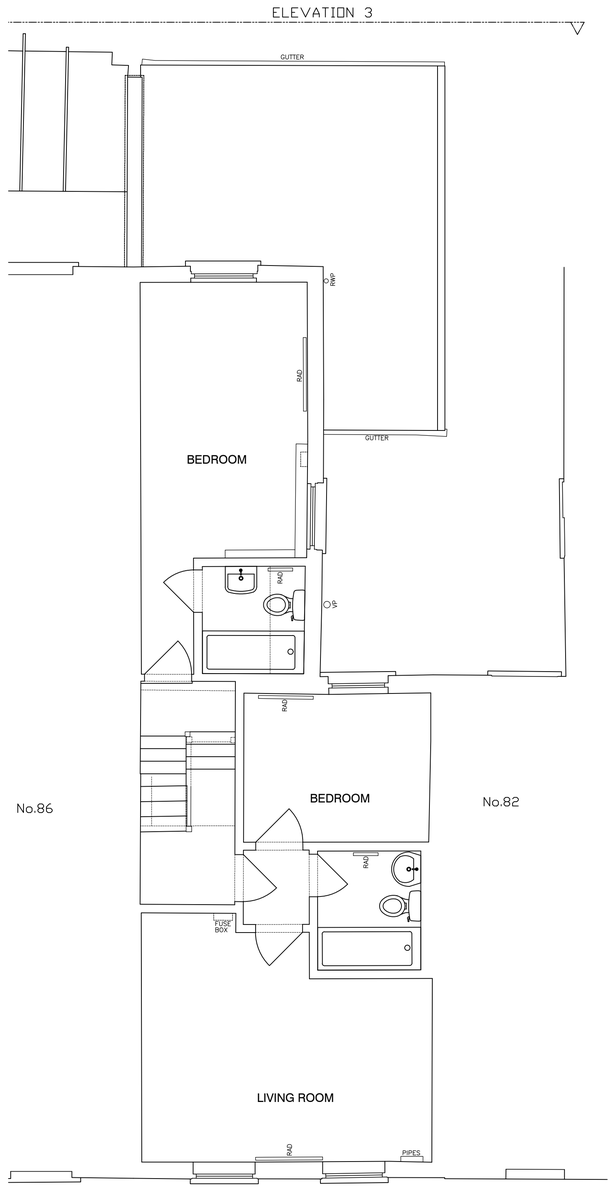

EXISTING
FIRST FLOOR PLAN
SCALE 1:50

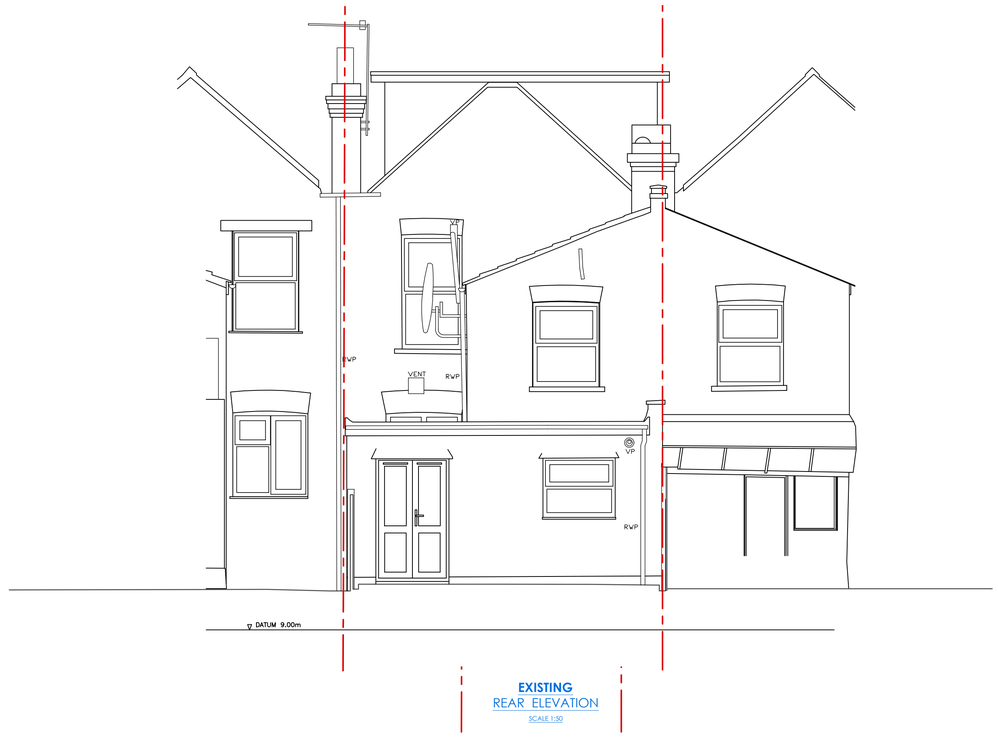

EXISTING
REAR ELEVATION
SCALE 1:50

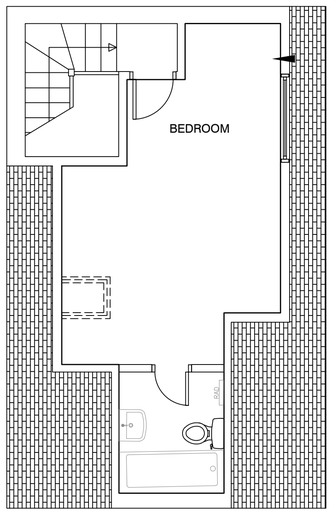

EXISTING
SECOND FLOOR PLAN
SCALE 1:50

scott & sampson architects
1325 High Road, London N20 9HR
email: mail@scottsampson.co.uk
www.scottsampson.co.uk
tel: 020 8343 9696

Rev.	Date	Drawn	Description
-	--/--/----	-	-

Note:
Do Not Scale from Drawings - except for Local Authority Planning purposes only.
All dimensions shown are to be verified on site by the contractor and any discrepancies to be reported to Scott Sampson Architects Ltd prior to setting out, ordering any materials, fabrication or construction.
Tender drawings are produced only for the benefit of the employer and cannot be relied upon by any third party. No works to commence prior to building regulations approval.

Copyright © Scott Sampson Architects Ltd. This drawing is the property of Scott Sampson Architects Ltd and is the subject of Intellectual Property Rights including copyright, patents, trade marks, design rights, protection from passing off, and the protection of confidential information and hence shall not be reproduced, copied, loaned or submitted to any other party without the written consent of Scott Sampson Architects Ltd.

Scale 1:50 — 0 0.5 1 3 5m

scott & sampson architects

Project:	84 Alexandra Road, N8 0LJ	Drawn:	TM
Client:	A. Papadopoulos	Checked:	AS
Title:	Existing plans & elevations	Date:	09/03/26
Scale:	1:50 @A1	Status:	Planning
Drawing Number:	1768.P.02	Revision:	A