



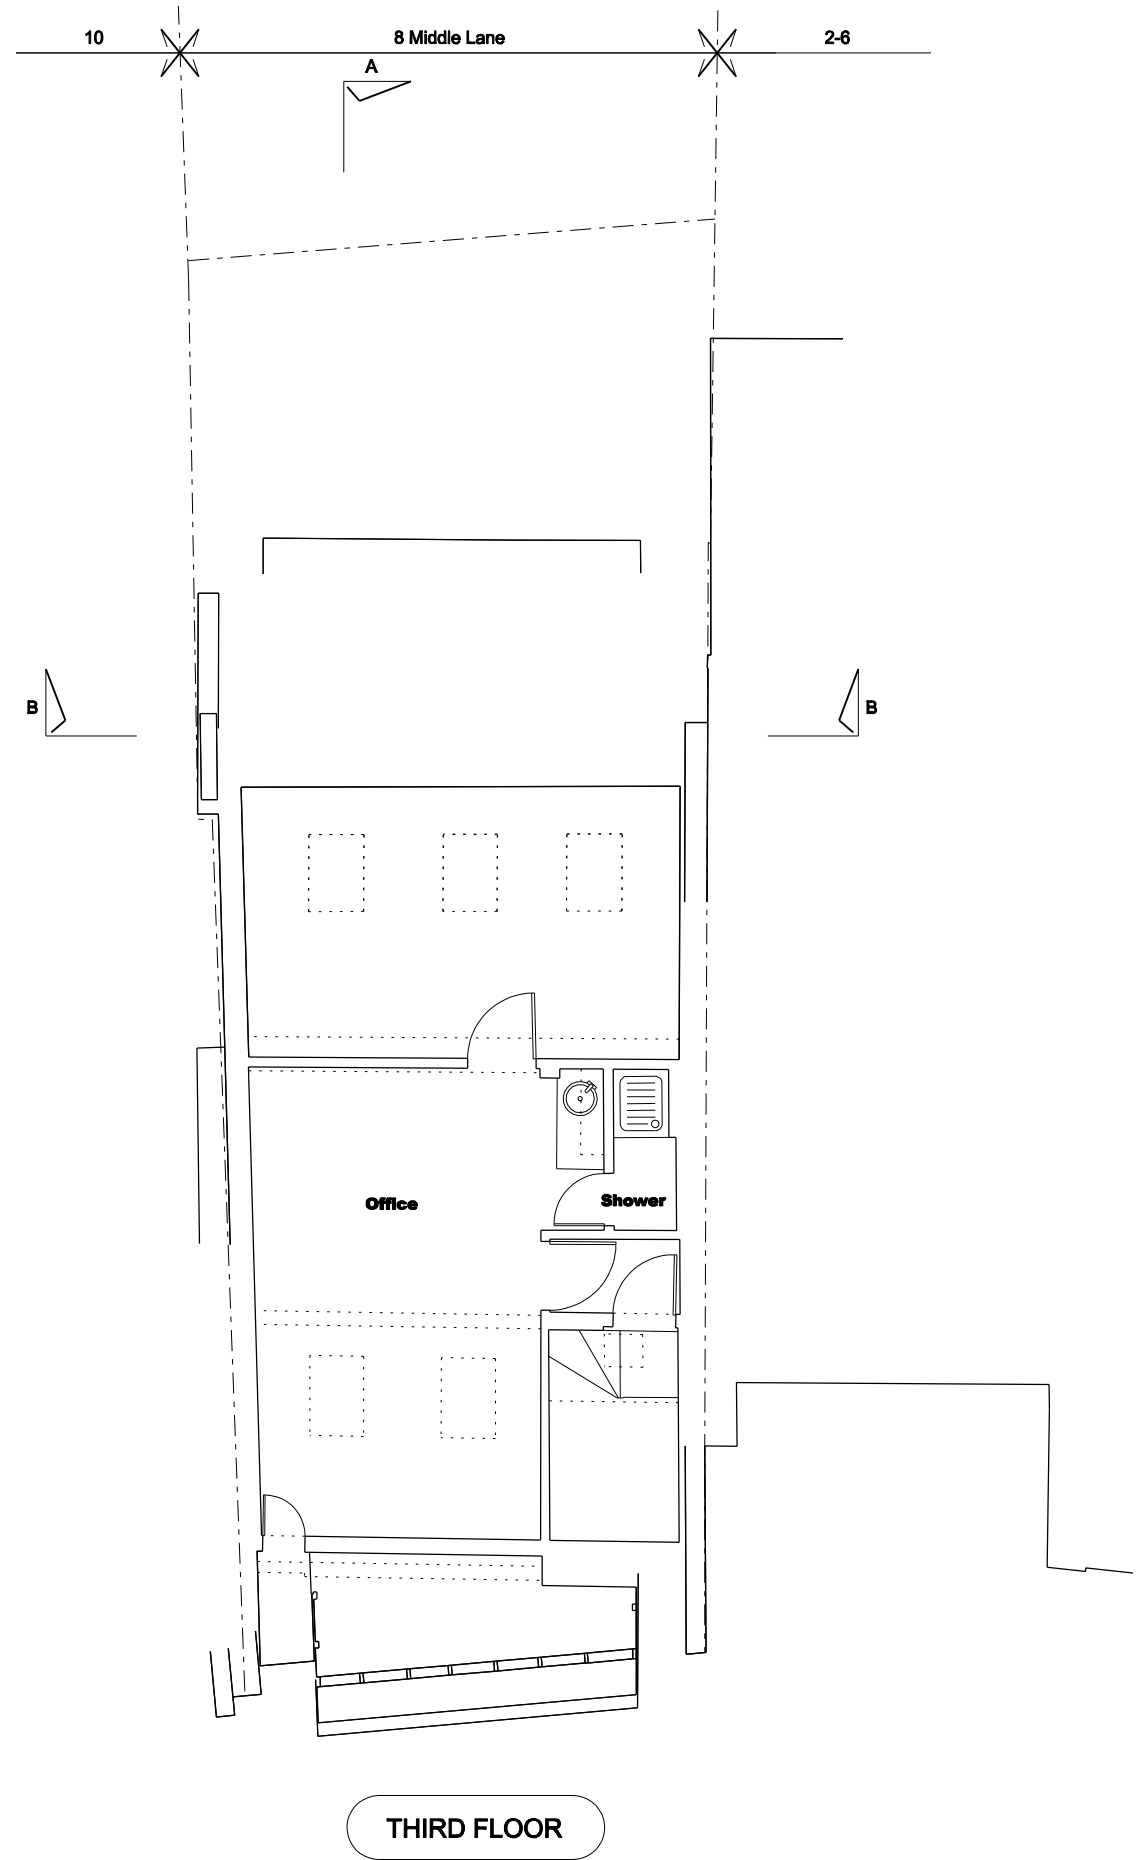

| Rev | Description | Date | Rev | Description | Date |
|-----|-------------|------|-----|-------------|------|
|     |             |      |     |             |      |

GENERAL NOTES  
This drawing is not to scale (unless submitted to planning). All dimensions are in millimetres unless otherwise stated  
Accurate Measured Survey must be taken prior to proceeding beyond RIBA Stage C.  
Any discrepancies to be reported to Islington Architects Ltd  
Scale, Sizes & Dimensions tbc with Specialist Measured Survey

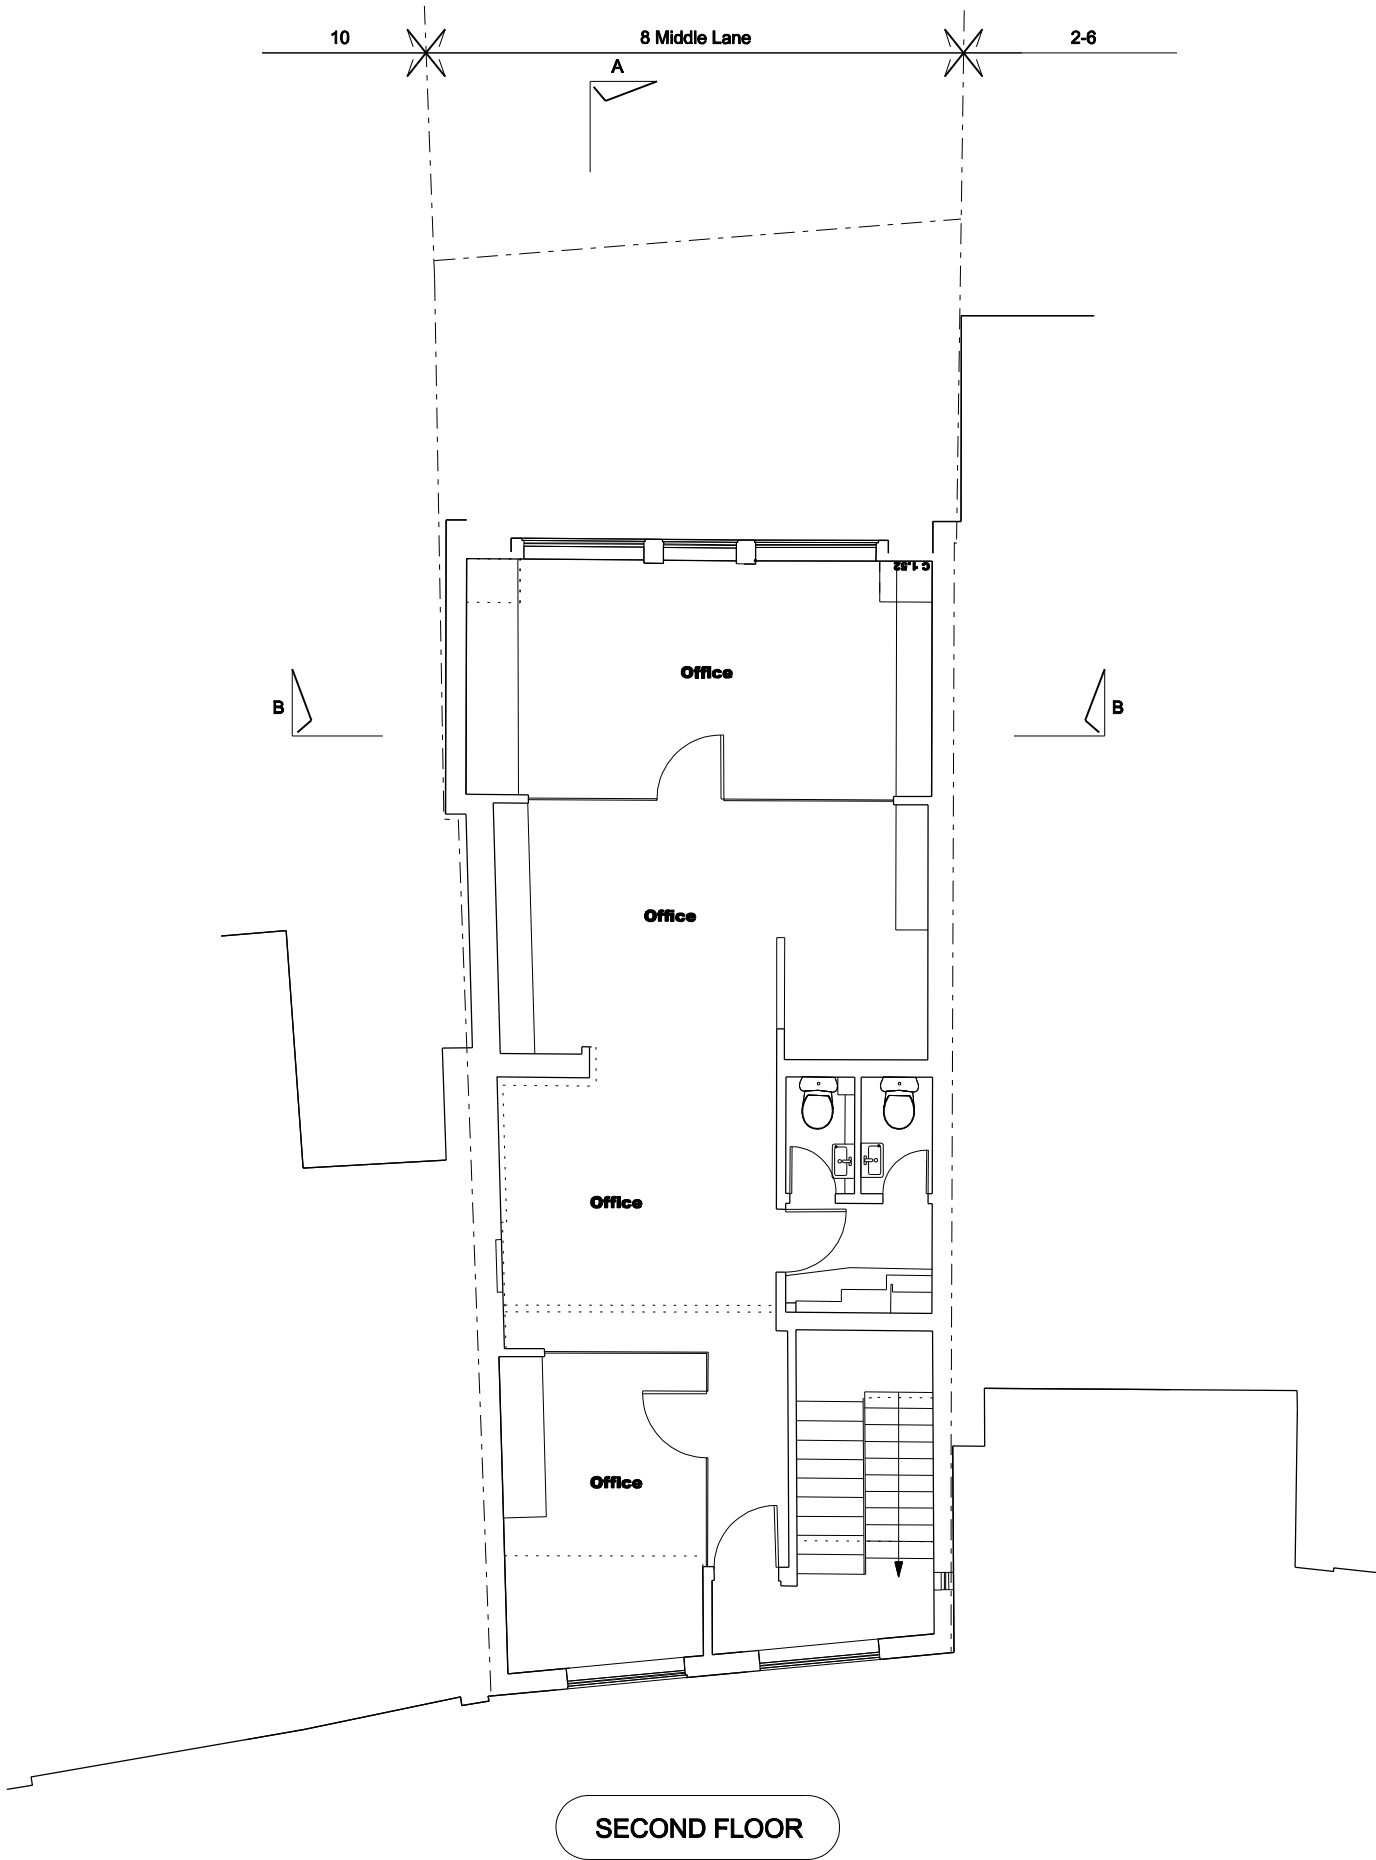

RIBA  
Chartered Practice

## ISLINGTON ARCHITECTS LTD

CLIENT / APPLICANT  
Georgallis Family Holdings Ltd  
SITE  
8 Middle Lane, London N8 8PL  
STATUS  
RIBA Stage 3 / Planning

TITLE  
Existing Plans - 2 of 3  
DESIGNED & CHECKED  
Ade  
DRAWN  
Ade

SCALE  
1:100  
DRG NO.  
260\_P\_01\_004

REV  
ORIGINAL SIZE  
A3  
DATE  
07.01.25