


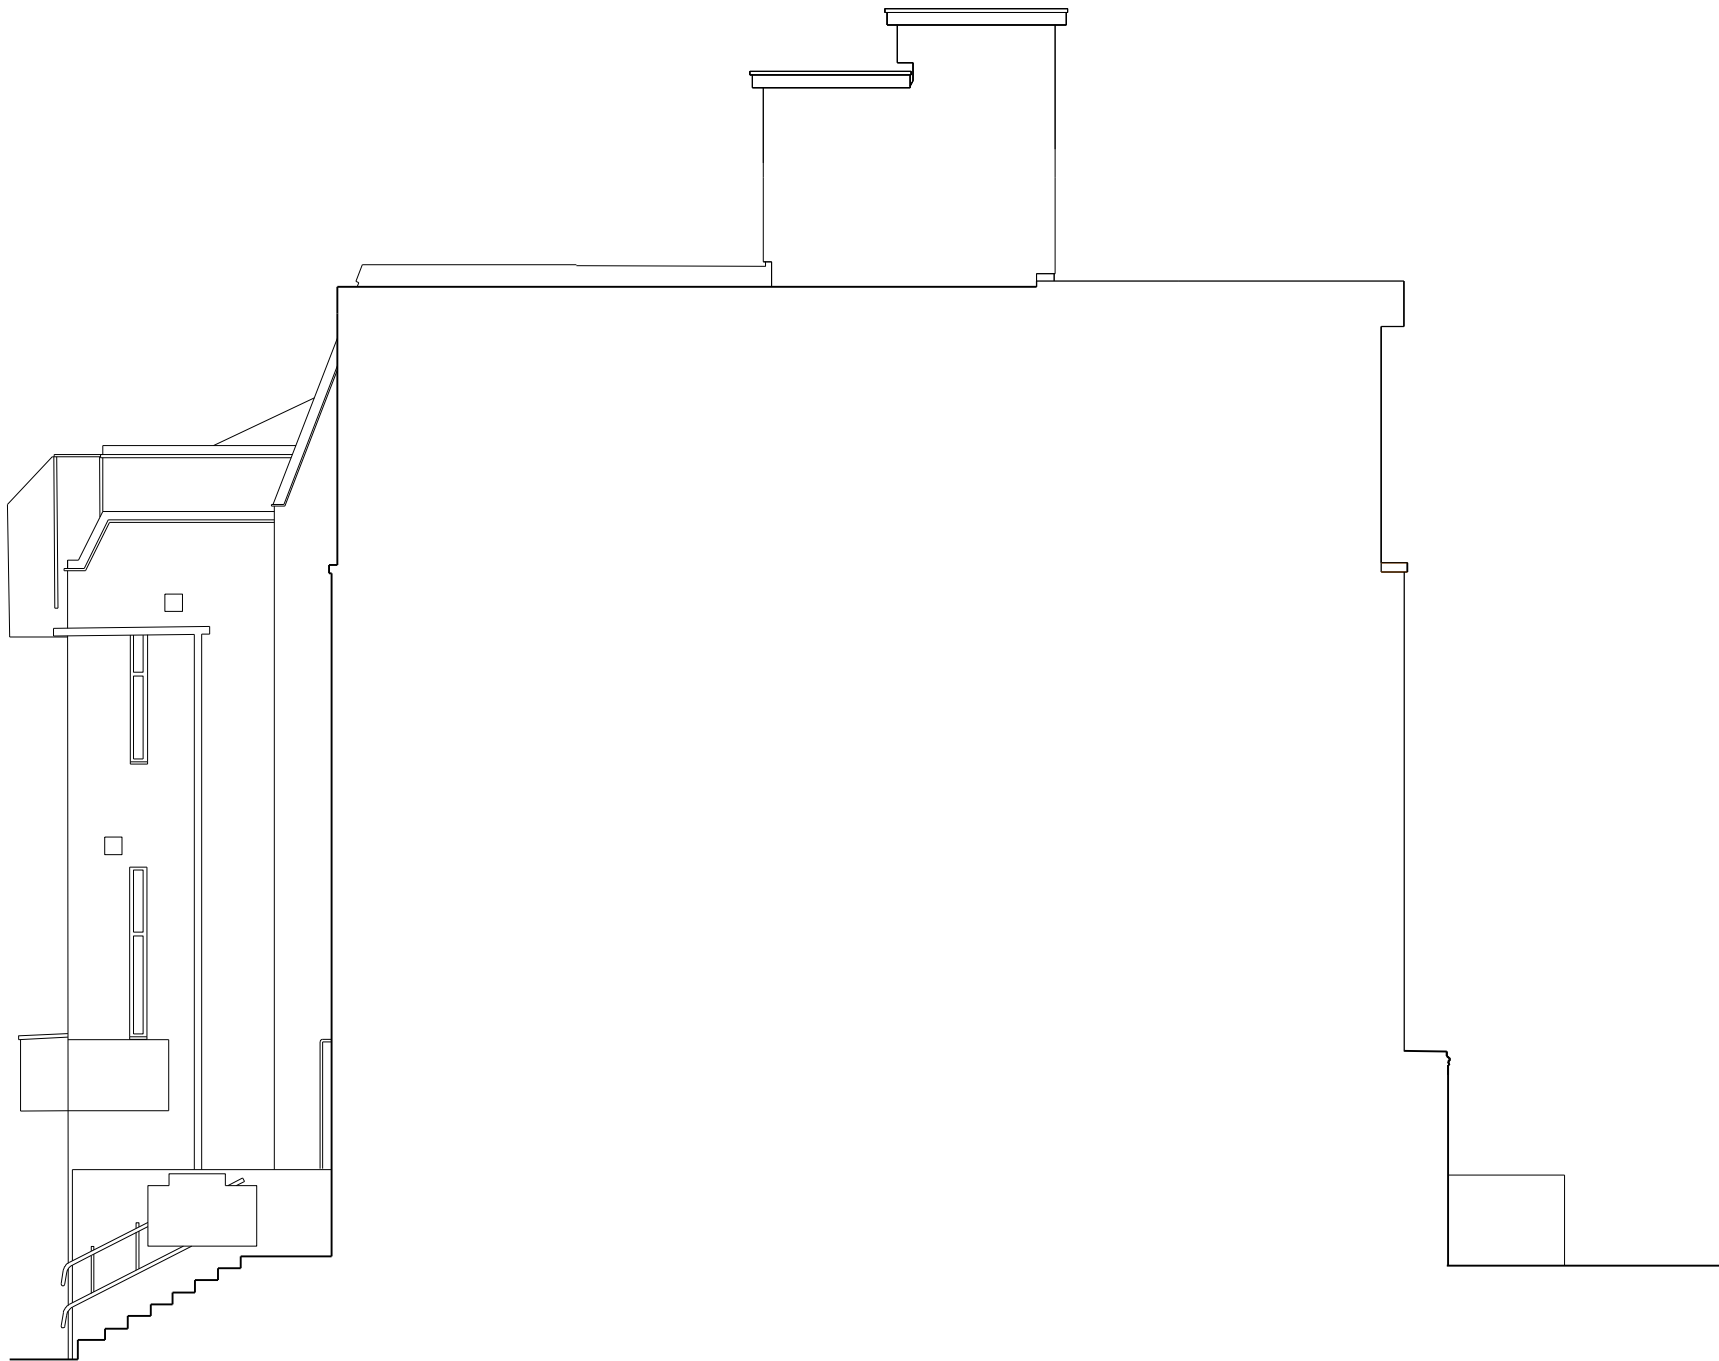

±51.740
Third Floor Level

±49.040
Second Floor Level

±45.430
First Floor Level

±40.000
Datum

EXISTING

© 2024 Islington Architects Ltd

Rev	Description	Date	Rev	Description	Date
-----	-------------	------	-----	-------------	------

REVISIONS

GENERAL NOTES
This drawing is not to scale (unless submitted to planning). All dimensions are in millimetres unless otherwise stated
Accurate Measured Survey must be taken prior to proceeding beyond RIBA Stage C.
Any discrepancies to be reported to Islington Architects Ltd
Scale, Sizes & Dimensions tbc with Specialist Measured Survey



RIBA 
Chartered Practice

ISLINGTON ARCHITECTS LTD

CLIENT / APPLICANT
Georgallis Family Holdings Ltd

SITE
8 Middle Lane, London N8 8PL

STATUS
RIBA Stage 3 / Planning

TITLE
Existing Side Elevation

DESIGNED & CHECKED
Ade

DRAWN
Ade

SCALE
1:100

DRG NO.
260_P_02_021

REV

ORIGINAL SIZE
A3

DATE
01.12.24