


DASHED PURPLE LINE INDICATES CONSENTED OUTLINE OF PLANT AND SCREEN

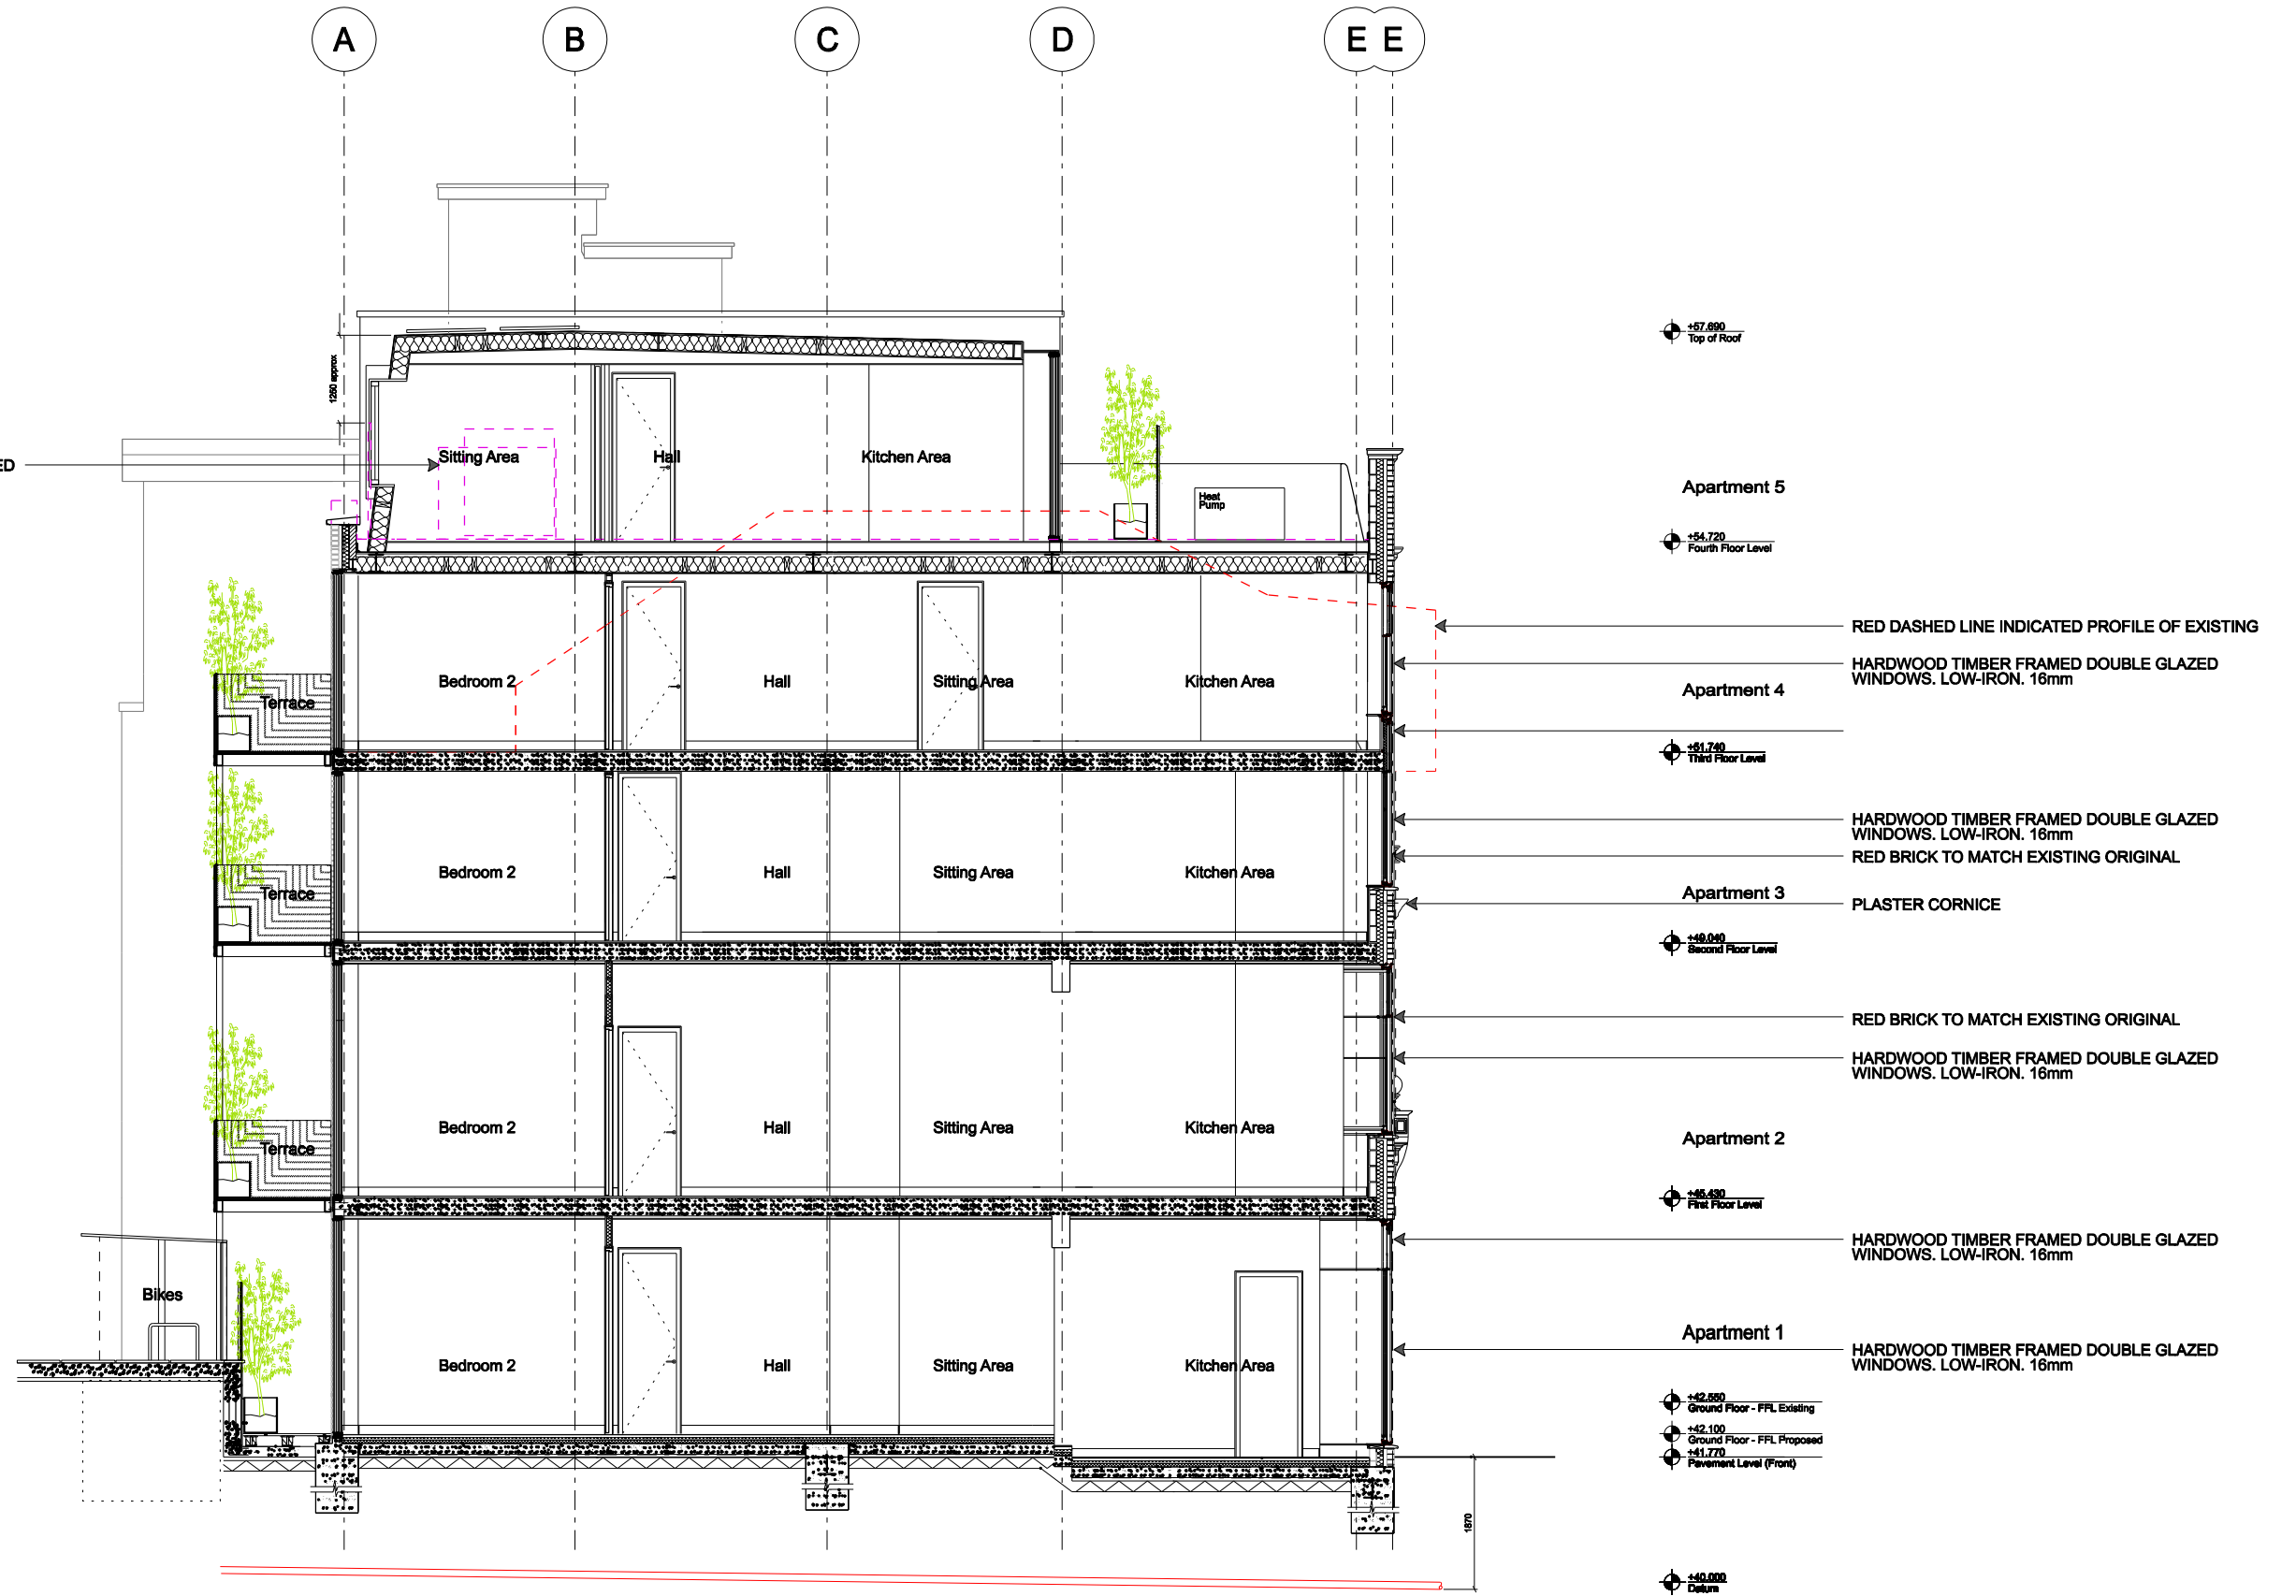

SECTION AA

GENERAL NOTES

- Drawing Status. Do not scale from this drawing unless specifically stated. All dimensions are in millimetres unless otherwise noted. Written dimensions shall take precedence over scaled dimensions.
- Survey Information. Dimensions are based on available survey information unless otherwise stated. Where drawings are prepared prior to a full measured survey, all dimensions, levels and structural information shall be verified by a specialist measured survey before progressing beyond the design stage. Any discrepancies, omissions or inconsistencies shall be reported to Islington Architects Ltd before any work proceeds.
- Site Verification. The Contractor shall verify all dimensions, levels and site conditions before commencing construction. No work shall proceed where discrepancies are identified until written clarification has been obtained from Islington Architects Ltd.
- Design Development. This drawing shall be read in conjunction with all relevant architectural, structural, MEP and specialist consultant information. Do not use superseded drawings.

ISLINGTON ARCHITECTS LTD

CLIENT / APPLICANT
Berale Property Ltd

SITE
8 Middle Lane, London N8 8PL

STATUS
RIBA Stage 3 / Planning

TITLE
Section AA - Proposed

DESIGNED & CHECKED
Ade

DRAWN
Ade

SCALE
1:100

DRG NO.
312_P_03_040

REV
ORIGINAL SIZE
A3
DATE
24.07.26

RIBA
Chartered Practice