



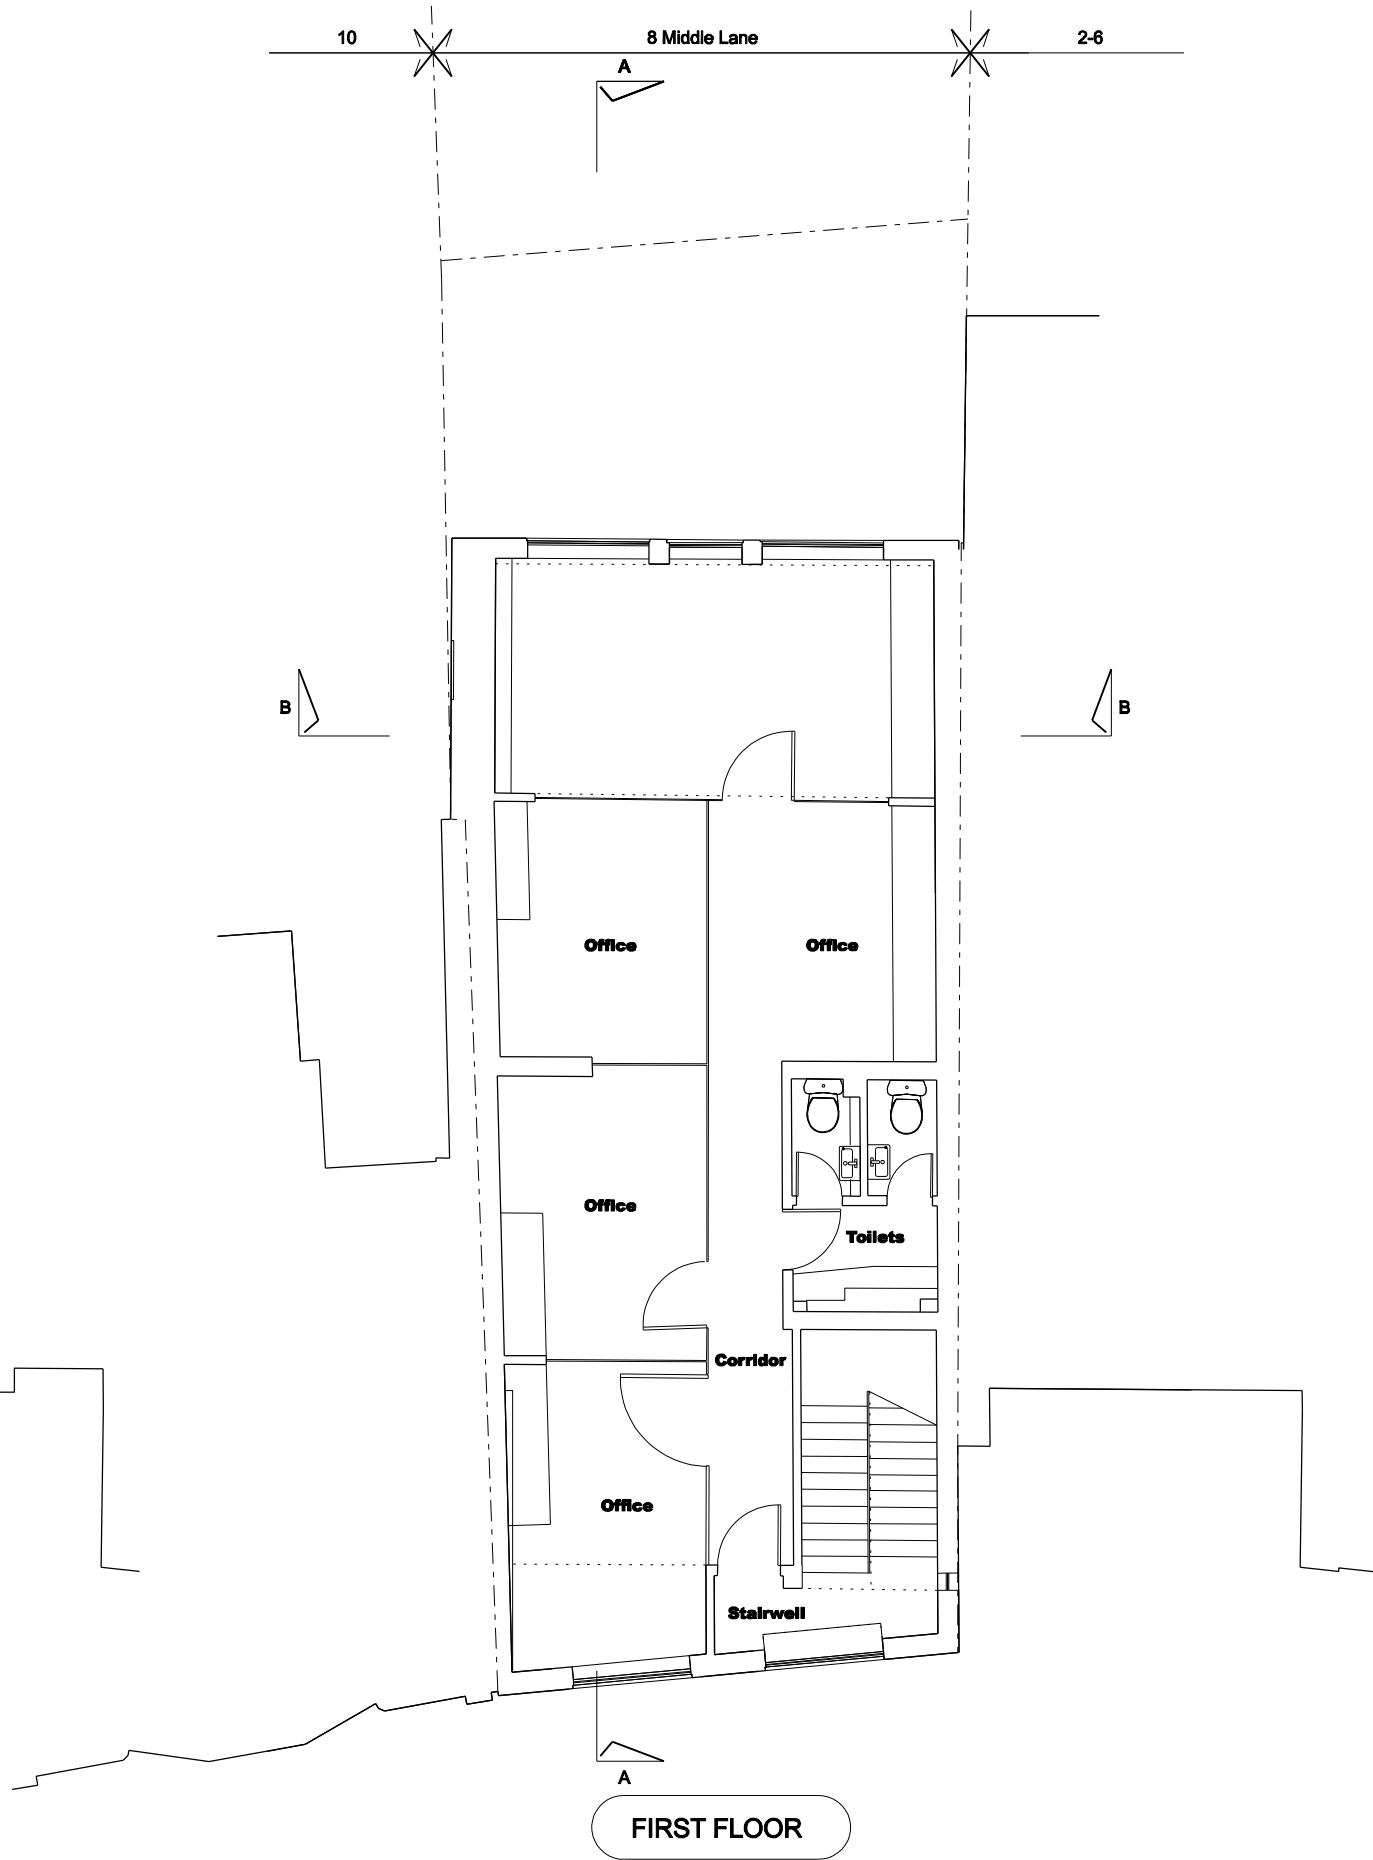

Rev	Description	Date	Rev	Description	Date
REVISIONS					

GENERAL NOTES
This drawing is not to scale (unless submitted to planning). All dimensions are in millimetres unless otherwise stated
Accurate Measured Survey must be taken prior to proceeding beyond RIBA Stage C.
Any discrepancies to be reported to Islington Architects Ltd
Scale, Sizes & Dimensions tbc with Specialist Measured Survey

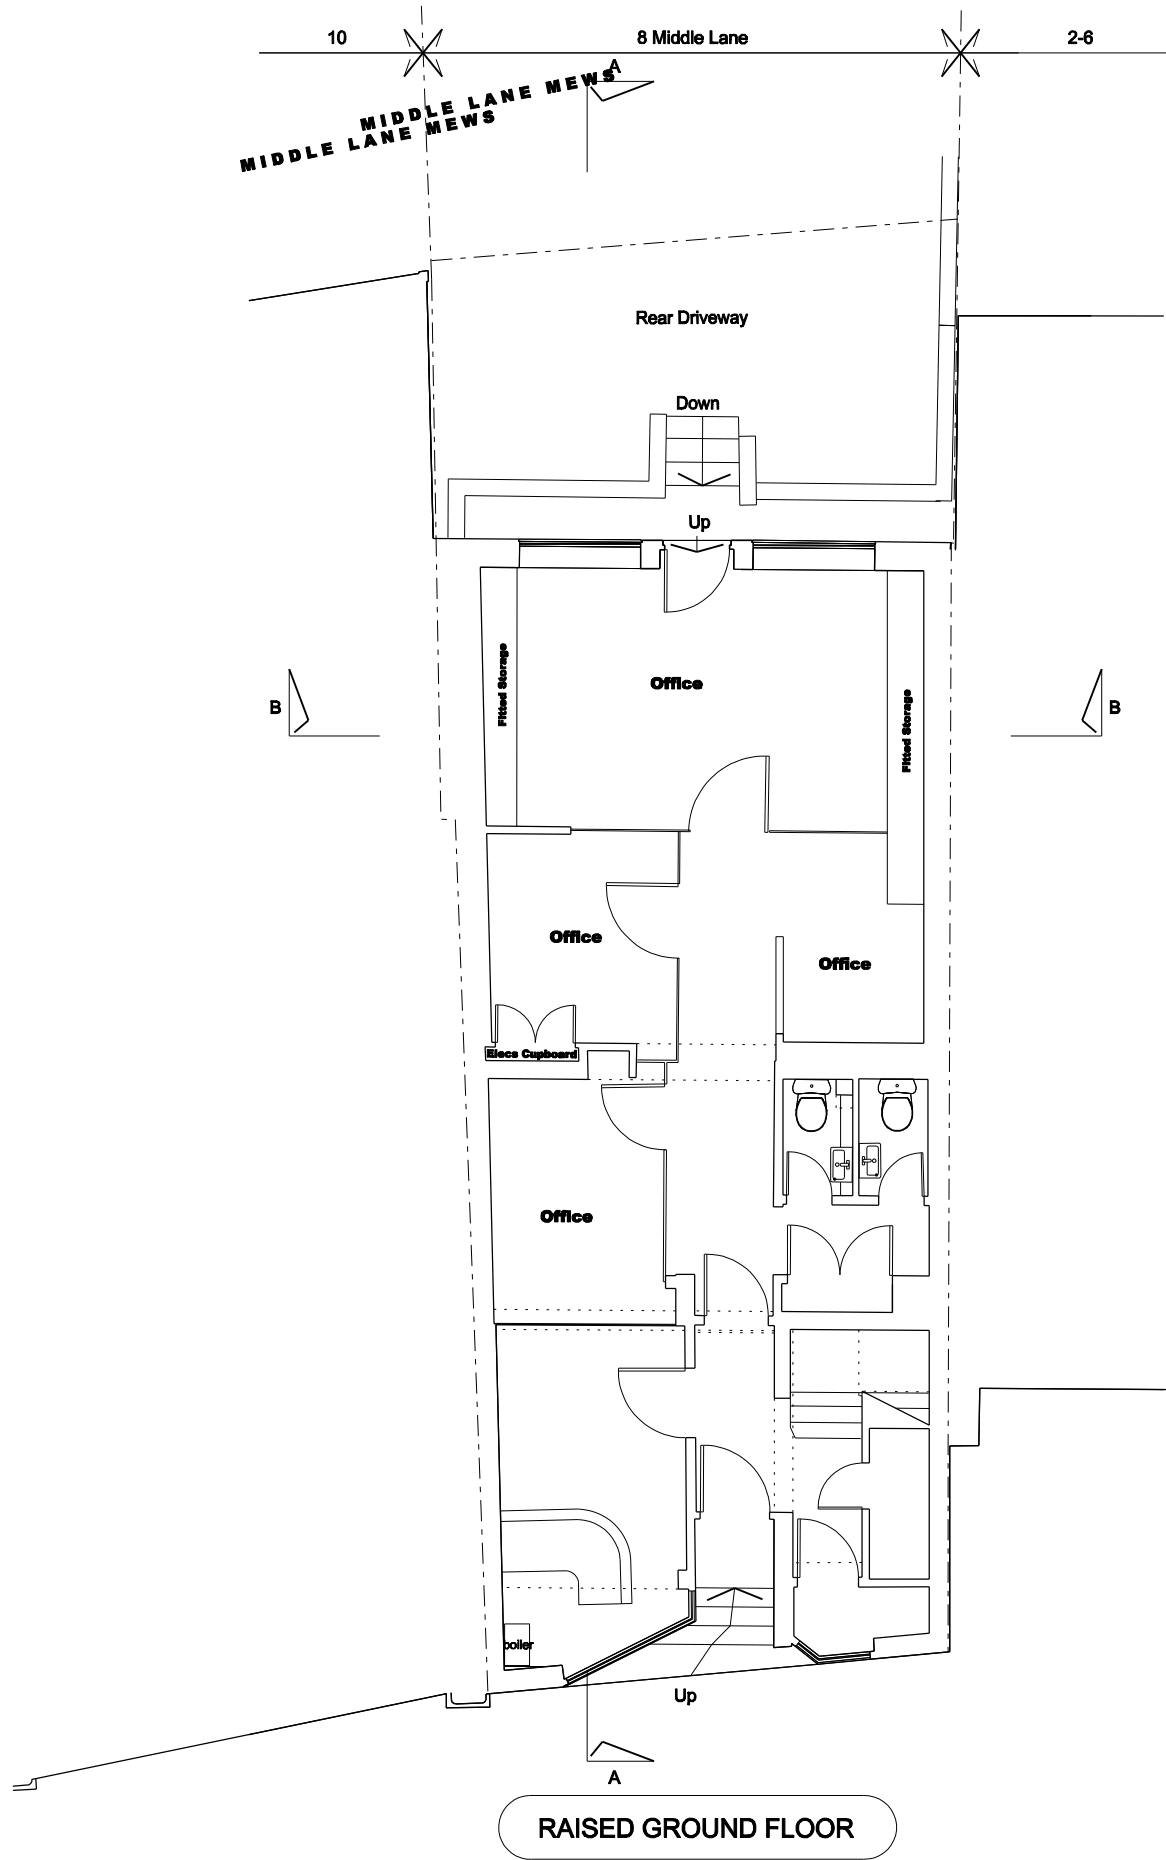

RIBA
Chartered Practice

ISLINGTON ARCHITECTS LTD

CLIENT / APPLICANT
Georgallis Family Holdings Ltd
SITE
8 Middle Lane, London N8 8PL
STATUS
RIBA Stage 3 / Planning

TITLE
Existing Plans - 1 of 3
DESIGNED & CHECKED
Ade
DRAWN
Ade

SCALE
1:100
DRG NO.
260_P_01_003

REV
ORIGINAL SIZE
A3
DATE
07.01.25