


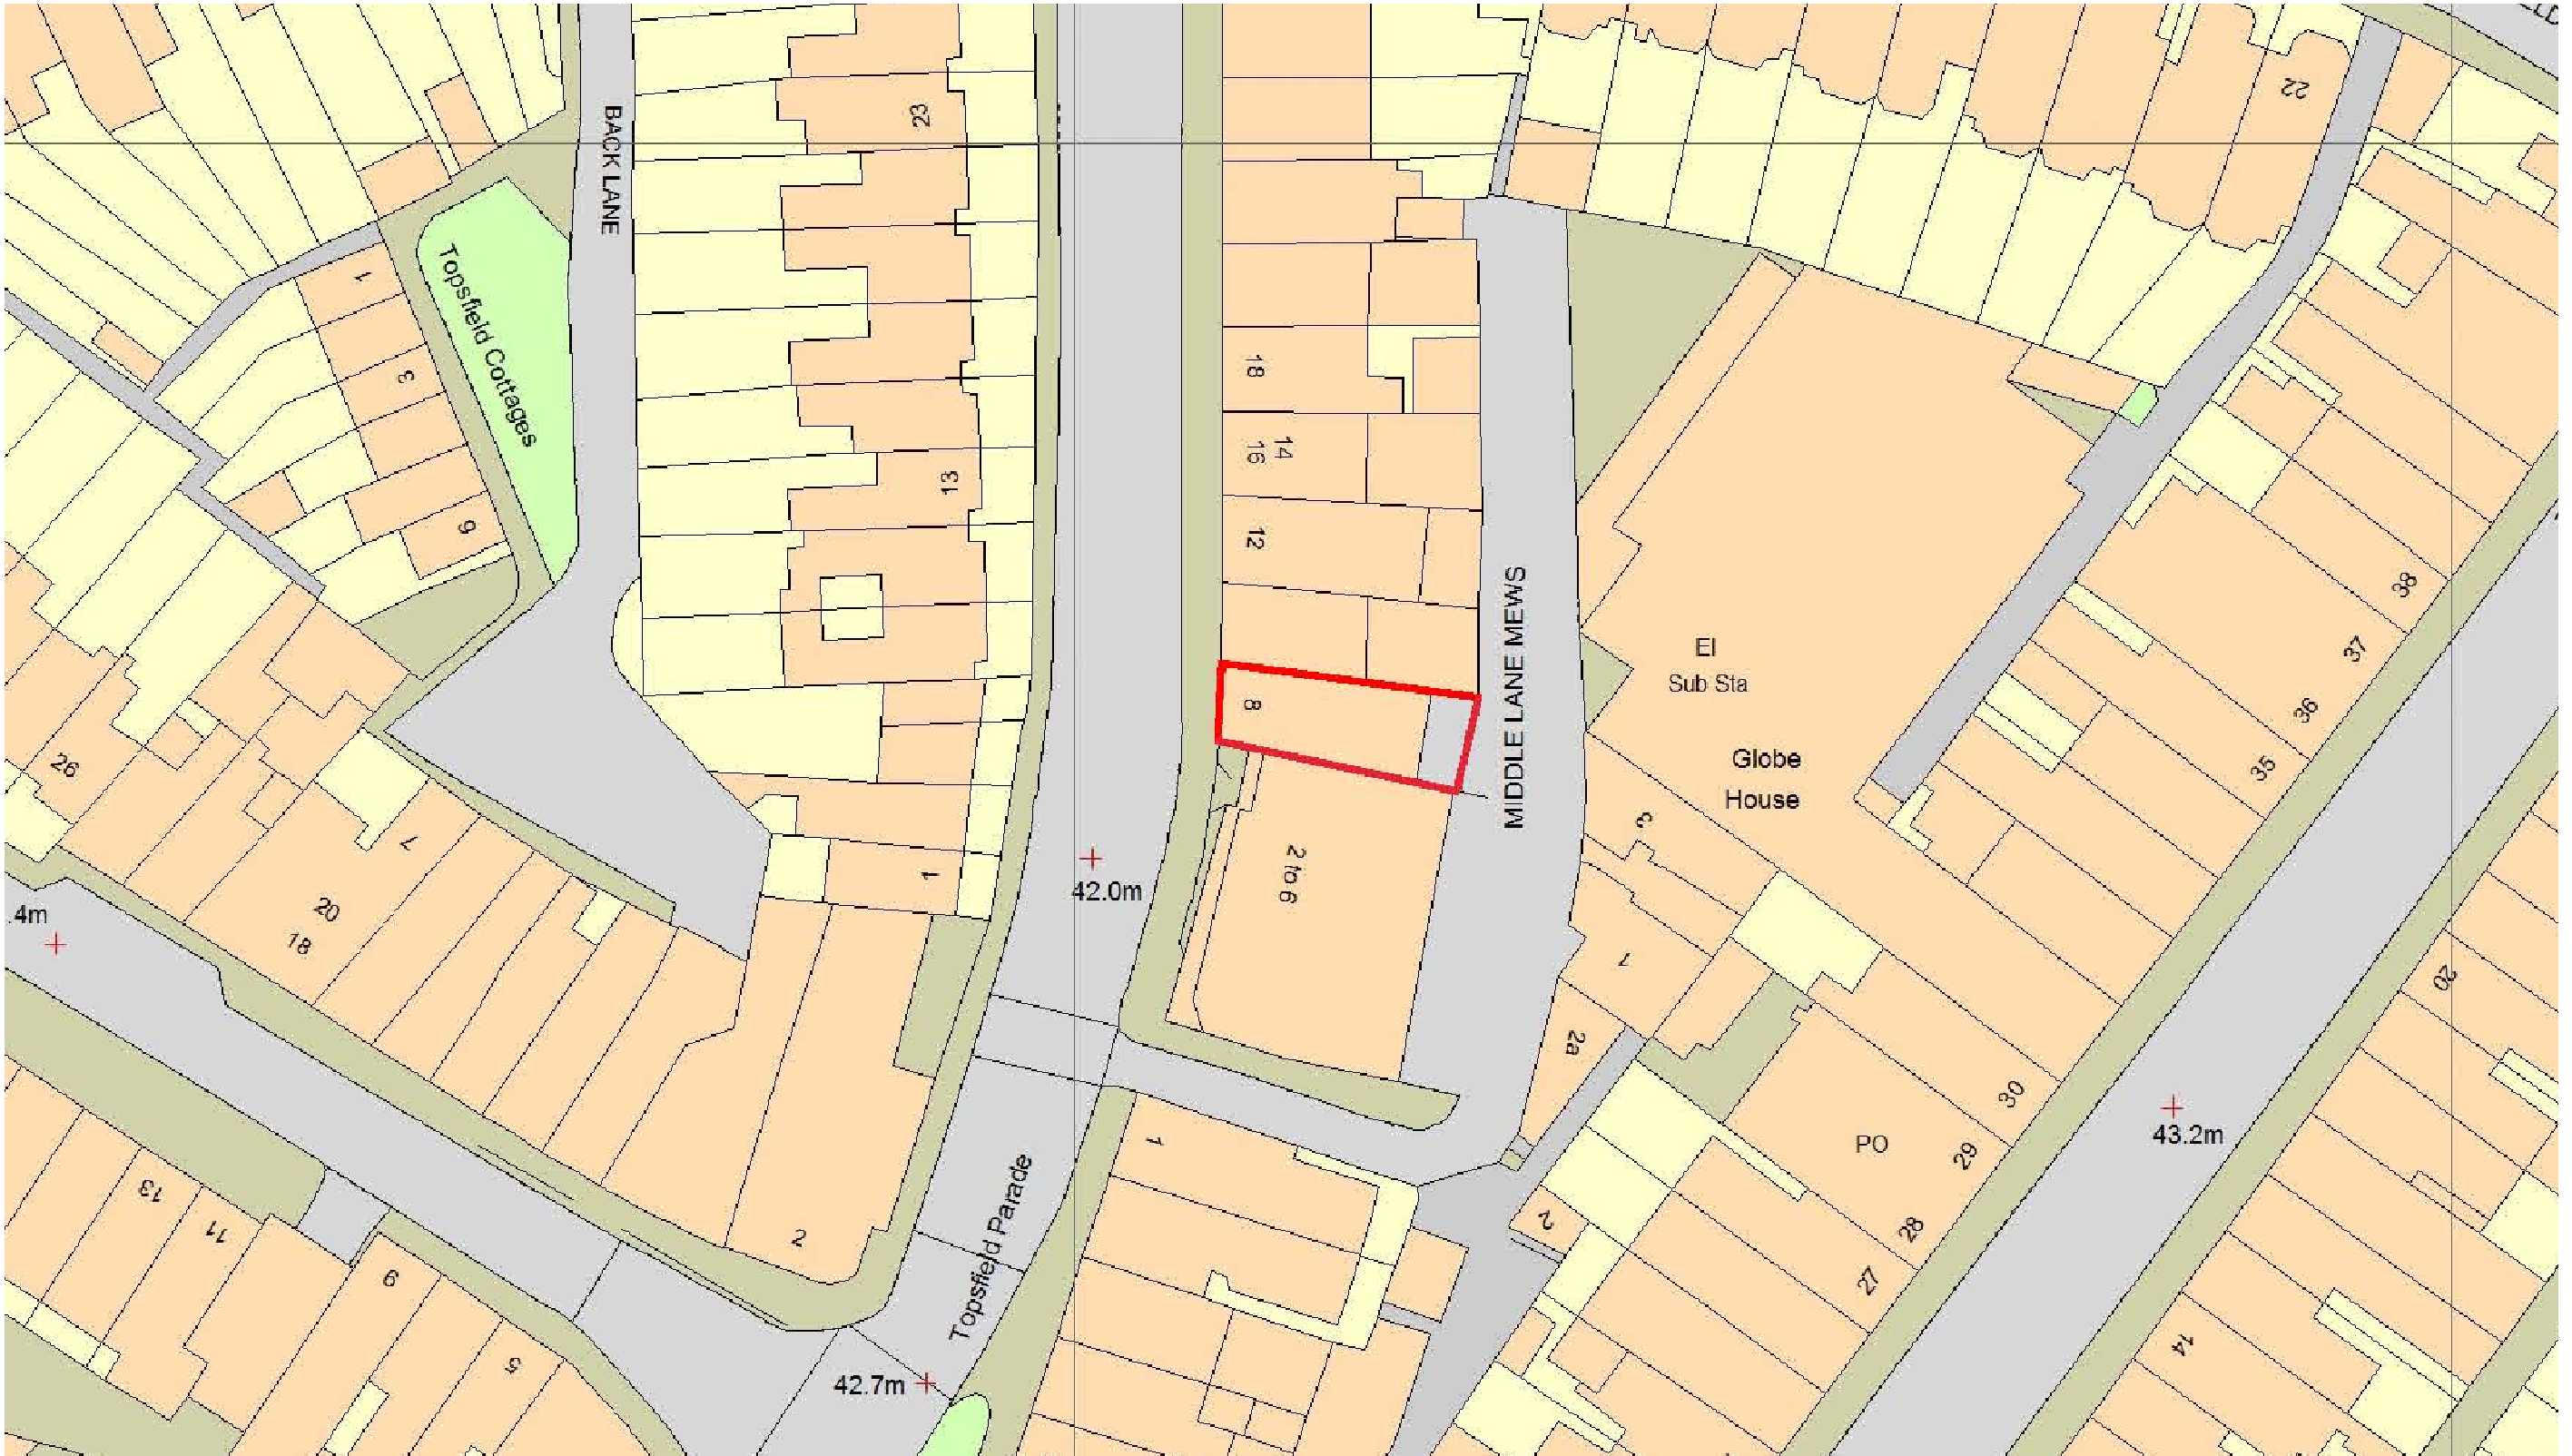

LOCATION PLAN

© 2025 Crown Copyright. Licence Number 100047474

Rev	Description	Date	Rev	Description	Date

GENERAL NOTES
This drawing is not to scale (unless submitted to planning). All dimensions are in millimetres unless otherwise stated
Accurate Measured Survey must be taken prior to proceeding beyond RIBA Stage C.
Any discrepancies to be reported to Islington Architects Ltd
Scale, Sizes & Dimensions tbc with Specialist Measured Survey



RIBA 
Chartered Practice

ISLINGTON ARCHITECTS LTD

CLIENT / APPLICANT
Georgallis Family Holdings Ltd

SITE
8 Middle Lane, London N8 8PL

STATUS
RIBA Stage 3 / Planning

TITLE
OS Location Plan

DESIGNED & CHECKED
Ade

DRAWN
Ade

SCALE
1:200

DRG NO.
260_P_02_002

REV

ORIGINAL SIZE
A3

DATE
21.08.25