


90 Fairview Road - Block Plan

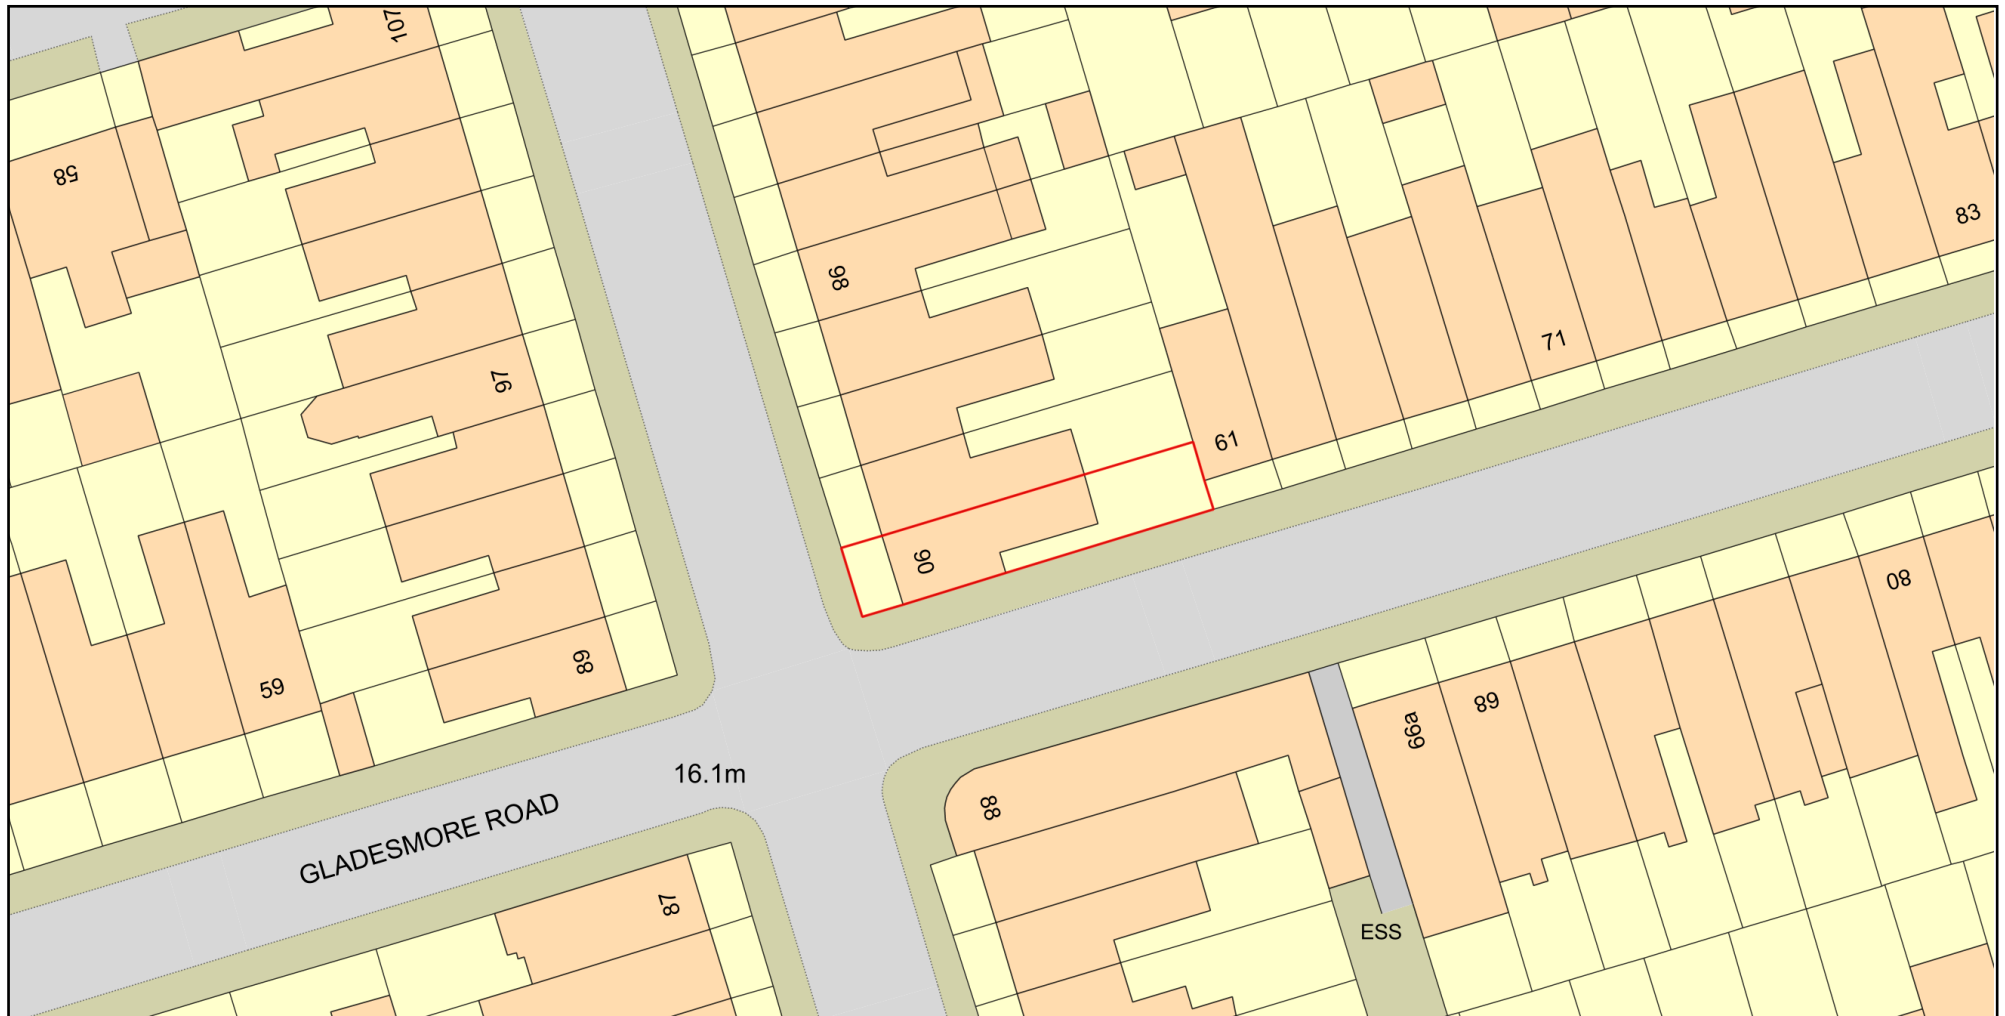

Plan Produced for: Wates/Clarion HG

Date Produced: 14 Aug 2026

Plan Reference Number: TQRQM26226185952500

Scale: 1:500 @ A4

© Crown copyright and database rights 2025 OS 100042766