


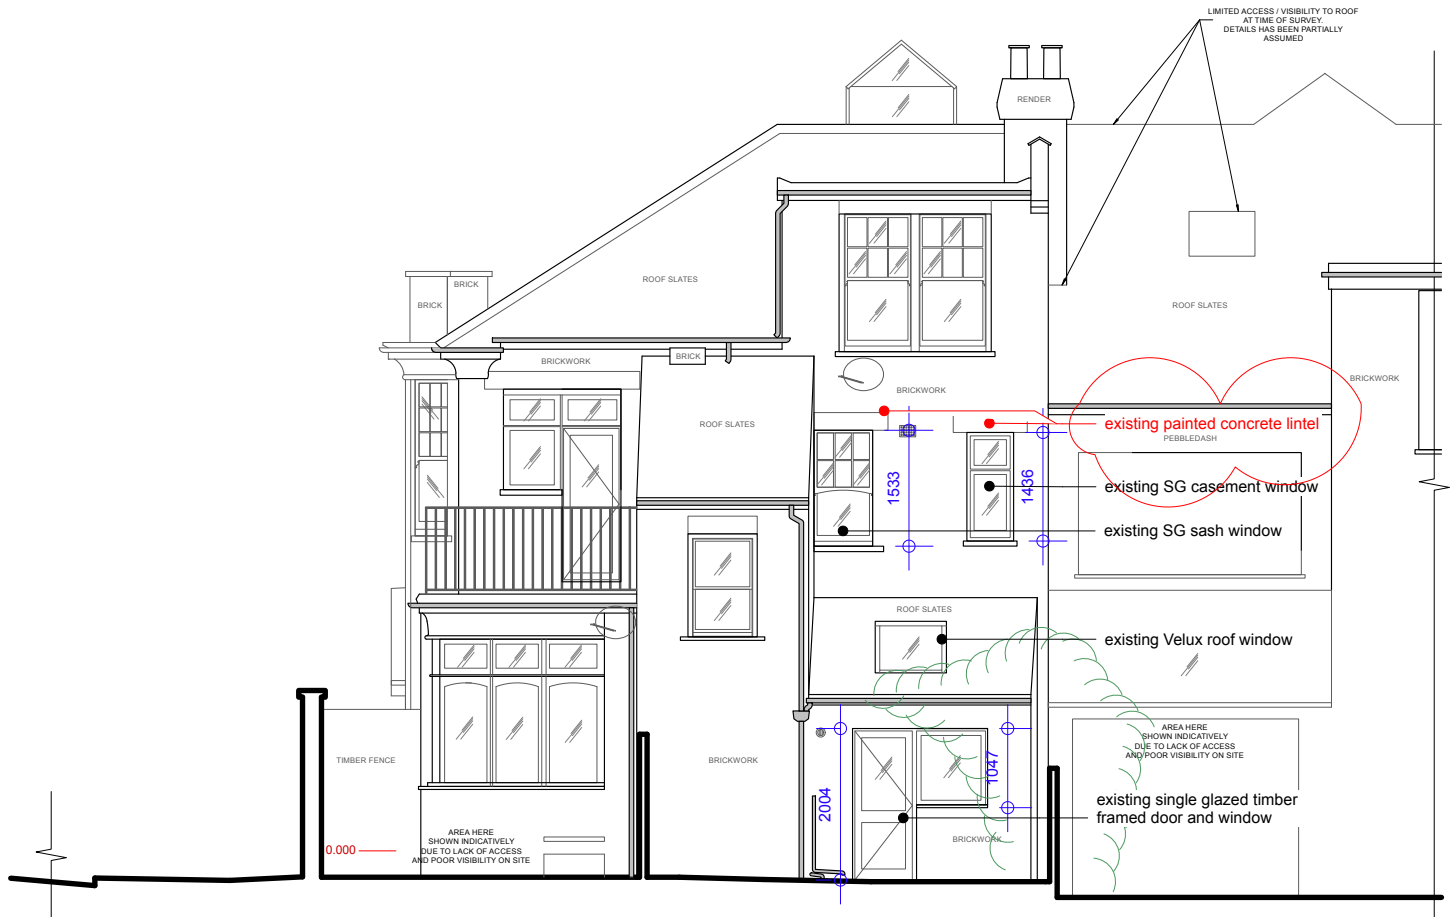

SIDE ELEVATION - NW

1 Existing Elevation 02
Scale: 1:100




SIDE ELEVATION - SE

2 Existing Elevation 02
Scale: 1:100

1. THIS DRAWING IS COPYRIGHT 2. DO NOT SCALE. WORK TO FIGURED DIMENSIONS ONLY 3. THE CONTRACTOR MUST CHECK ALL DIMENSIONS AND LEVELS ON SITE AND CONFIRM WITH ARCHITECT BEFORE PROCEEDING. EXISTING LEVELS $\blacklozenge$ $\blackleftarrow$ NEW LEVELS $\blacklozenge$ $\blackrightarrow$ 4. DISCREPANCIES BETWEEN THE DRAWING AND THE SPECIFICATIONS MUST BE REPORTED TO THE ARCHITECT BEFORE PROCEEDING. 5. FOR DETAILS OF STRUCTURE, REFER TO ENGINEER'S DRAWINGS AND SPECIFICATIONS
NOTE: EXISTING DRAWINGS ARE AS PER MEASURED SURVEY PREPARED BY 'MCTEC MEASURED BUILDING SURVEYS', DATED JUNE 2026

REVISIONS / NOTES:

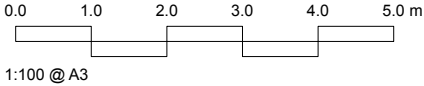

Proctor & Shaw	PROJECT NO. 2508	PROJECT 24 Wellfield Avenue, London, N10 2EA.	DRWG. NO EX05	REV. A
	Office K.115, Edinburgh House, 170 Kennington Lane, London, SE11 5DP. +44 (0)204 529 5121 www.proctorandshaw.com	EXISTING ELEVATION NW & SW ELEVATIONS	1:100 @ A3 1:50 @ A1	