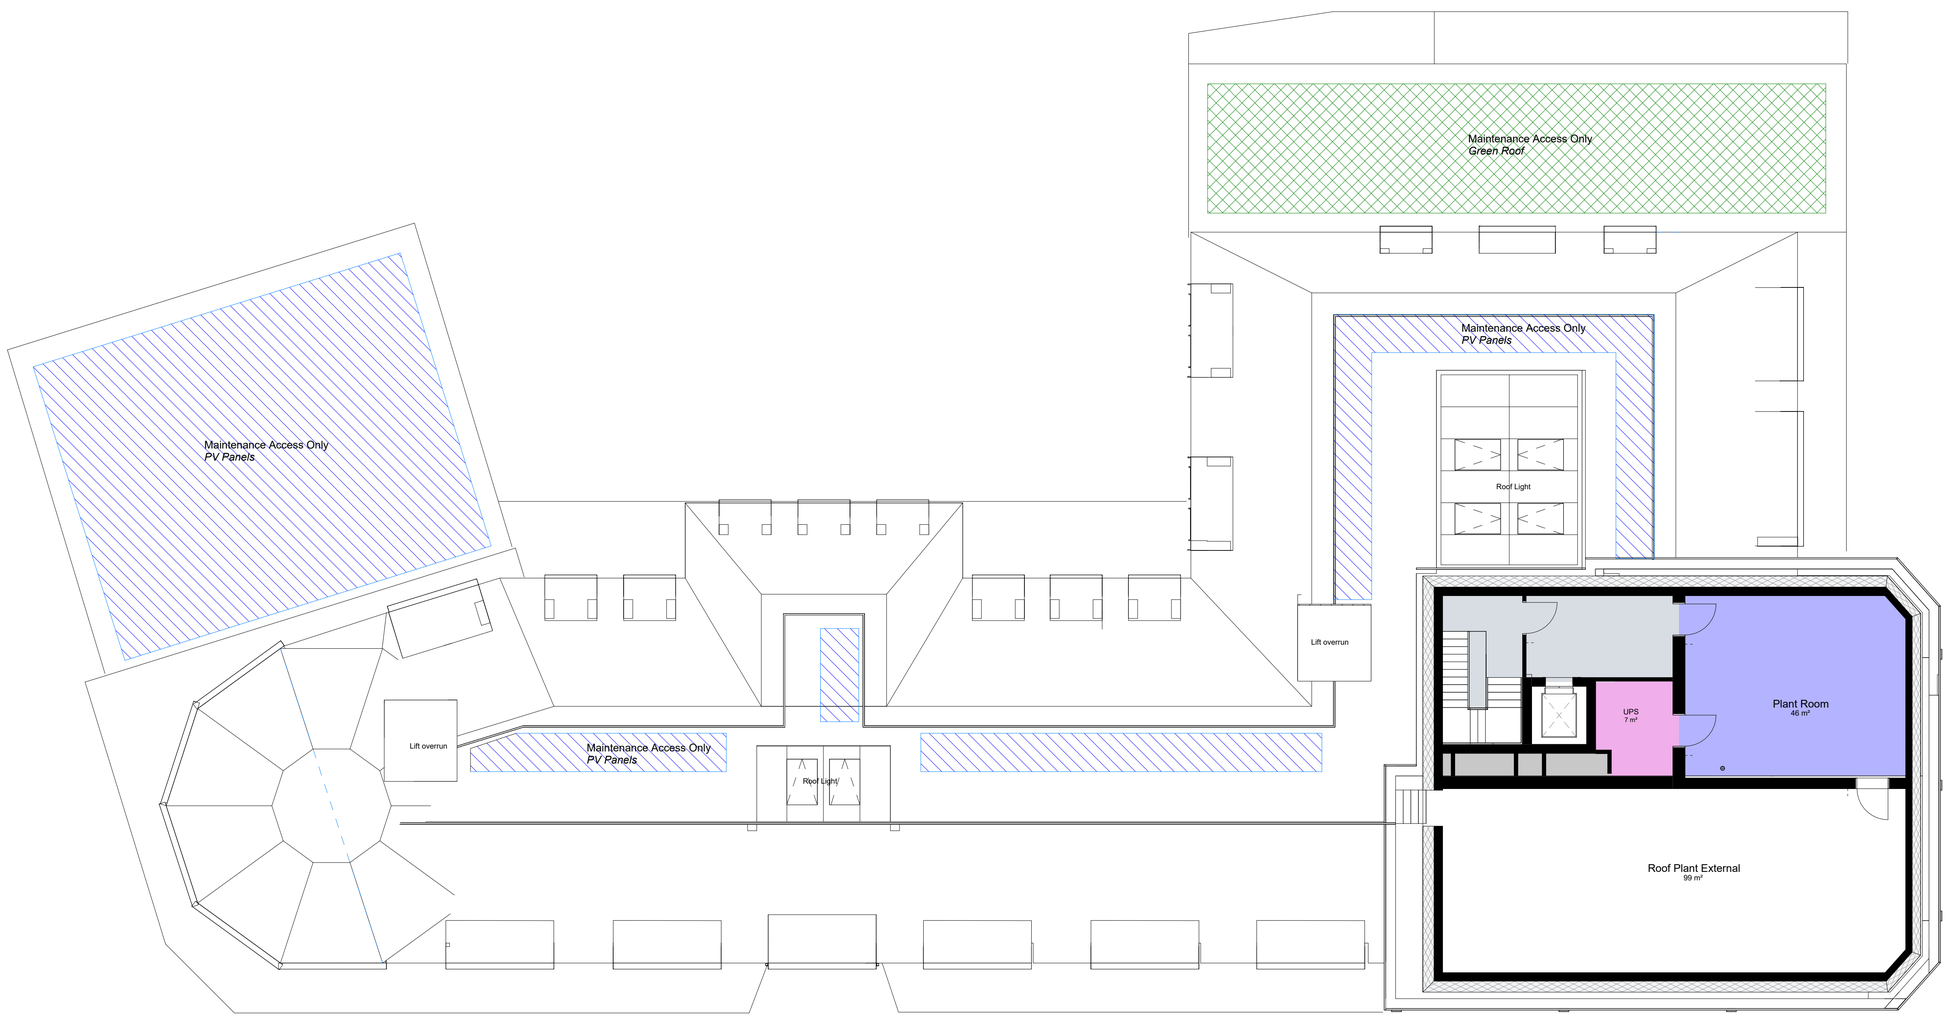

0 1m 2m 3m 4m 5m

Notes

1. Do not scale this drawing.
2. All dimensions must be checked on site and any discrepancies verified with the architect.
3. Unless shown otherwise, all dimensions are to structural surfaces.
4. Drawing to be read with all other issued information. Any discrepancies to be brought to the attention of the architect.
5. This drawing is the copyright of Levitt Bernstein and may not be copied, altered or reproduced in any form, or passed to a third party without license or written consent.
6. This document is prepared for the sole use of YMCA LCAN and no liability to any other persons is accepted by Levitt Bernstein. Levitt Bernstein accepts no liability for use of this drawing by parties other than the party for whom it was prepared or for purposes other than those for which it was prepared.
7. Unless indicated otherwise, all Structural and MEPH information shown in this architectural drawing has been designed and modelled by the relevant consultants, who have complete design responsibility for those elements.

This is not a construction drawing, it is unsuitable for the purpose of construction and must on no account be used as such.

Room Name

- Ancillary
- Core
- Mech. Plant
- Plant

Rev	Date	Description	Drawn / Checked
C01	31.07.26	PLANNING ISSUE	JW/BM
P13	23.07.26	For Information	JW/BM
P12	20.07.26	For Information	JW/BM
P11	02.07.26	For Information	JW/BM
P10	22.05.26	STAGE 3 ISSUE	JW/KS
P09	20.05.26	For Information	JW
P08	10.05.26	Stage 3 Draft	KS/BM
P07	17.04.26	For coordination	KS
P06	24.03.26	For information	KS/BM
P05	19.03.26	Pre-app submission	KS

Project name

184 Tottenham Lane

YMCA London City and North

Drawing number: 4079 - LB - ZZ - 06 - D - A - 120008

Rev: **C01**

Drawing

GA Sixth Floor Plan

Purpose of issue

For information

Scale: 1 : 100 @ A1

First issue date: 12/05/25

Client

YMCA LCAN

Levitt Bernstein
levittbernstein.co.uk

London
Thane Studios
2-4 Thane Villas
London N7 7PA
+44 (0)20 7275 7676

Manchester
Eastgate
2 Castle Street
Manchester M3 4LZ
+44 (0)161 669 8740

C:\Revit Local\4079-LB-XX-XX-M-A-North London YMCA_R25_joe.wareham.rvt